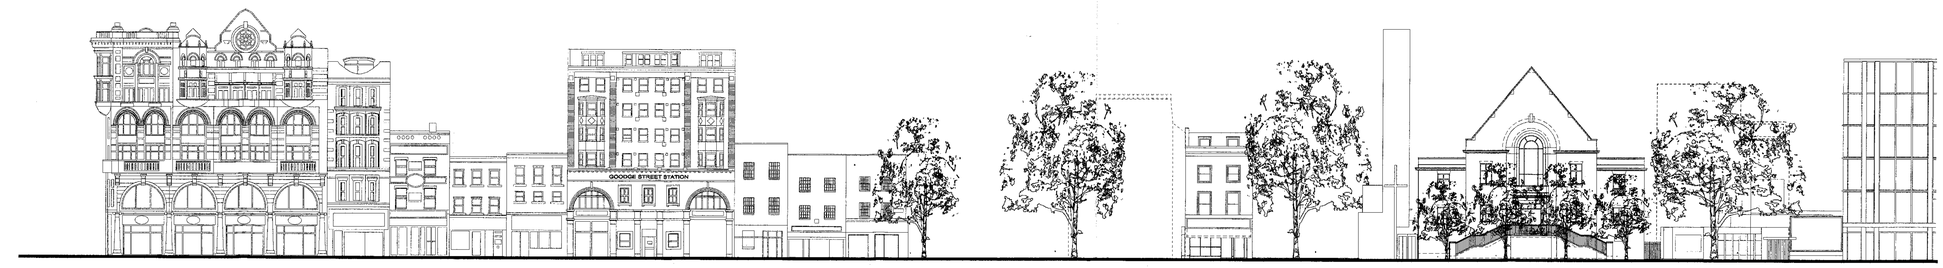

Goodge Street

Tottenham Street

79a Tottenham Court Road

East Elevation to Tottenham Court Road

Tottenham Street

79a Tottenham Court Road

West Elevation to Whitfield Street

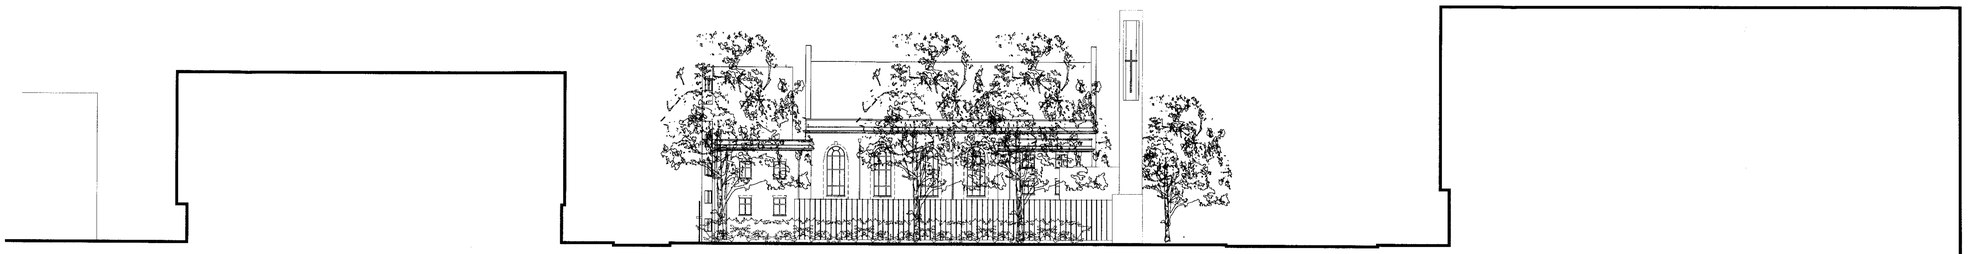

79a Tottenham Court Road

South Elevation to Whitefield Gardens

Notes

All dimensions to be verified on site by the contractor and all discrepancies or omissions must be reported to the Architect immediately and prior to any fabrication of any element for incorporation into the works. This drawing is the property of Terry Pawson Architects. Copyright reserved. DO NOT SCALE.

PLANNING APPLICATION
31/01/2007

Revision

A. 16.03.2007 FELLOWSHIP HALL AND APARTMENT ELEVATIONS UPDATED AS ELSEWHERE.

RECEIVED
20 MAR 2007

Terry Pawson Architects
206 Merton High Street
London SW19 1AX
tpa@terrypawson.com
www.terrypawson.com
t: 020 - 8543 2577
f: 020 - 8543 8877

client: **THE AMERICAN CHURCH**

job: **WHITEFIELD MEMORIAL CHURCH**

drawing title: **CONTEXT ELEVATIONS PROPOSED**

job.	stage	no.	revision
227	A	0310	A

status: PLANNING

checked: date: - scale: 1 : 200 @ A0