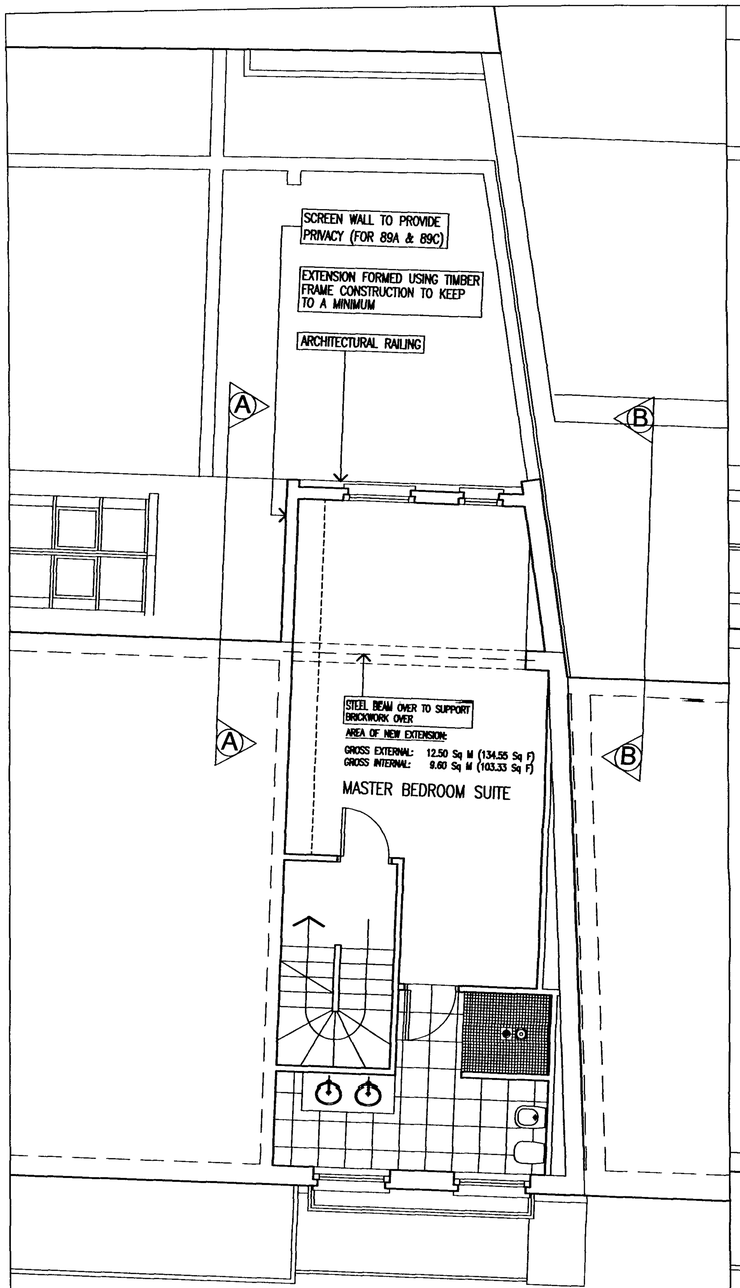

PROPOSED SECOND FLOOR PLAN
Scale 1:50

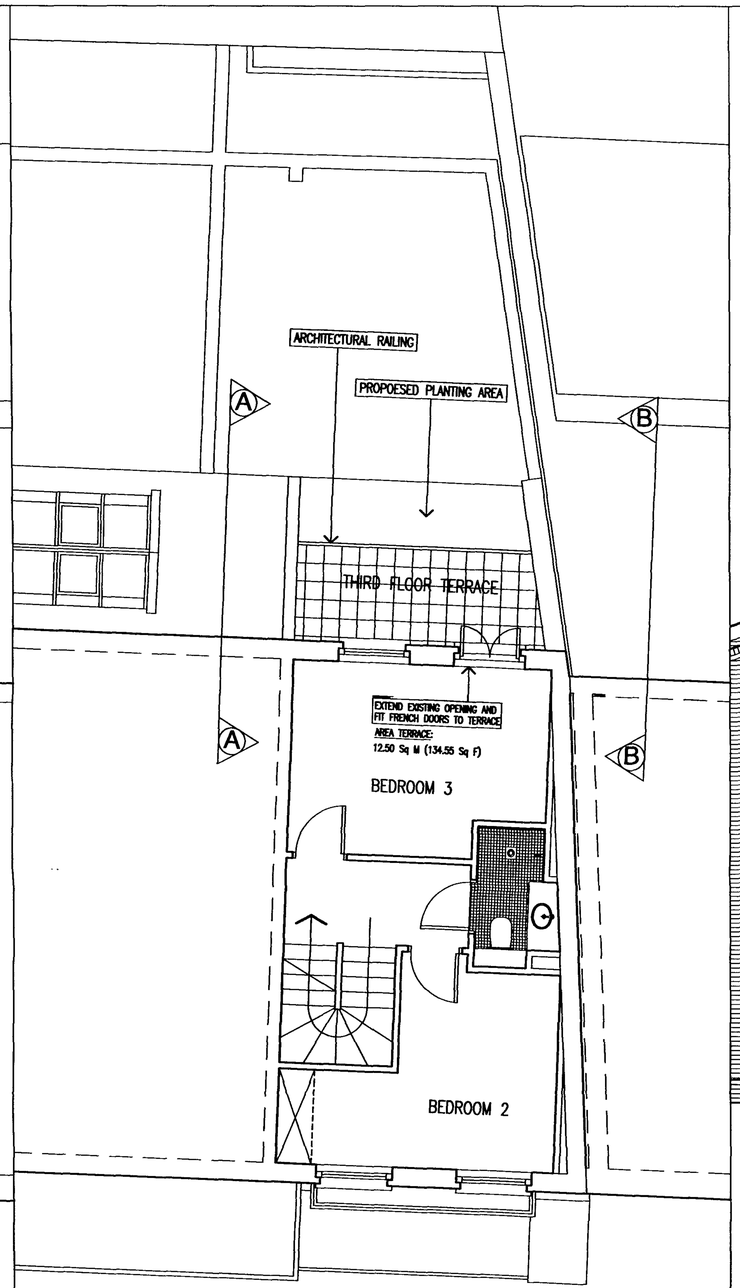

PROPOSED THIRD FLOOR PLAN
Scale 1:50

TIMBER FRAME CONSTRCUTION WITH FLAT RENDER FINISH ON THE FLANK WALL AND TO THE REAR

PROPOSED REAR ELEVATION
Scale 1:50

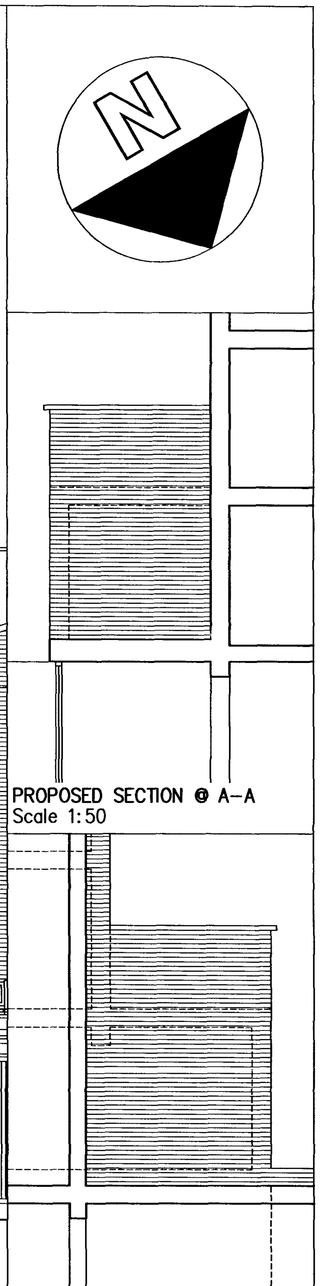

PROPOSED SECTION @ A–A
Scale 1:50

PROPOSED SECTION @ B–B
Scale 1:50

PLANNING DRAWING

Derek Copeman Architect
Architecture • Planning • 3D Visualisation
Interior Design • Construction Management
CDM Consultants • Project Management
Unit 2 Riverside Yard, Albion Street, Southwick, Brighton BN42 4AW
e-mail: derek.copeman@btopenworld.com
Tel: +44 (0)1273 591822
Fax: +44 (0)870 0053518

Project: 89C REGENT'S PARK ROAD

Drawing: PROPOSED SECOND & THIRD FLOOR PLANS

Scale:	Date:	Drawn:	Checked:	CAD Ref:
1:50 @ A1	24:07:2006	DKC	EG	784–101C.dwg

784 · 101C