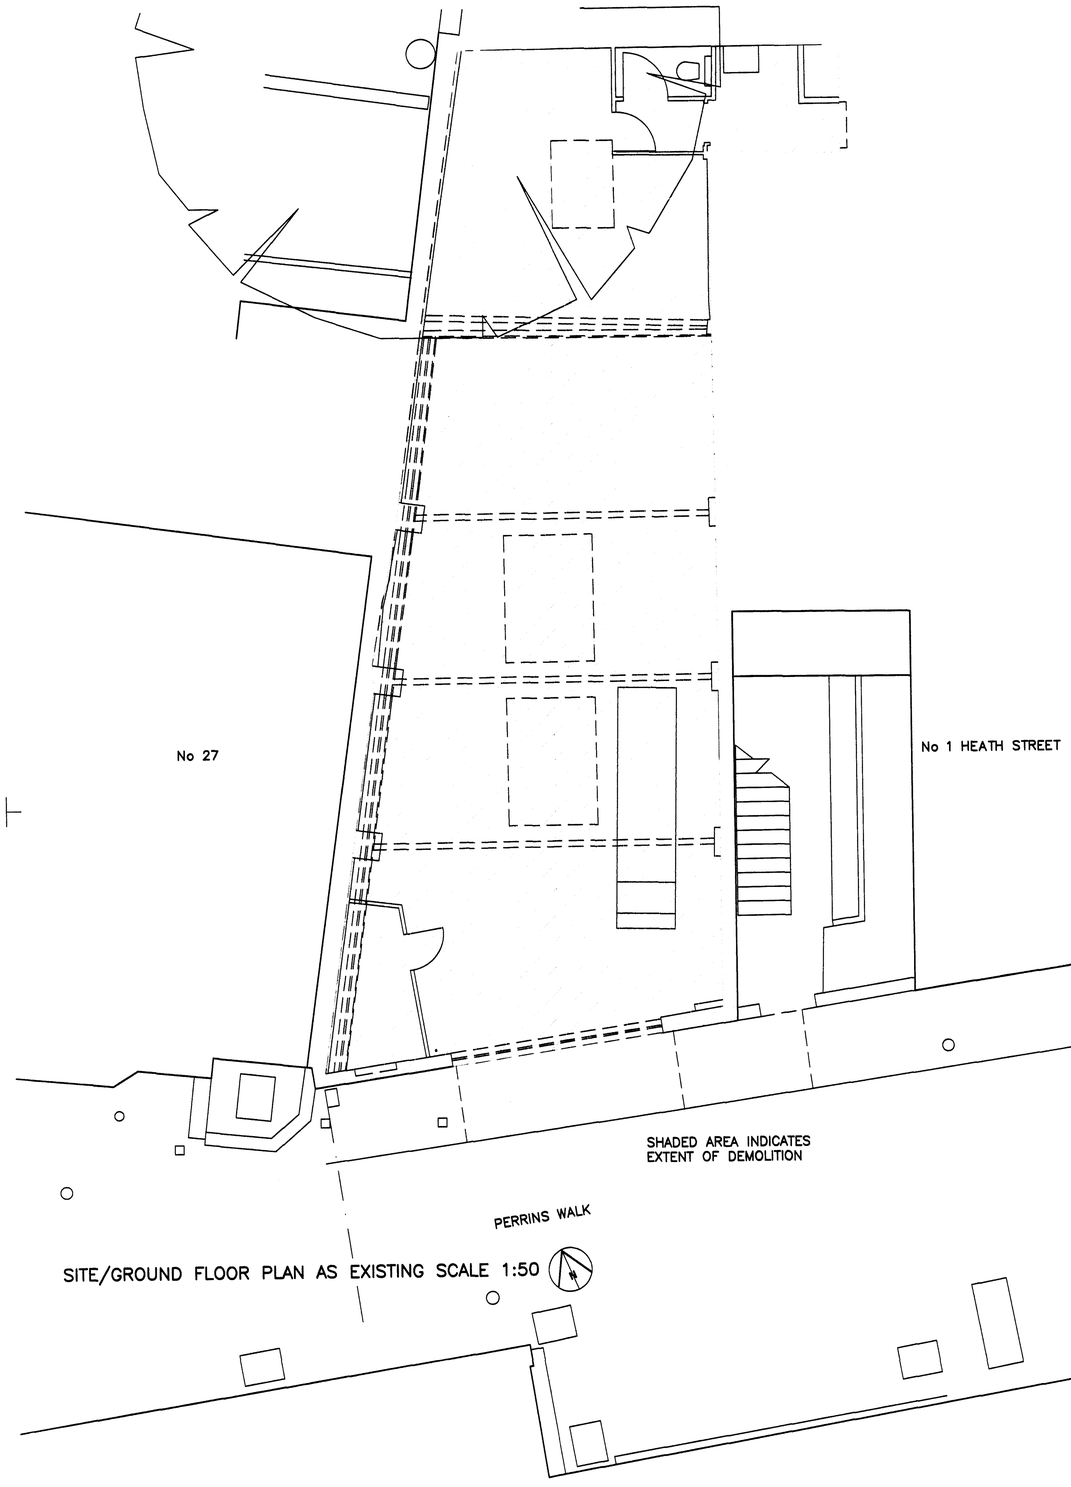

SITE/GROUND FLOOR PLAN AS EXISTING SCALE 1:50

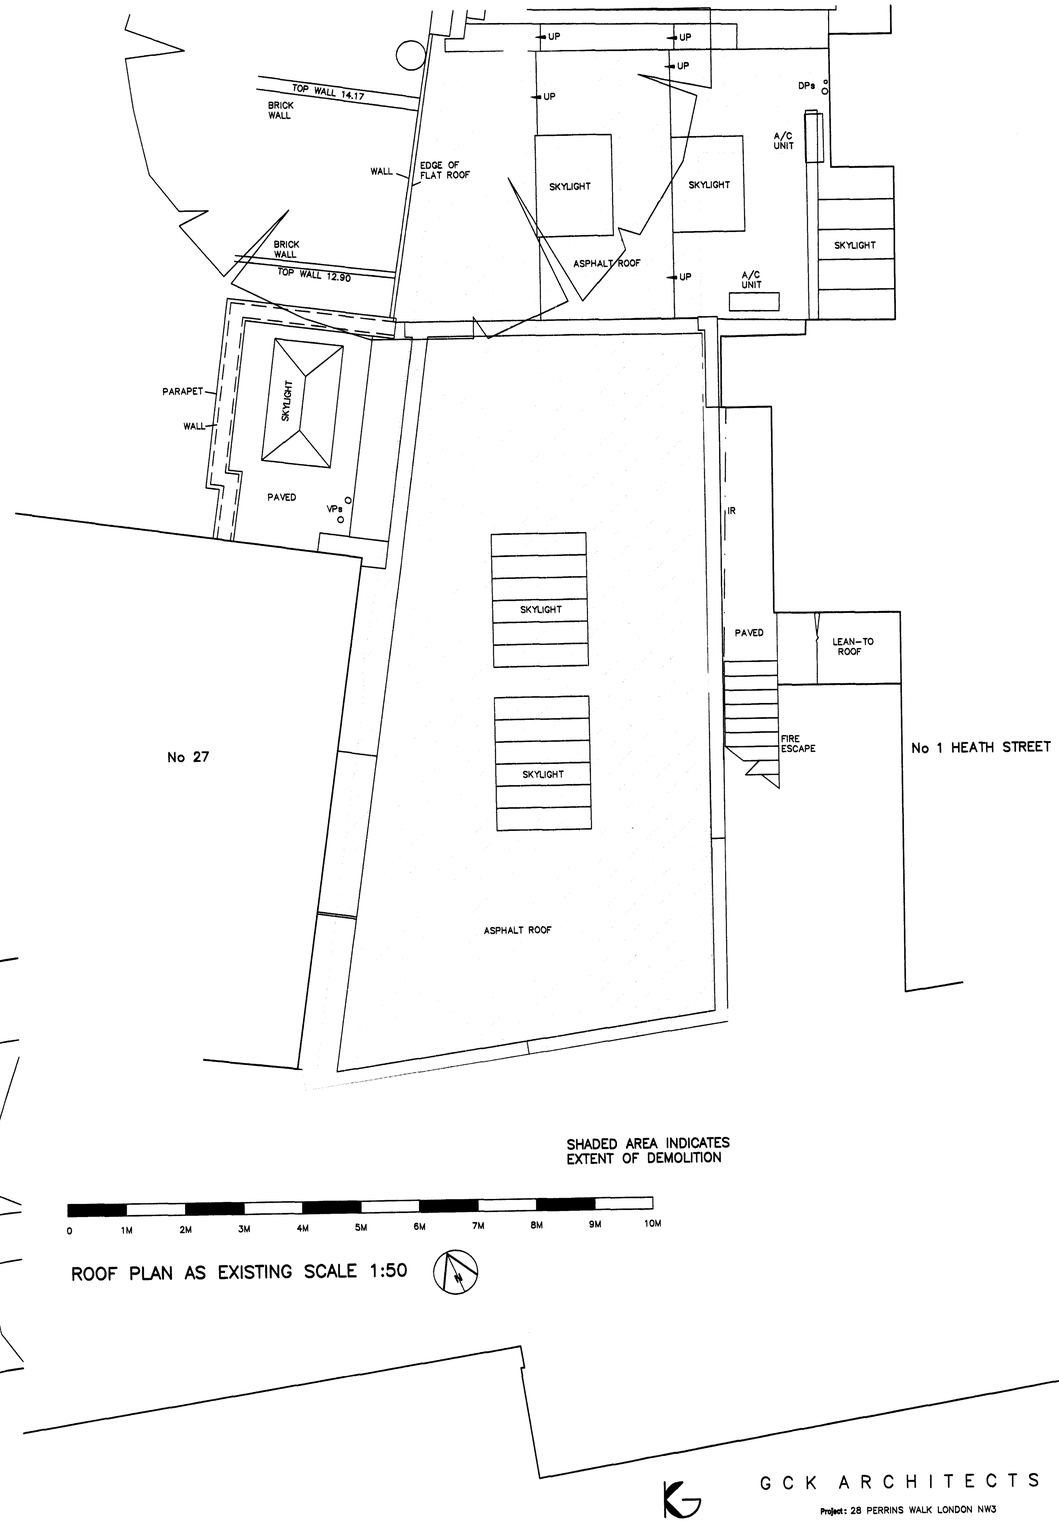

0 1M 2M 3M 4M 5M 6M 7M 8M 9M 10M

ROOF PLAN AS EXISTING SCALE 1:50

THESE DRAWINGS PREPARED FROM SURVEY
DRAWINGS PRODUCED BY OTHERS

GCK ARCHITECTS LIMITED

6 FIELD WAY
CAMBRIDGE
C B 1 8 R W

TEL 01223 411631
MOBILE 07860 650239
FAX 01223 512078

Project: 28 PERRINS WALK LONDON NW3

Project No:

Dwg Rev

Title: GROUND FLOOR & ROOF PLANS
SHOWING EXTENT OF DEMOLITION

Type Elem No.

Scale 1:50@A1 Date OCT 2006

28PW(PL).11

27 PERRINS WALK

28 PERRINS WALK

1 HEATH STREET

0 1M 2M 3M 4M 5M 6M 7M 8M 9M 10M

SOUTH ELEVATION AS EXISTING SCALE 1:50

THESE DRAWINGS PREPARED FROM SURVEY
DRAWINGS PRODUCED BY OTHERS

GCK ARCHITECTS LIMITED

6 FIELD WAY
CAMBRIDGE
CB1 8RW

TEL 01223 411631
MOBILE 07860 650239
FAX 01223 512078

Project: 28 PERRINS WALK LONDON NW3

Project No:

Dwg Rev

Title: SOUTH ELEVATION AS EXISTING
SHOWING EXTENT OF DEMOLITION

Type Elem No.

Scale 1:50@A1 Date OCT 2006

28PW(PL).12

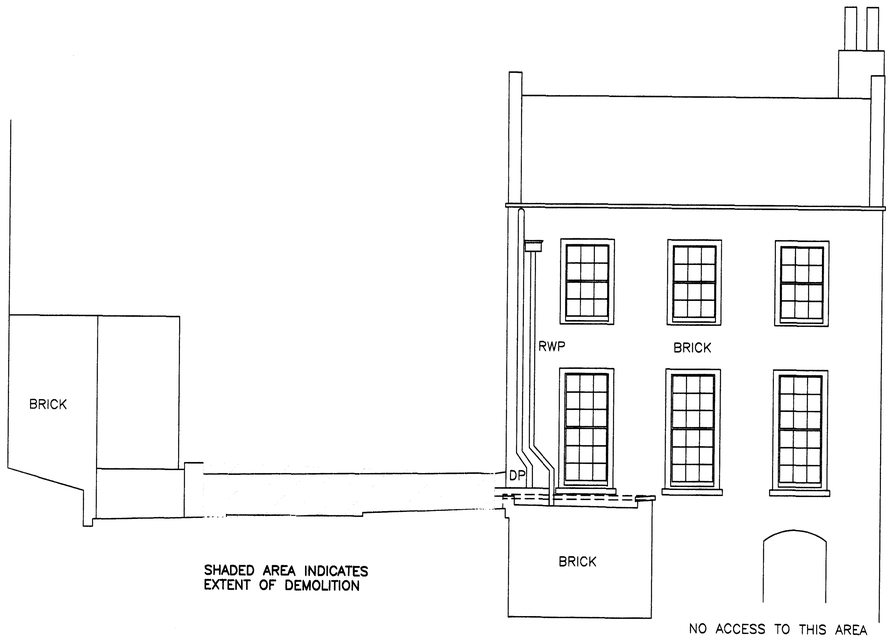

1 HEATH STREET

28 PERRINS WALK

27 PERRINS WALK

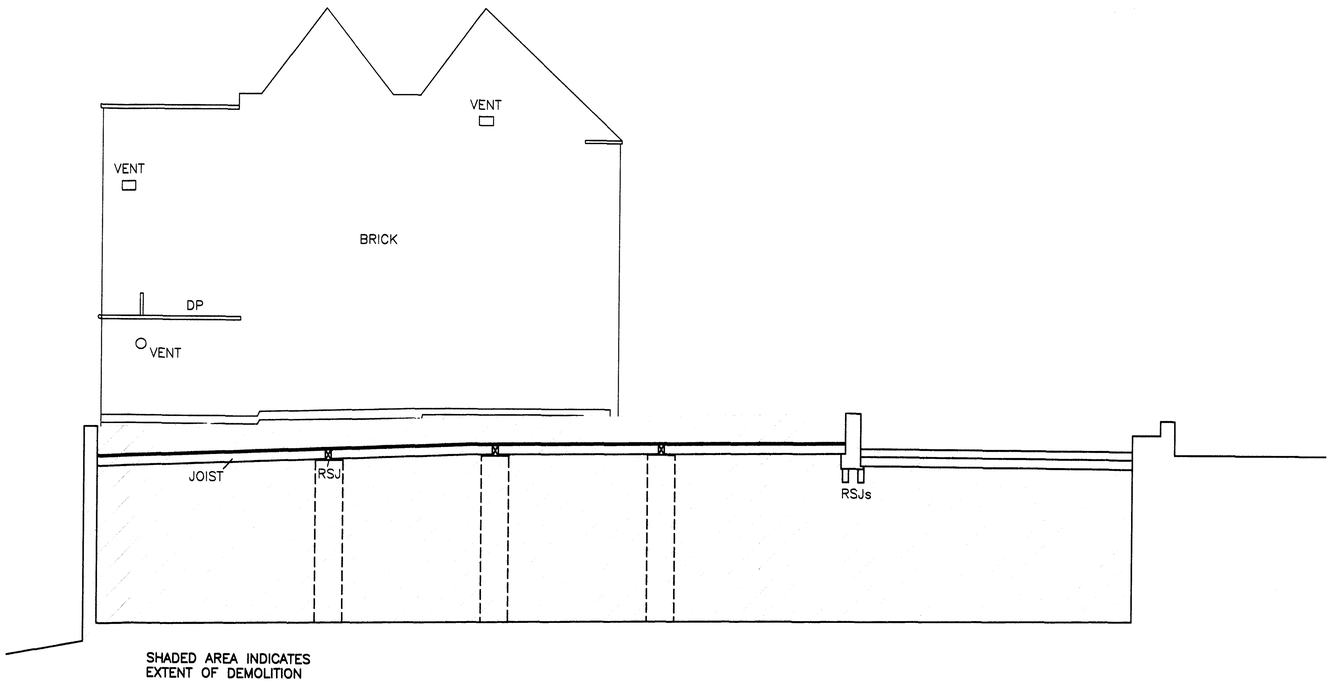

SECTION THROUGH 28 PERRINS WALK WITH EAST ELEVATION OF 27 PERRINS WALK IN BACKGROUND

RECEIVED
17 OCT 2006

0 1M 2M 3M 4M 5M 6M 7M 8M 9M 10M

NORTH ELEVATION AS EXISTING SCALE 1:50

THESE DRAWINGS PREPARED FROM SURVEY
DRAWINGS PRODUCED BY OTHERS

GCK ARCHITECTS LIMITED

6 FIELD WAY
CAMBRIDGE
C B 1 8 R W

TEL 01223 411631
MOBILE 07860 650239
FAX 01223 512078

Project: 28 PERRINS WALK LONDON NW3

Project No:

Dwg Rev

Title: NORTH & EAST ELEVATION
SHOWING EXTENT OF DEMOLITION

Type Elem No.

Scale 1: 50@A1 Date OCT 2006

28PW(PL).13

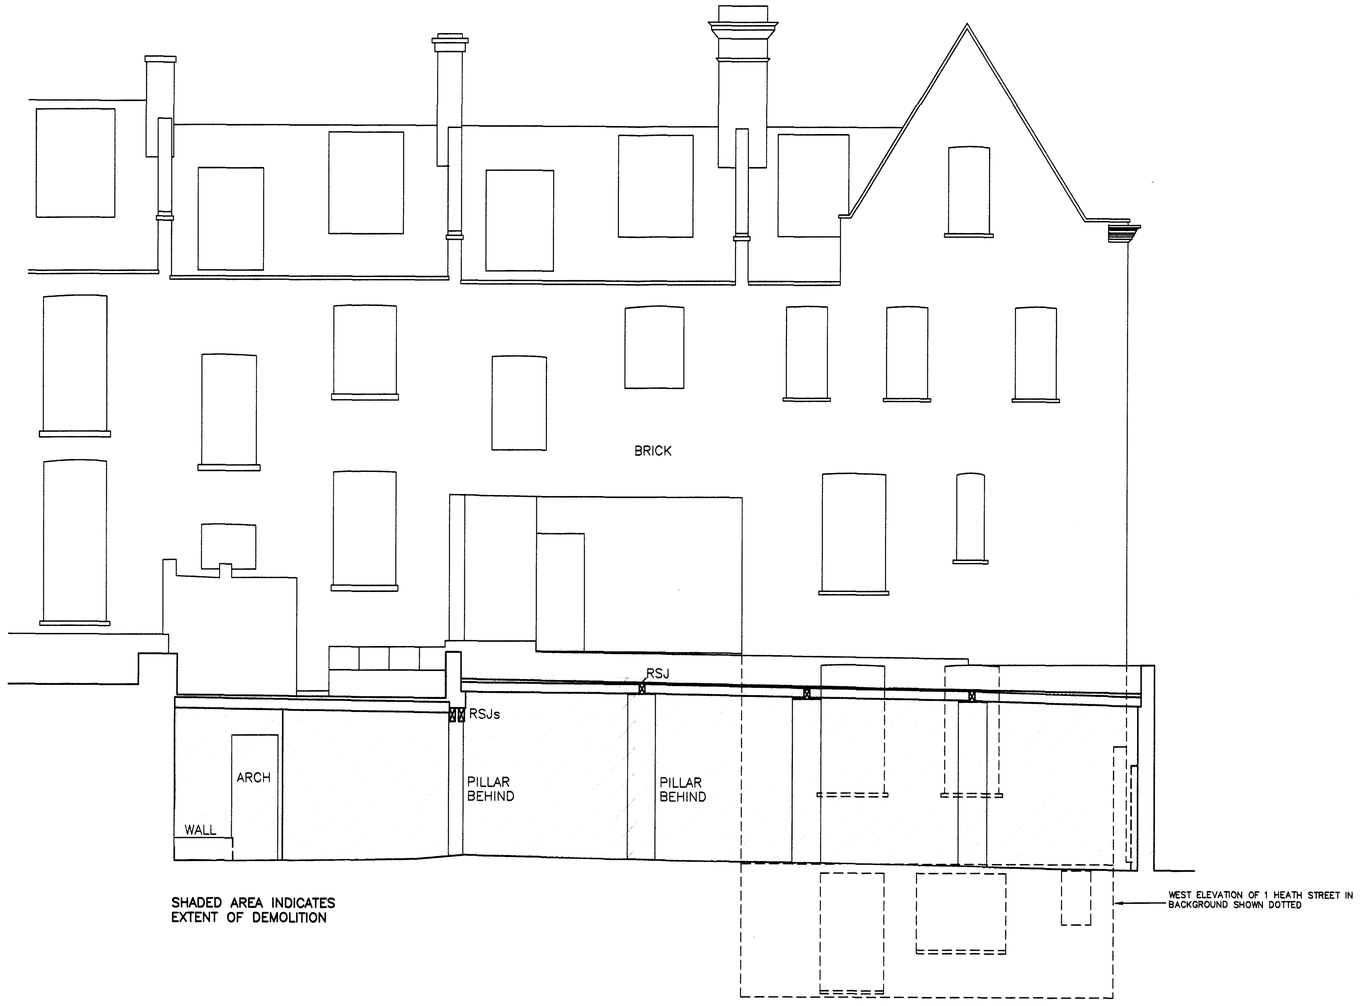

SECTION THROUGH 28 PERRINS WALK WITH WEST ELEVATION OF 1 HEATH STREET IN BACKGROUND

0 1M 2M 3M 4M 5M 6M 7M 8M 9M 10M

WEST ELEVATION AS EXISTING SCALE 1:50

THESE DRAWINGS PREPARED FROM SURVEY
DRAWINGS PRODUCED BY OTHERS

GCK ARCHITECTS LIMITED
6 FIELD WAY
CAMBRIDGE
C B 1 8 R W
TEL 01223 411631
MOBILE 07860 650239
FAX 01223 512078

Project: 28 PERRINS WALK LONDON NW3

Project No:

Dwg Rev

Title: WEST ELEVATION AS EXISTING
SHOWING EXTENT OF DEMOLITION

Type Elem No.

Scale 1: 50@A1 Date OCT 2006

28PW(PL).14