All Dimensions in Millimetres	Drawn By	Client LOREAL
drawing Not To Scale	Material	Item Des CONDENSER FIXING DETAIL

Contract SHU EUMURA

TASK DISPLAYS LTD

Job No

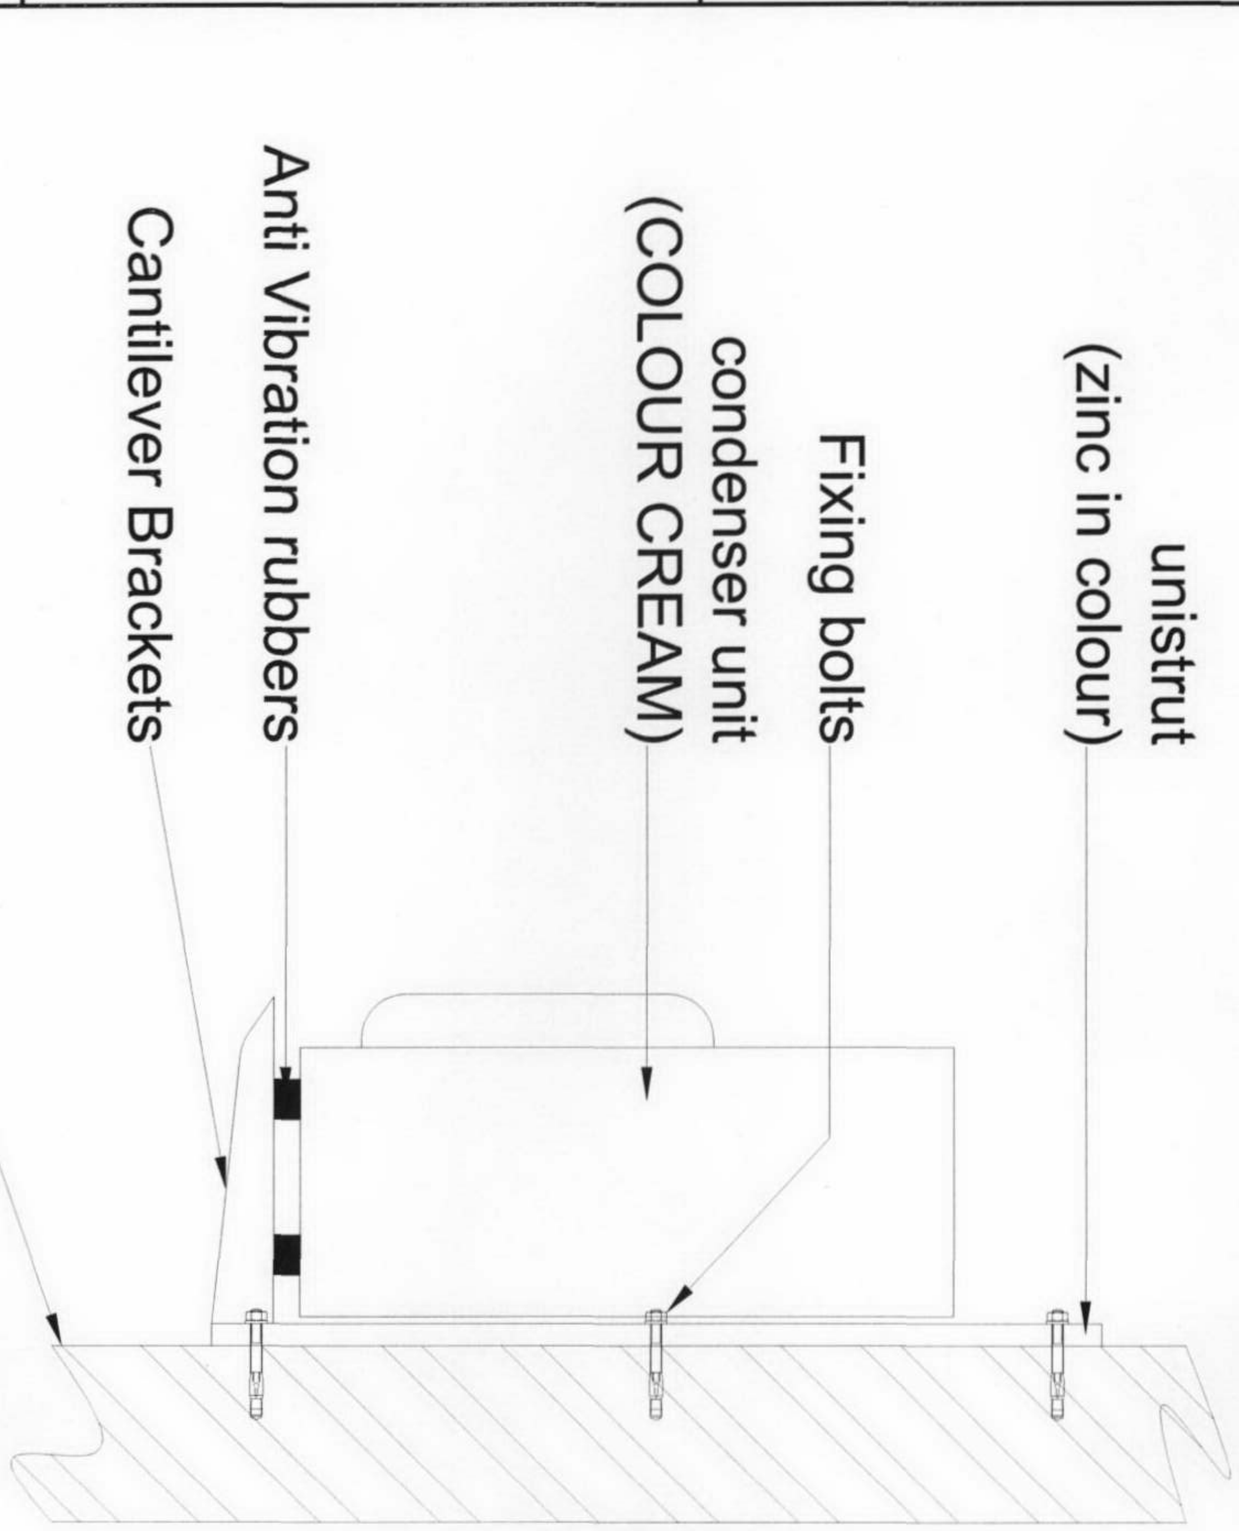

RECEIVED
15 SEP 2006
LONDON BOROUGH OF CAMDEN
ENVIRONMENT DEPT.

LONDON BOROUGH OF CAMDEN
ENVIRONMENT DEPT.
15 SEP 2006
RECEIVED

Side Elevation

Front Elevation

revision	date	description

project

MARKS & SPENCER - TOTTENHAM COURT ROAD
55 TOTTENHAM COURT ROAD,
LONDON, W1T 2EN

drawing title

EXISTING ELEVATIONS

client

MARKS & SPENCER

wates retail
Mulberry House
Parkland Square
750 Capability Green
Luton
LU1 3LU
Tel 01582 400171
Fax 01582 406200
Email tony.hughes@wates.co.uk

original size	scale	date	job number	drawing no.	revision
A1	1:100	15.9.06	200664	001	

DO NOT SCALE FROM THIS DRAWING. ALL DIMENSIONS MUST BE CHECKED ON SITE. IF IN DOUBT ASK

TO BE READ IN CONJUNCTION WITH M & S SIGNAGE DETAILS

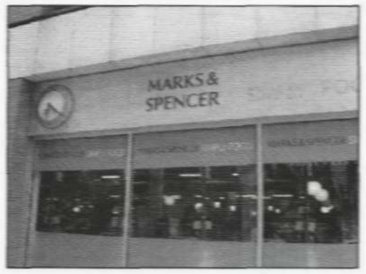

PHOTOGRAPH A - SIGN 1
(Existing Fascia Sign to Side Elevation)

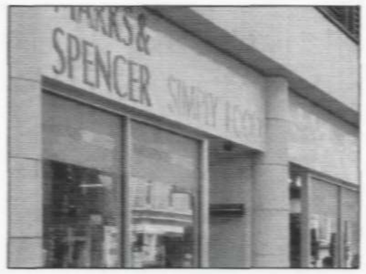

PHOTOGRAPH B - SIGN 2
(Existing Fascia Sign to Front Elevation)

PHOTOGRAPH C
(Existing Fascia Panel to Front Elevation)

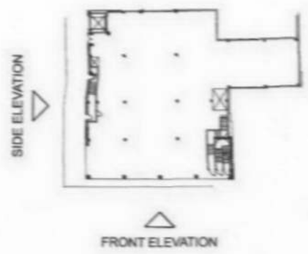

PLAN
Scale 1:500

Site Plan
Scale 1:1250

Serial Number 00163500

Side Elevation

Front Elevation

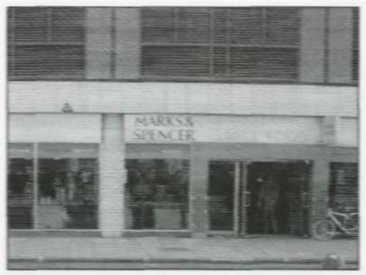

PHOTOGRAPH D - SIGN 3
(Existing Fascia Sign to Front Elevation)

PHOTOGRAPH E - SIGN 4
(Existing Bus Stop Sign to Front Elevation)

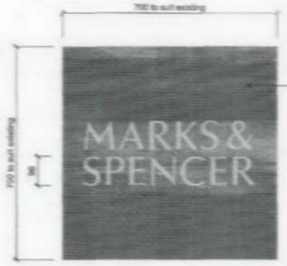

Proposed Internally Illuminated
Bus Stop sign to Front Elevation
Scale 1:10

revision	Date	description				
project: MARKS & SPENCER - TOTTENHAM COURT ROAD 55 TOTTENHAM COURT ROAD, LONDON, W1T 2EN						
drawing title: PROPOSED ELEVATIONS						
client: MARKS & SPENCER						
original size: A1	scale: 1:100	date: 15.9.06	job number: 200664	drawing no.: 002	revision:	

wates retail
Mulberry House
Parkland Square
750 Capability Green
Luton
LU1 3LU
Tel 01582 400171
Fax 01582 400200
Email tony.hughes@wates.co.uk

DO NOT SCALE FROM THIS DRAWING. ALL DIMENSIONS MUST BE CHECKED ON SITE. IF IN DOUBT ASK.

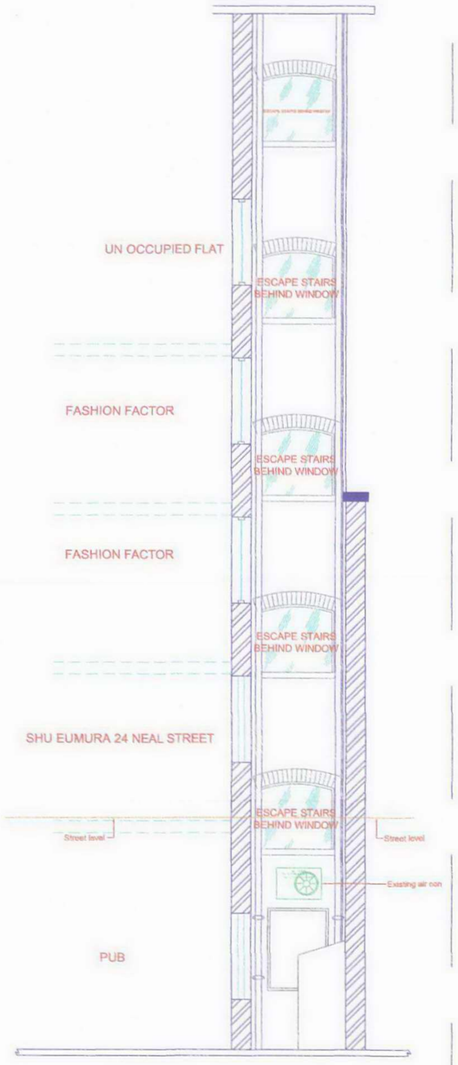

ELEVATION VIEW A

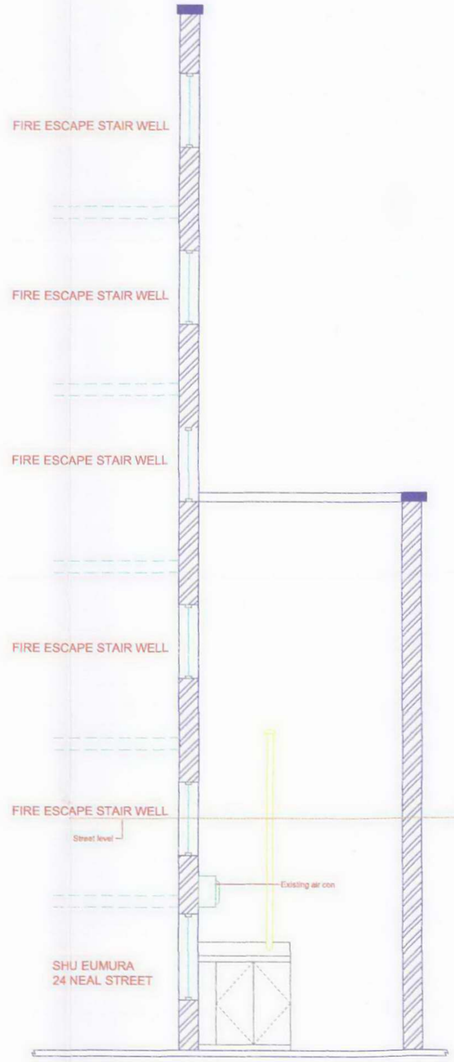

ELEVATION VIEW B

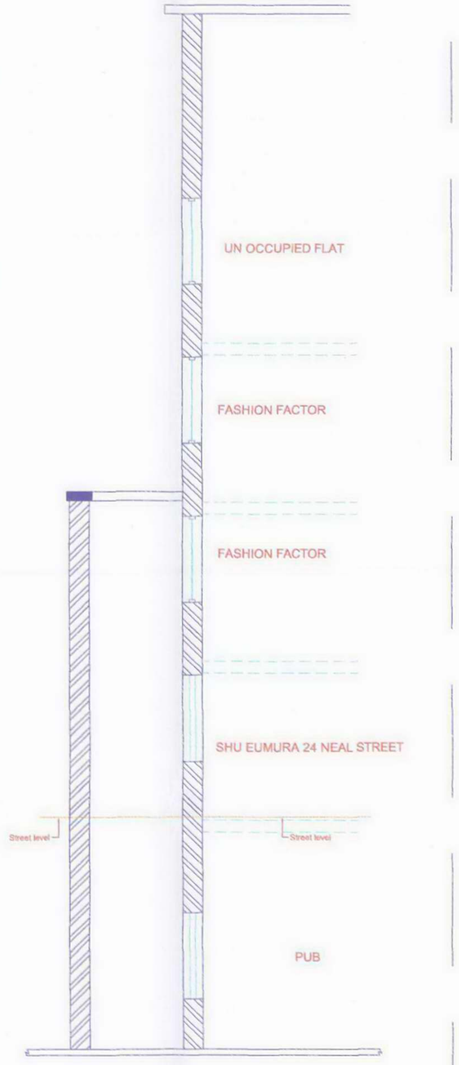

ELEVATION VIEW C

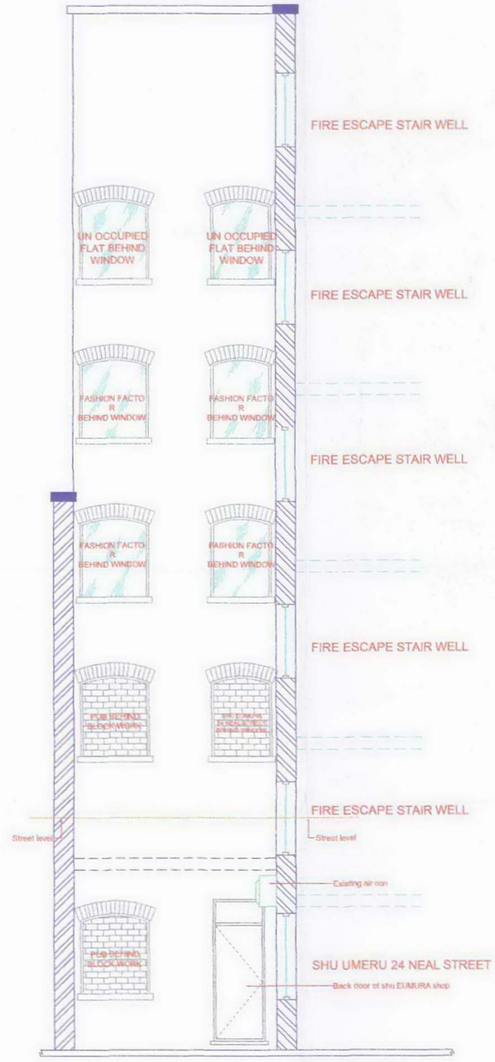

ELEVATION VIEW D

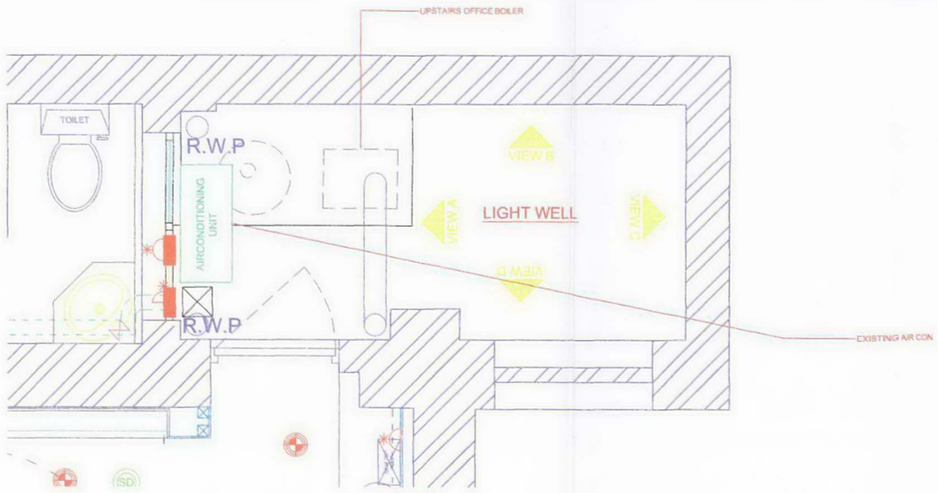

PLAN
SCALE 1 TO 20

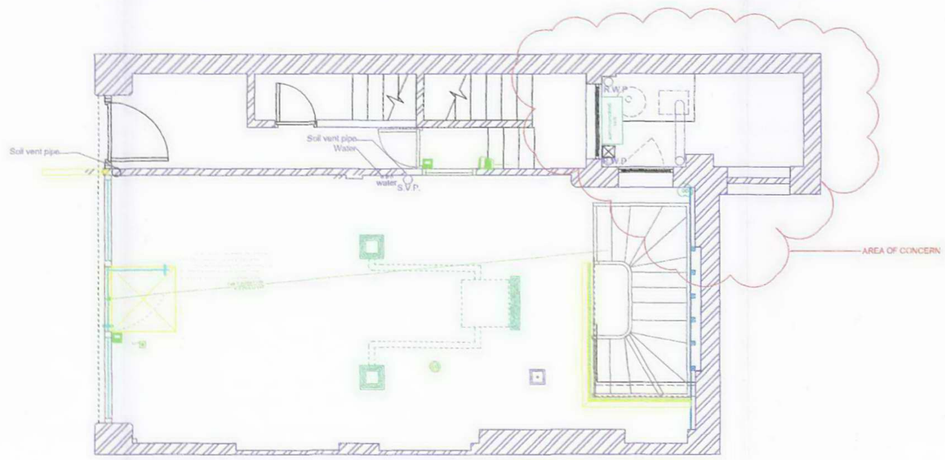

LOCATION PLAN AT SREET LEVEL

CLIENT :
LOREAL

PROJECT :
SHU BOUTIQUE COVENT GARDEN

TITLE :
AIRCON PLANNING SURVEY

JOB NUMBER:
6177

DATE : 21/06/06 DRAWN BY : D.ASH
SCALES : 1/50 CHECKED :
DRAWING NUMBER :
LOR/6177/S8/OA

TASK DISPLAYS

TASK DISPLAYS LTD
6 UXBRIDGE ROAD, MELTON ROAD
LEICESTER, LE4 7ST.
TELEPHONE 0116 2663233 FAX 0116 2663234
e-mail:
sales@taskdisplays.co.uk
Web
www.task-displays.co.uk/

COPYRIGHT OF THIS DRAWING IS RESERVED BY TASK DISPLAYS LTD. AND WHEN ISSUED IT IS ON CONDITION THAT IT IS NOT REPRODUCED IN ANY WAY WITHOUT CONSENT.
NO DIMENSIONS SHOULD BE SCALED FROM THIS DRAWING

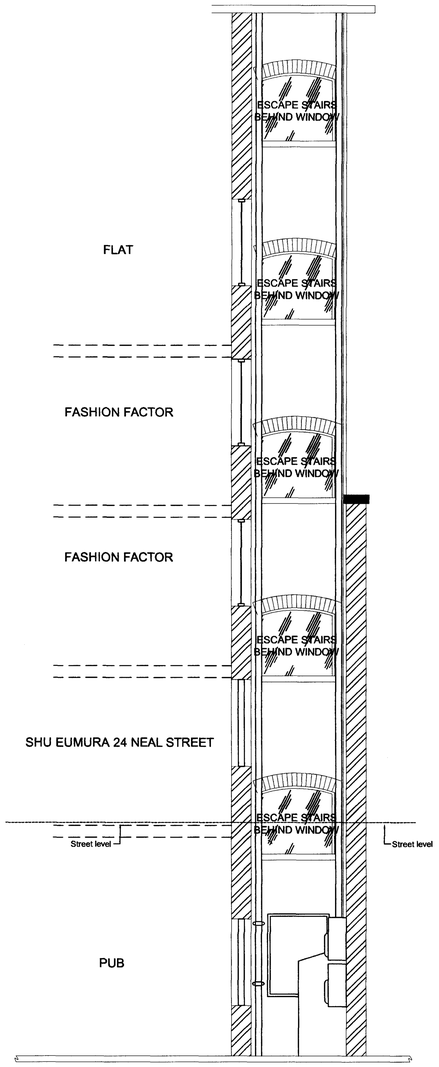

ELEVATION VIEW A

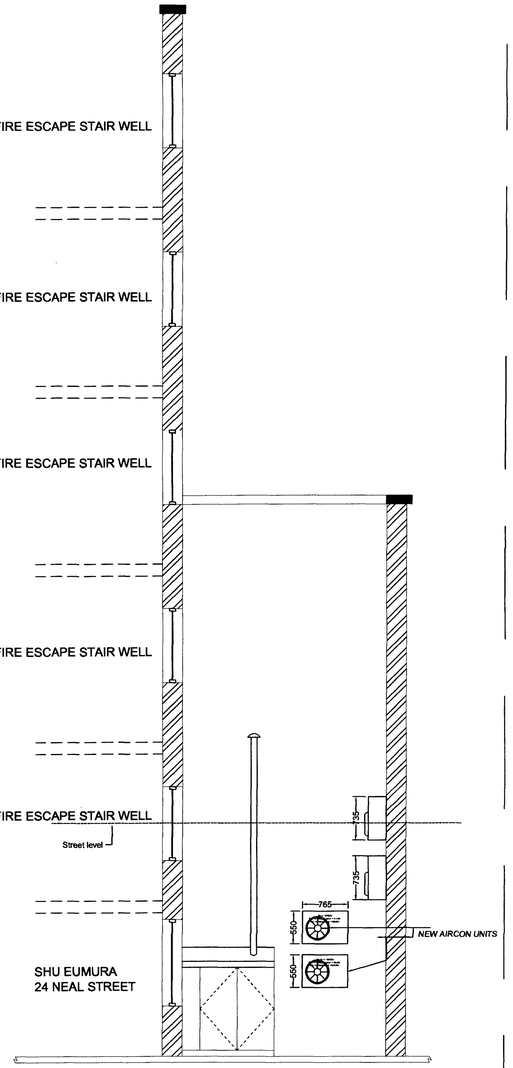

ELEVATION VIEW B

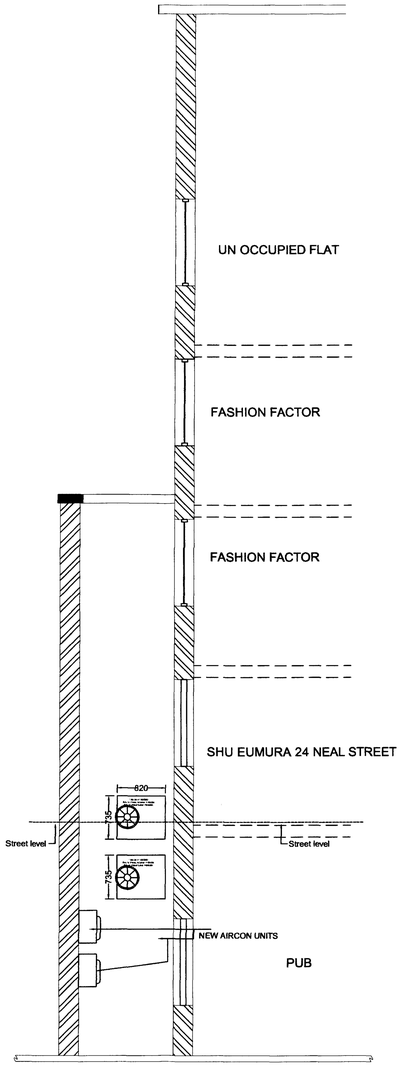

ELEVATION VIEW C

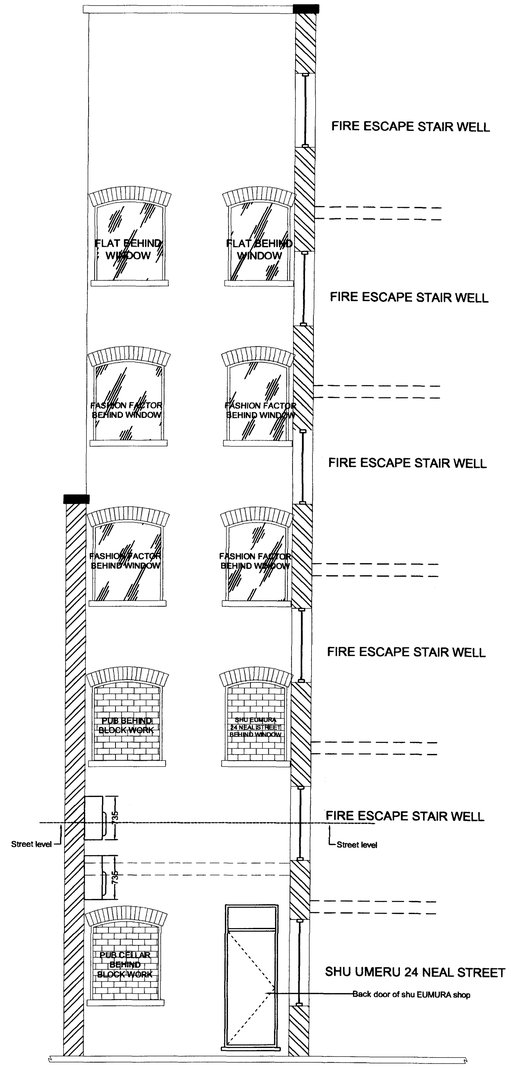

ELEVATION VIEW D

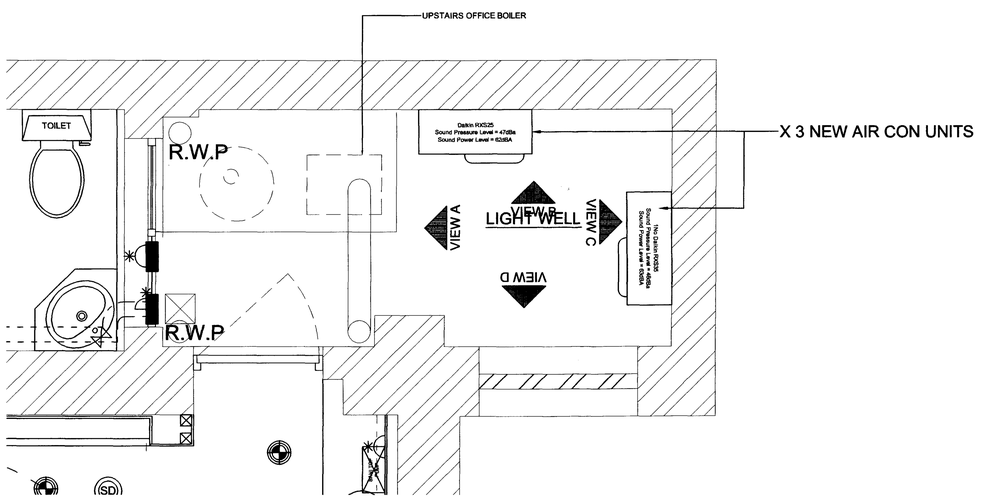

PLAN
SCALE 1 TO 20

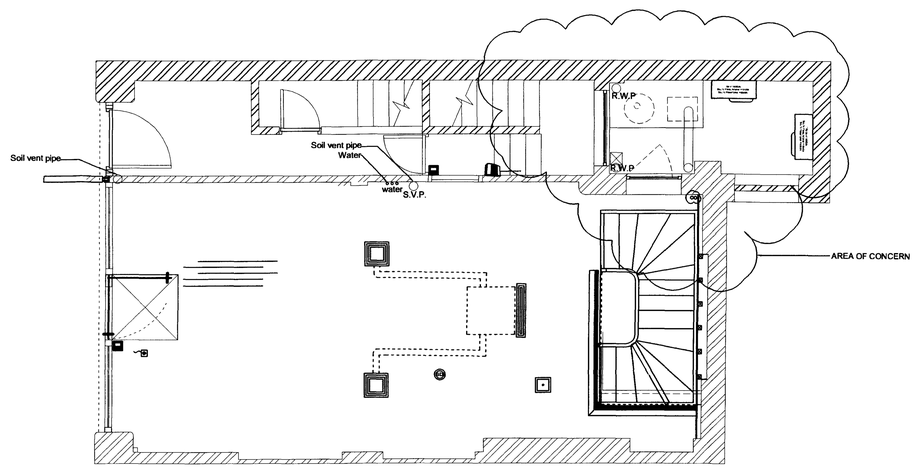

LOCATION PLAN AT SREET LEVEL

NOTE:

AIR CONDITIONING
UNITS WILL ONLY RUN DURING
STORE TIMES

Mon - Sat .....
10:30am - 7:00pm
Sunday .....
12 noon - 5:00pm

CLIENT :
LOREAL

PROJECT :
SHU BOUTIQUE COVENT GARDEN

TITLE :
AIRCON PLANNING PROPOSED PLAN

JOB NUMBER:
6177

DATE : 21/06/06 DRAWN BY : D.ASH
SCALES : 1/50 CHECKED :

DRAWING NUMBER :
LOR/6177/S9/0B

TASK
DISPLAYS
TASK DISPLAYS LTD
6 UXBRIDGE ROAD, MELTON ROAD
LEICESTER, LE4 7ST.
TELEPHONE 0116 2663233 FAX 0116 2663234
e-mail:
sales@taskdisplays.co.uk
Web
www.task-displays.co.uk/

COPYRIGHT OF THIS DRAWING IS RESERVED BY TASK DISPLAYS LTD. AND WHEN ISSUED IT IS ON CONDITION THAT IT IS NOT REPRODUCED IN ANY WAY WITHOUT CONSENT.
NO DIMENSIONS SHOULD BE SCALED FROM THIS DRAWING!