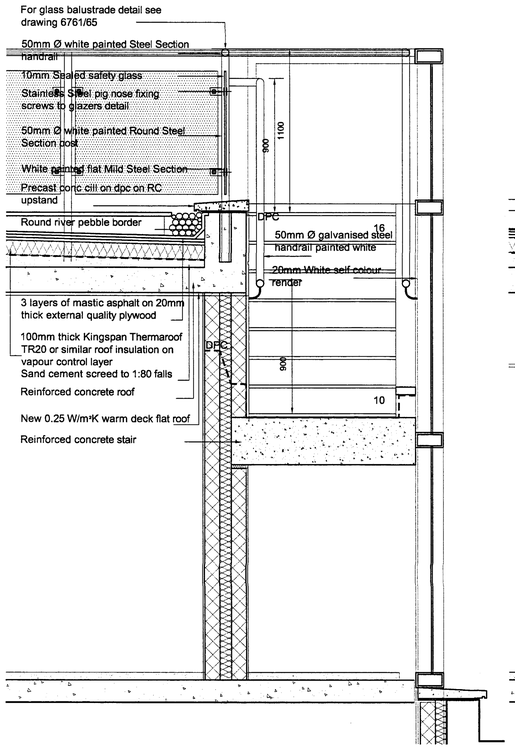

CROSS SECTION OF STAIR

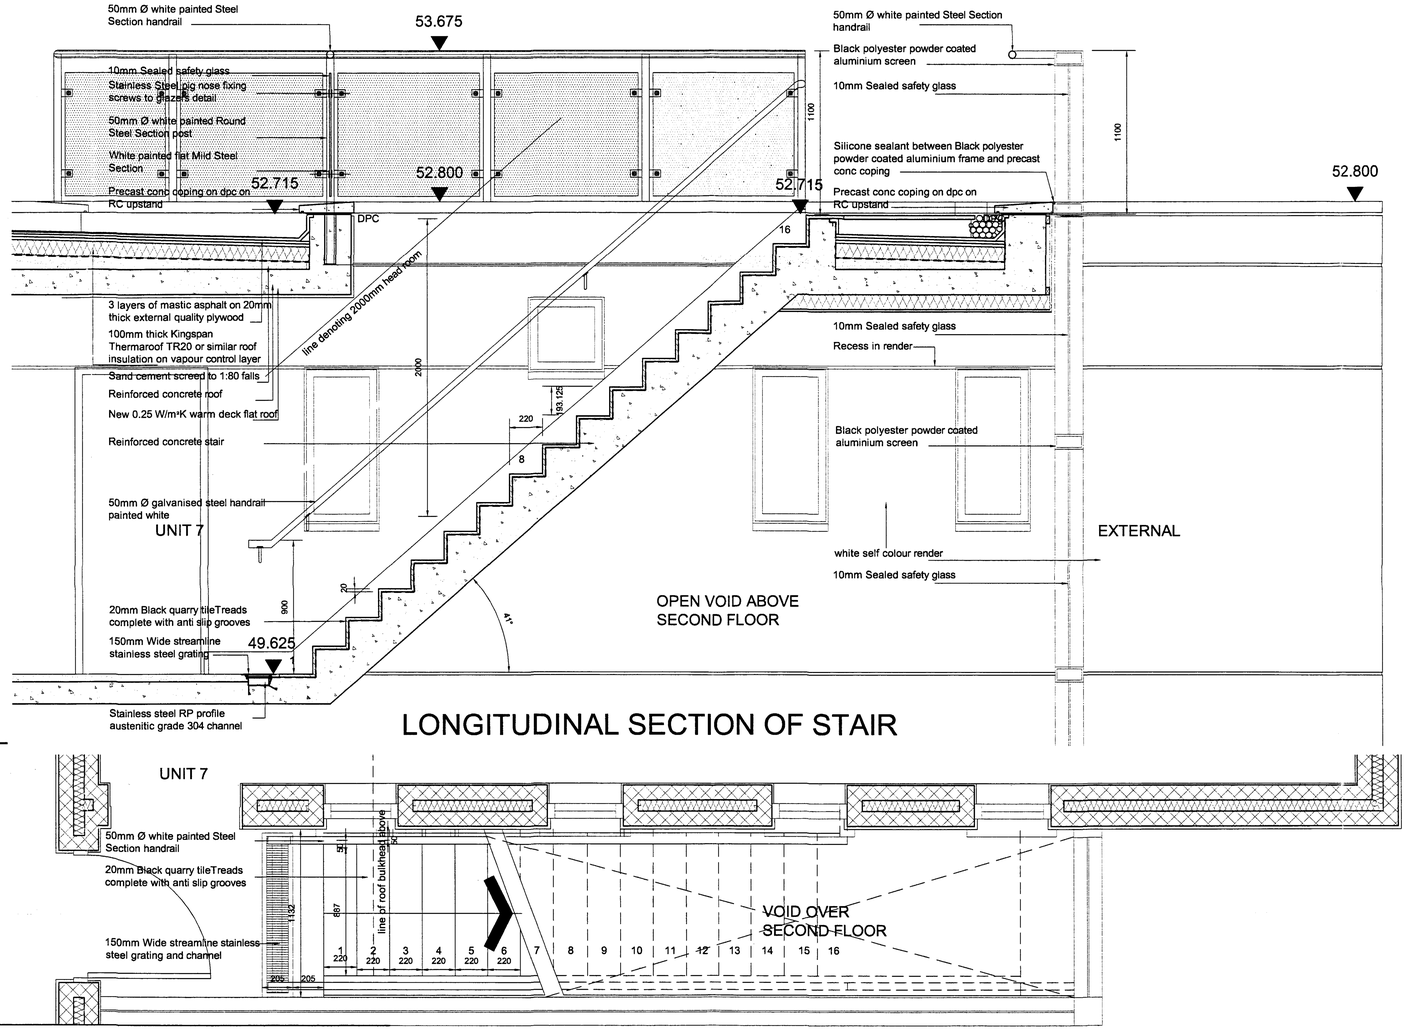

LONGITUDINAL SECTION OF STAIR

PART PLAN AT THIRD FLOOR

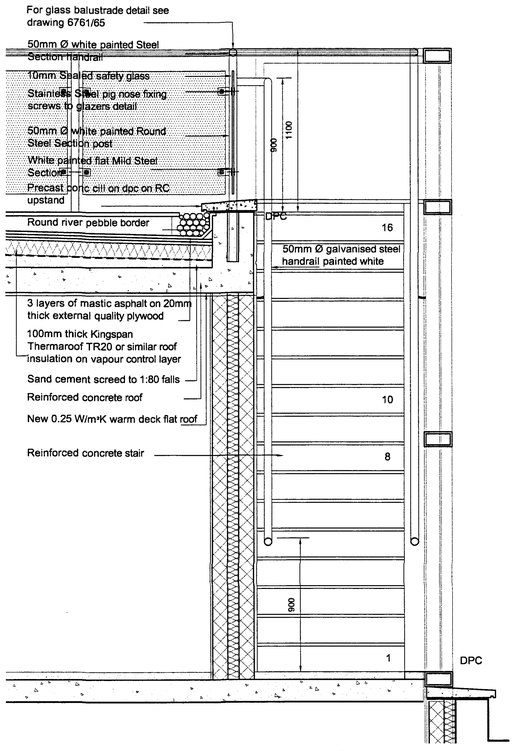

ELEVATION OF STAIR

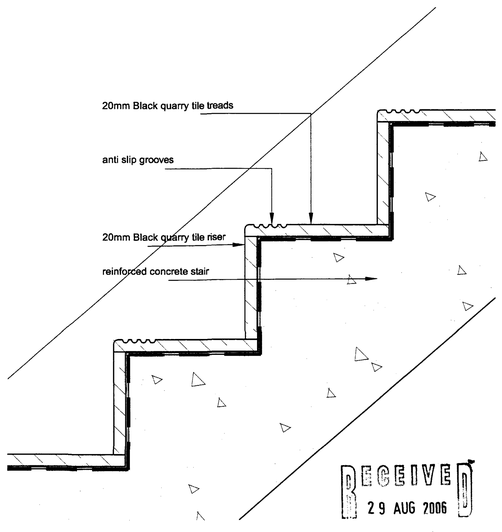

DETAIL OF STAIR TREAD
Scale 1:5

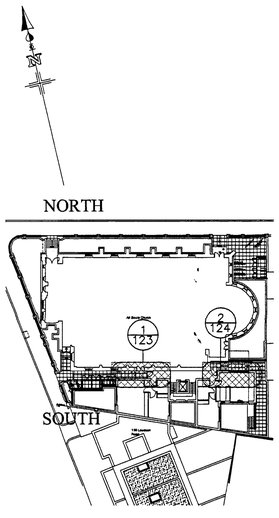

KEY MAP SCALE 1:500

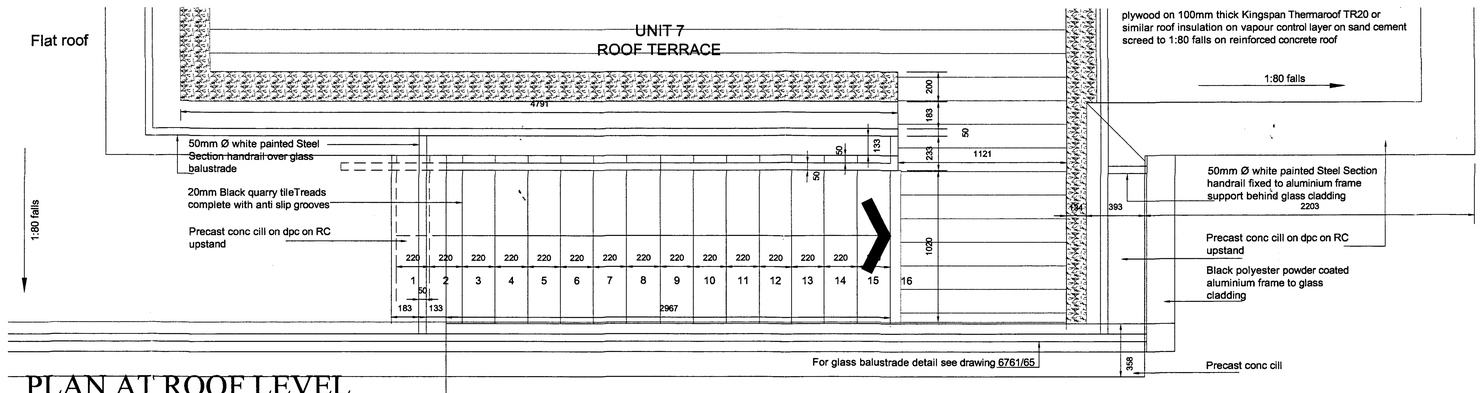

PLAN AT ROOF LEVEL

Notes No scaled dimensions to be taken from this drawing. All dimensions to be site checked.

THIS DRAWING IS TO BE READ IN CONJUNCTION WITH DRAWINGS NUMBERED 6761/61B, 65 AND 123

Rev	Date	Revision	Initials	Rev	Date	Revision	Initials

project
ALL SOULS CHURCH
Loudoun Road,
London,
NW8

client

drawing
PROPOSED
STAIR DETAIL 1
UNIT 7

date	scale	drawn	checked
08/06	1:20@A1	HK	RAS

job no	drawing no	rev
6761	123	

METROPOLITAN DEVELOPMENT CONSULTANCY
66 Bickenhall Mansions,
Bickenhall Street,London, W1U 6BX
Telephone: 020 7486 6675
Fax: 020 7486 7206
Email: surveyors@mdclondon.com

RECEIVED
29 AUG 2006

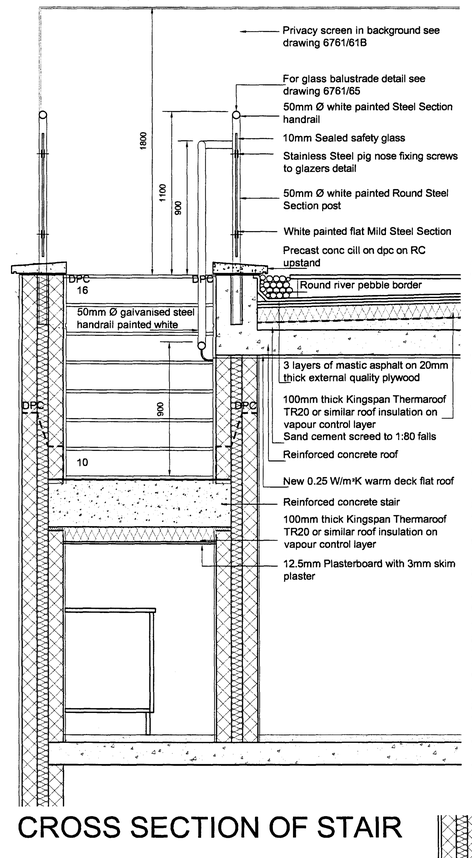

CROSS SECTION OF STAIR

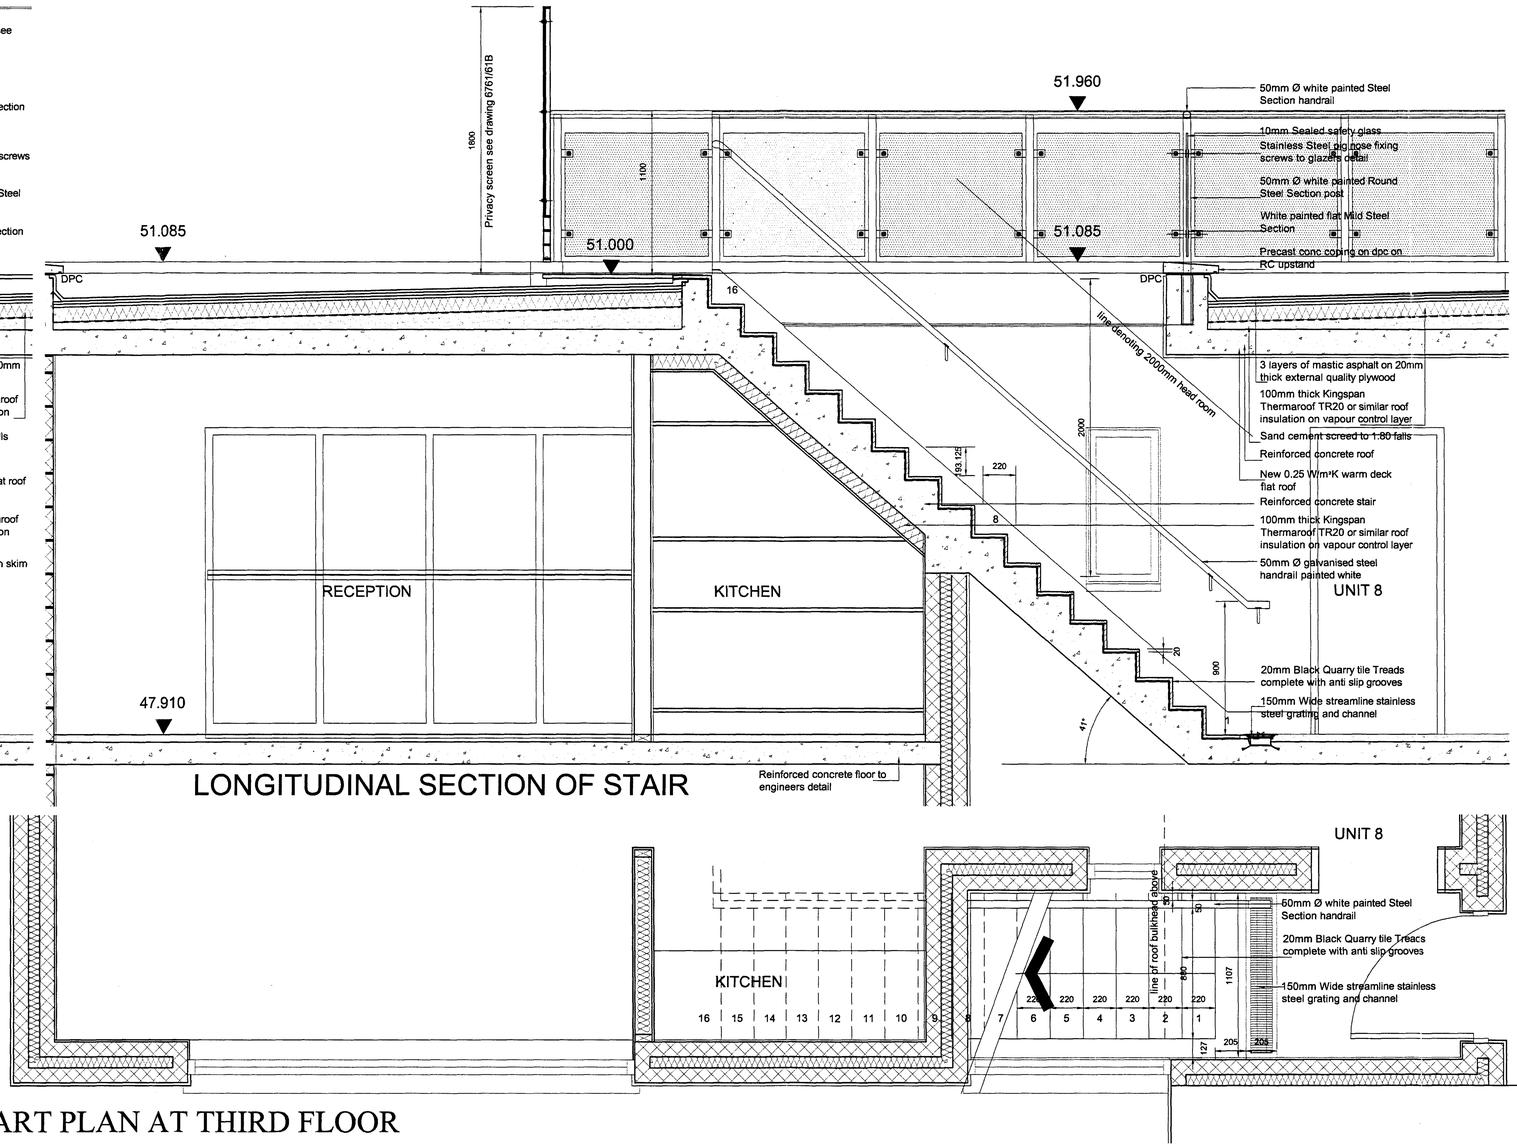

LONGITUDINAL SECTION OF STAIR

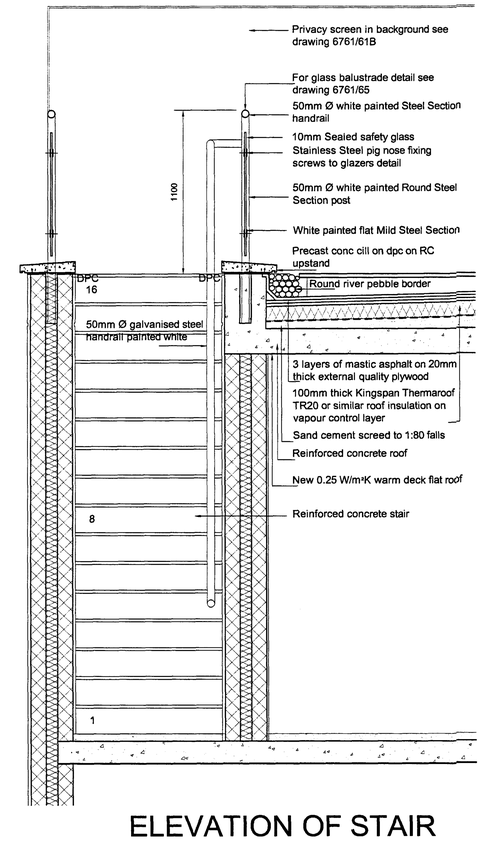

ELEVATION OF STAIR

PART PLAN AT THIRD FLOOR

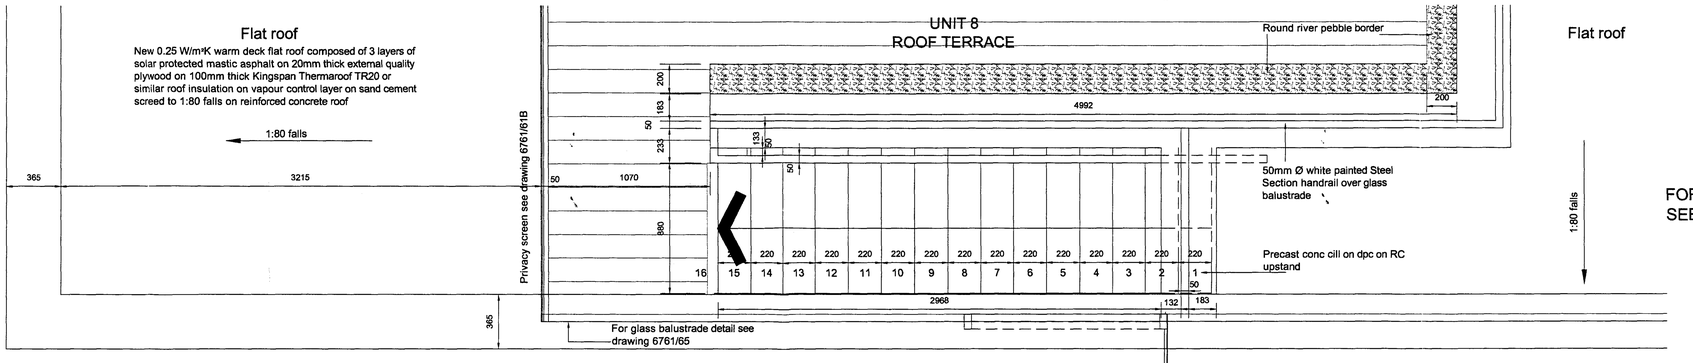

PLAN AT ROOF LEVEL

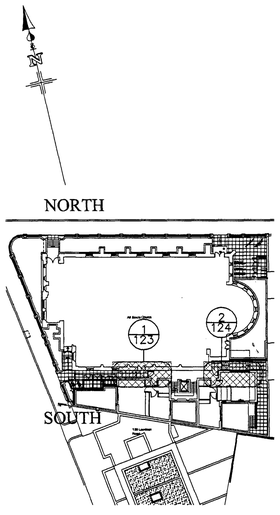

KEY MAP SCALE 1:500

FOR 1:5 DETAILS OF TREAD AND RISER SEE DRAWING NUMBER 6761/123

RECEIVED
29 AUG 2006

Notes No scaled dimensions to be taken from this drawing. All dimensions to be site checked.

THIS DRAWING IS TO BE READ IN CONJUNCTION WITH DRAWINGS NUMBERED 6761/61B, 65 AND 123

Rev	Date	Revision	Initials	Rev	Date	Revision	Initials

project
ALL SOULS CHURCH
Loudoun Road,
London,
NW8

client

drawing
PROPOSED
STAIR DETAIL 2
UNIT 8

date	scale	drawn	checked
08/06	1:20@A1	HK	JE

job no	drawing no	rev
6761	124	

METROPOLITAN DEVELOPMENT CONSULTANCY
66 Bickenhall Mansions,
Bickenhall Street,London, W1U 6BX
Telephone: 020 7486 6675
Fax: 020 7486 7206
Email: surveyors@mdclondon.com

All Souls Church

glass balustrade 1100mm overall height

glass balustrade 1100mm overall height

A

A

glass balustrade 1100mm overall height

Flat Roof + 52.375

Flat Roof + 52.375

Roof Terrace + 52.375

glass balustrade 1100mm overall height

Roof Terrace + 51.000

1800mm high privacy screen

Flat Roof + 51.000

1784

glass balustrade 1100mm overall height

glass balustrade 1100mm overall height

Flat Roof + 51.000

+ 52.000

+ 50.900

150 Loudoun Road

Boundary wall to be re-built

50.900 +

+ 52.000

Outline of proposed residential development of St. John's Wood motors site

Amendment of the Purcell Miller Tritton drawing numbered 7831/ 104A which received planning permission on 14th February 2006

ROOF PLAN

Notes No scaled dimensions to be taken from this drawing. All dimensions to be site checked.

Rev	Date	Revision	Initials	Rev	Date	Revision	Initials

project
ALL SOULS CHURCH
Loudoun Road
LONDON
NW8

client

drawing
PROPOSED
REASSESSMENT OF ROOF TERRACE PLAN

date	scale	drawn	checked
08/06	1:100	HK	JE

job no	drawing no	rev
6761	64	

METROPOLITAN DEVELOPMENT CONSULTANCY
66 Bickenhall Mansions,
Bickenhall Street,London, W1U 6BX
Telephone: 020 7486 6675
Fax: 020 7486 7206
Email: surveyors@mdclondon.com

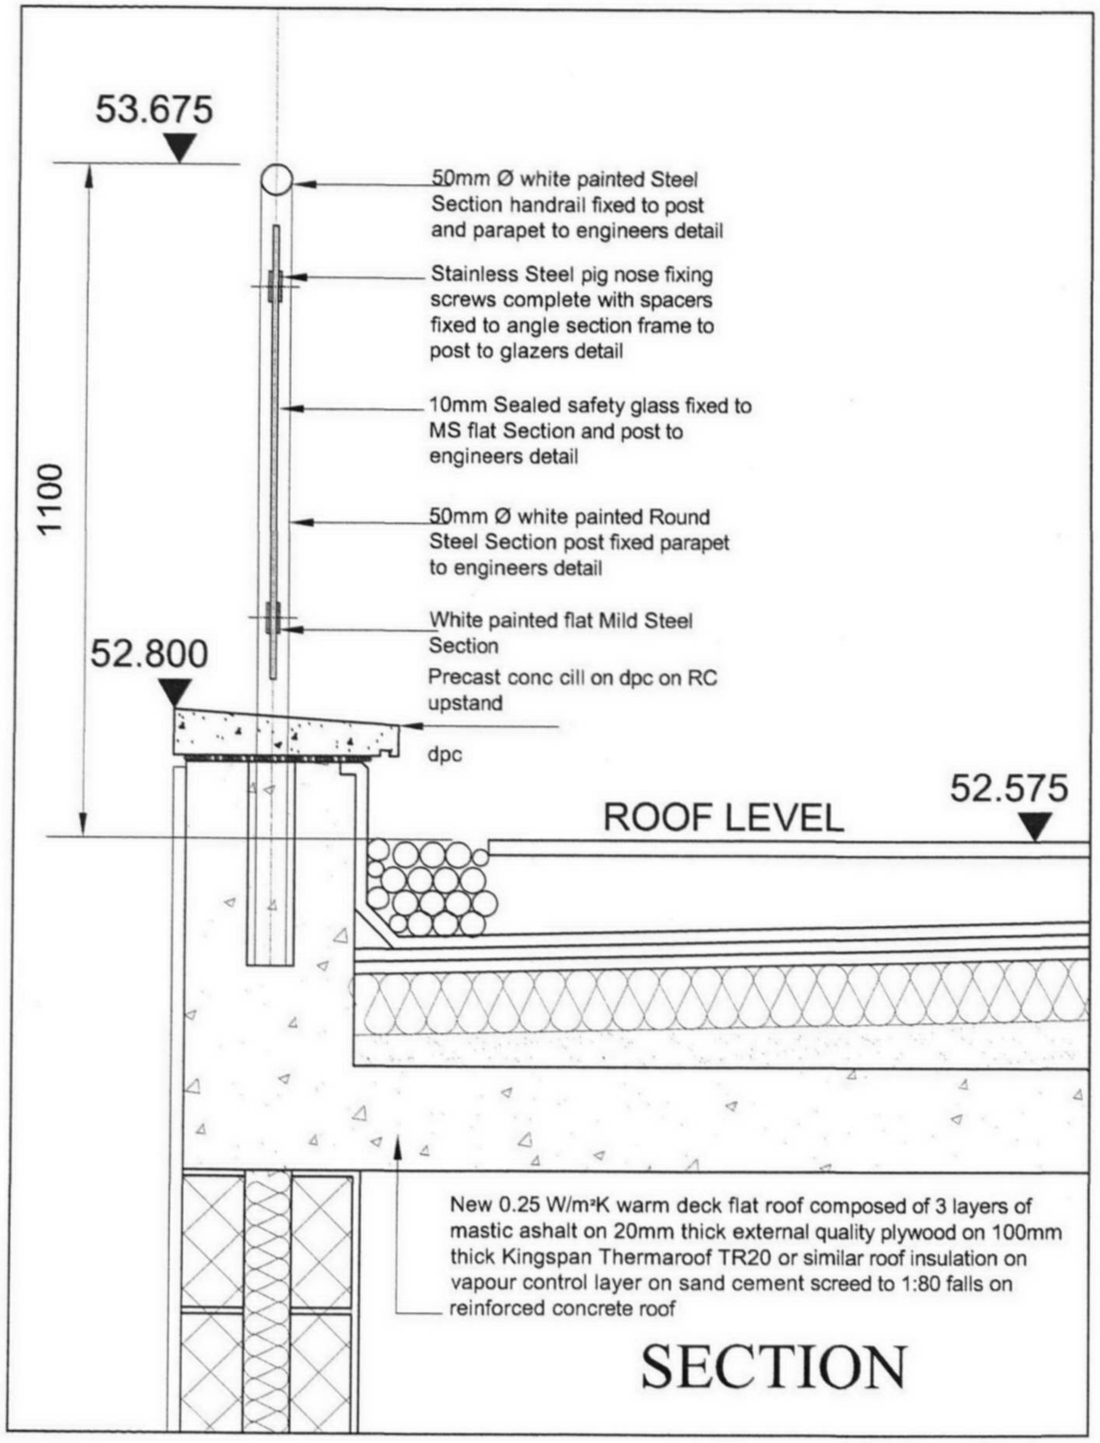

SECTION

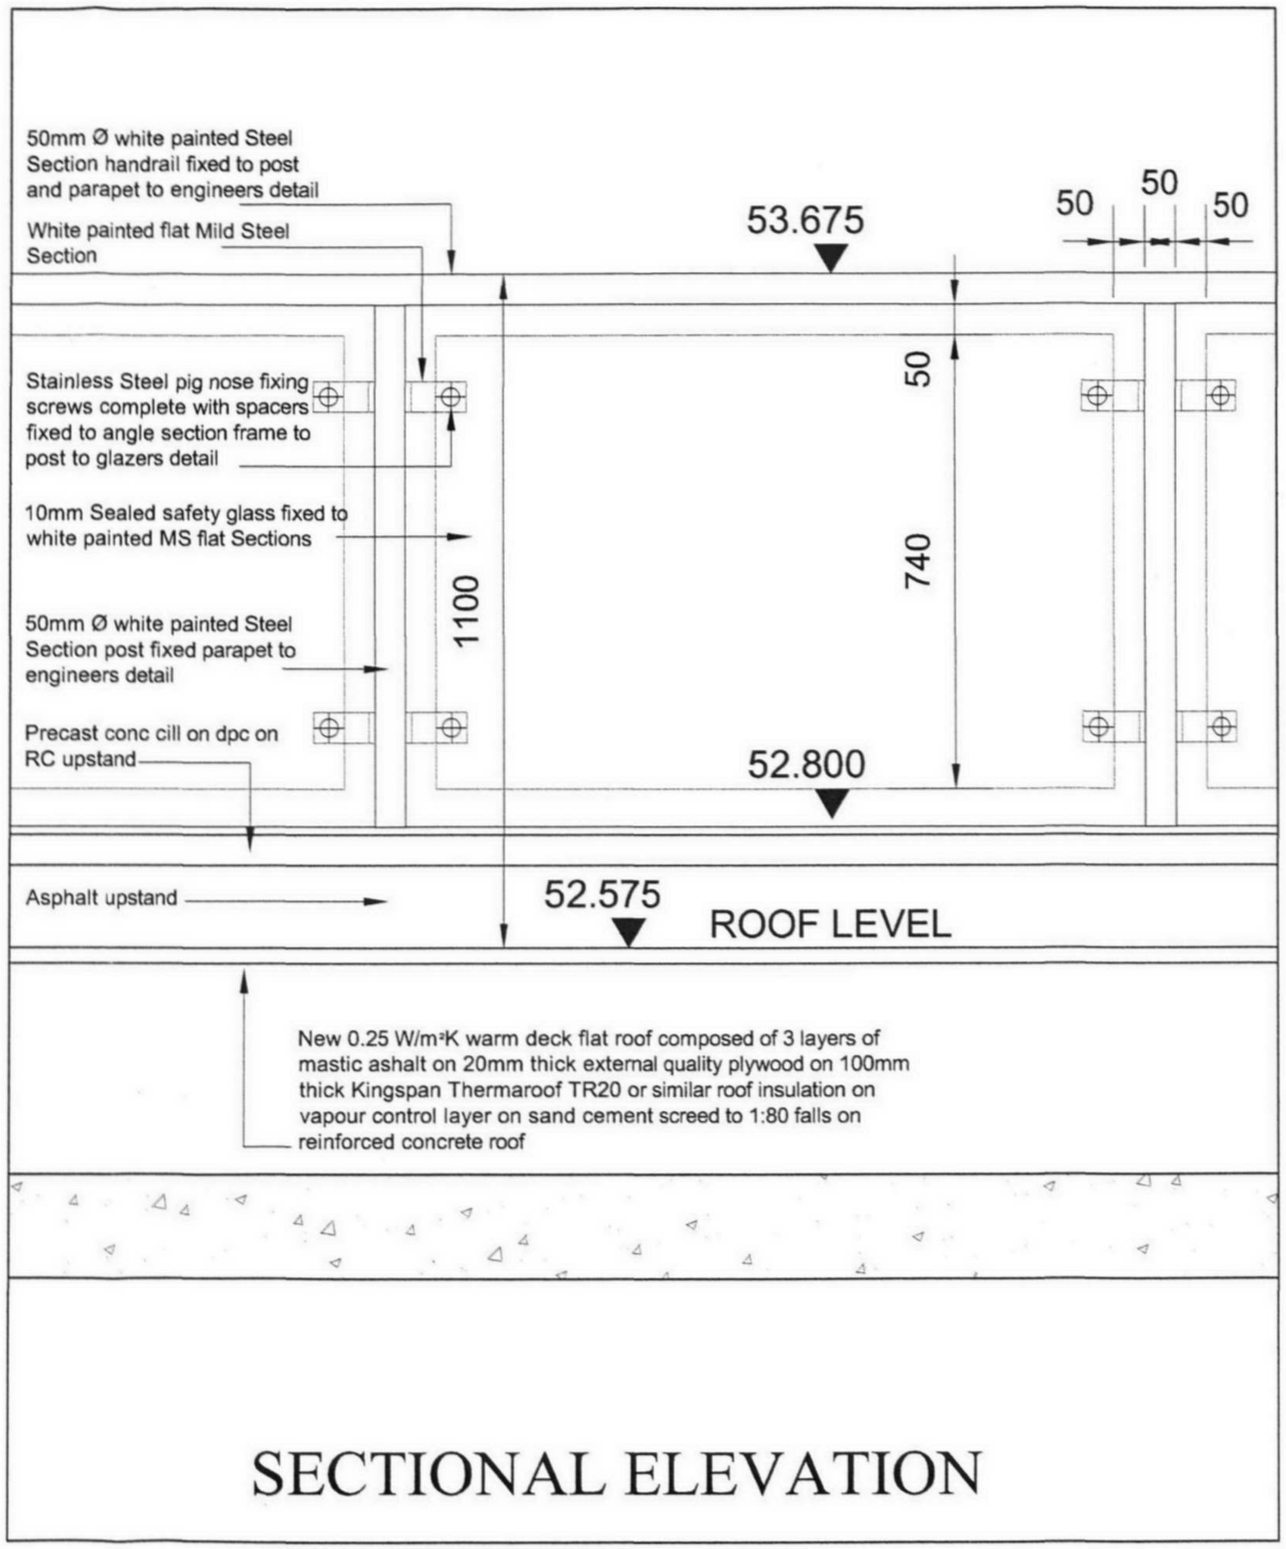

SECTIONAL ELEVATION

Notes No scaled dimensions to be taken from this drawing. All dimensions to be site checked

Rev	Date	Revision	Initials	Rev	Date	Revision	Initials

project
ALL SOULS CHURCH
Loudoun Road
LONDON
NW8

client

drawing
PROPOSED
ROOF TERRACE
GLASS BALUSTRADE

date	scale	drawn	checked
08/06	1:10	HK	JE

job no	drawing no	rev
6761	65	

METROPOLITAN DEVELOPMENT CONSULTANCY
66 Bickenhall Mansions,
Bickenhall Street,London, W1U 6BX
Telephone: 020 7486 6675
Fax: 020 7486 7206
Email: surveyors@mdclondon.com

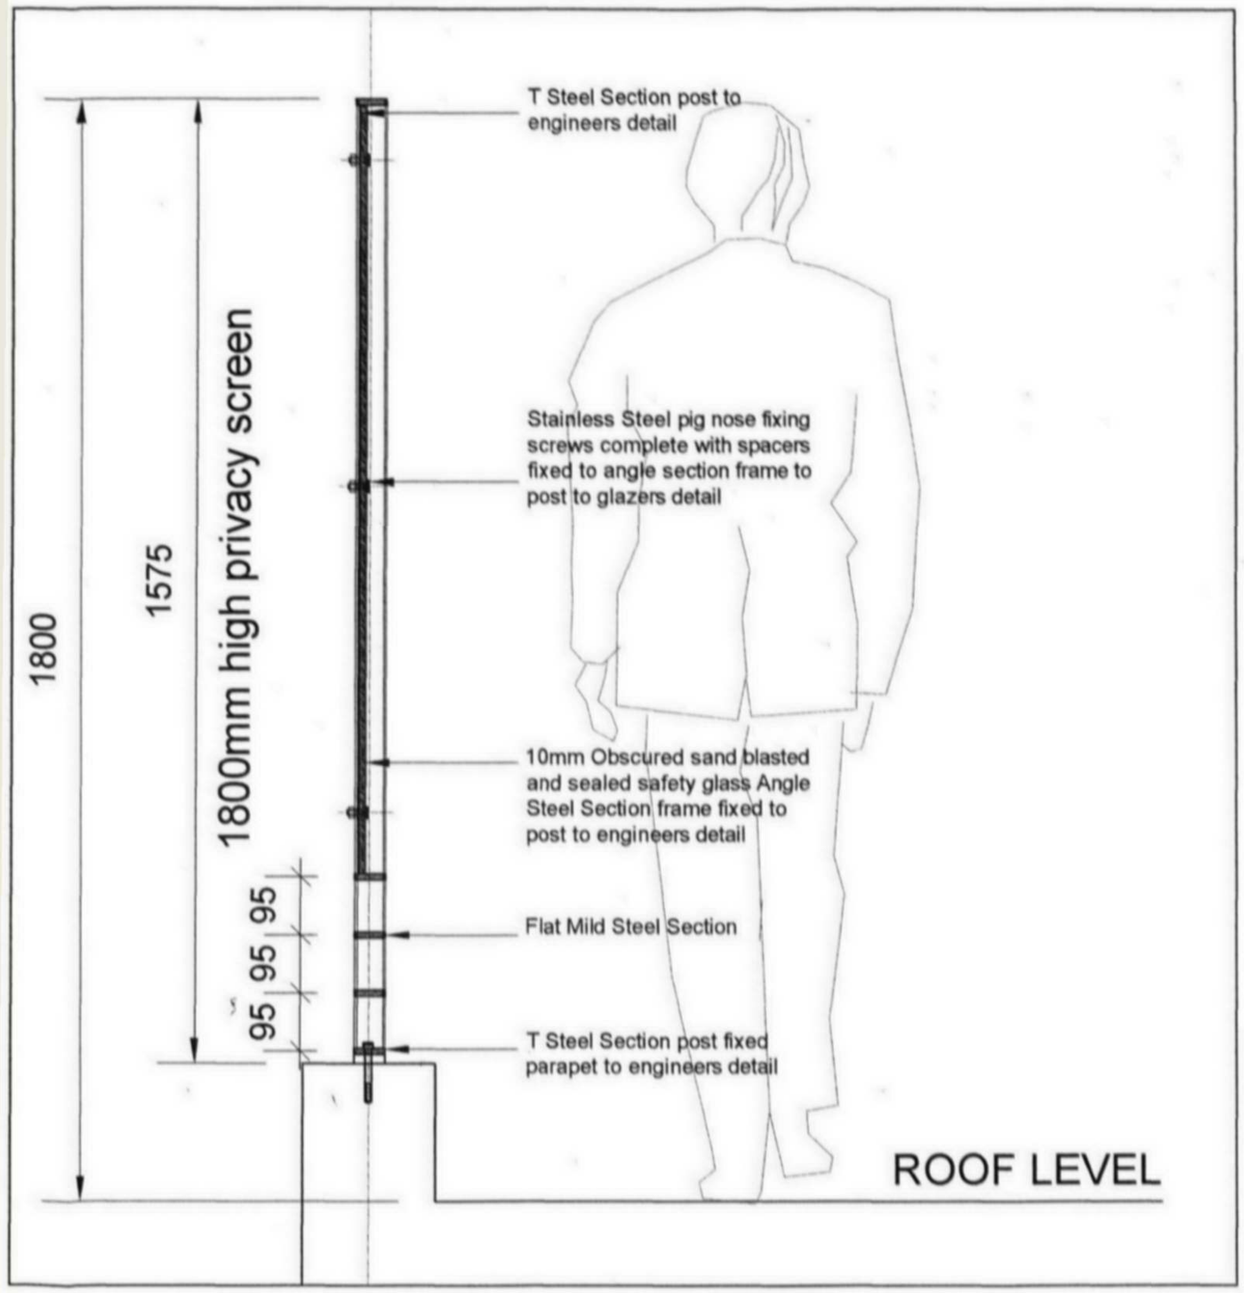

SECTION

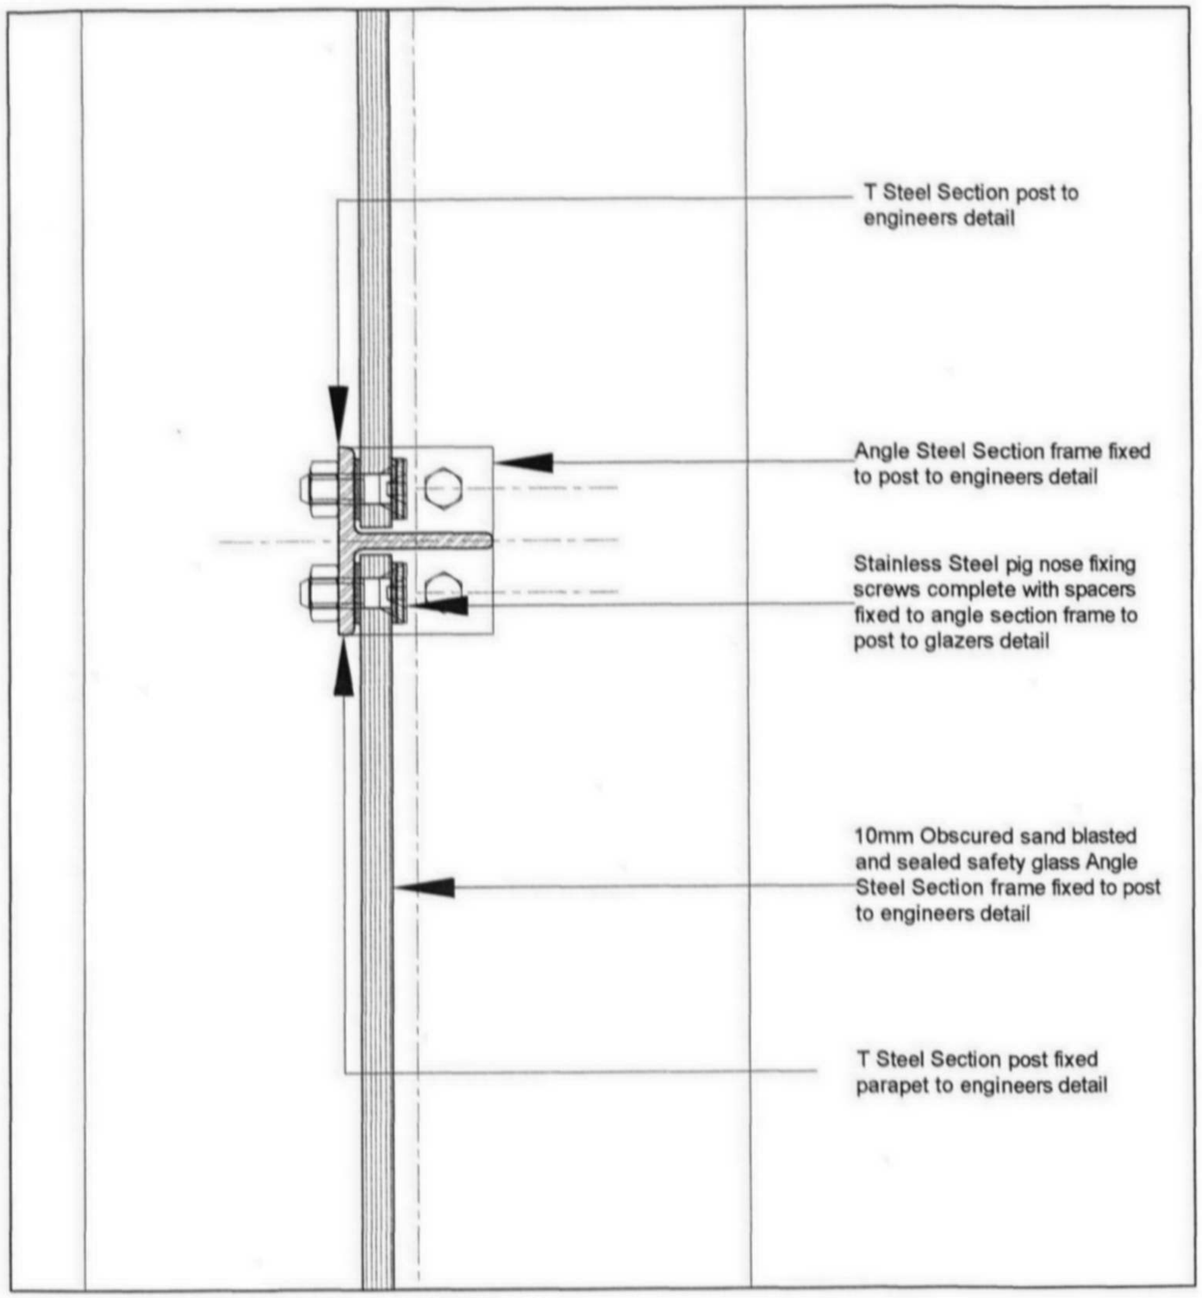

PLAN

Scale 1:2

Notes No scaled dimensions to be taken from this drawing. All dimensions to be site checked.
All Steel Sections to be painted black

Rev	Date	Revision	Initials
B	08/06	PLANNING	
A	06/06	PLANNING	

project: ALL SOULS CHURCH, Loudoun Road, LONDON, NW8
client:
drawing: PROPOSED ROOF PRIVACY SCREEN DETAIL

date	scale	drawn	checked
02/06	1:10	HK	JE

job no	drawing no	rev
6761	61	B