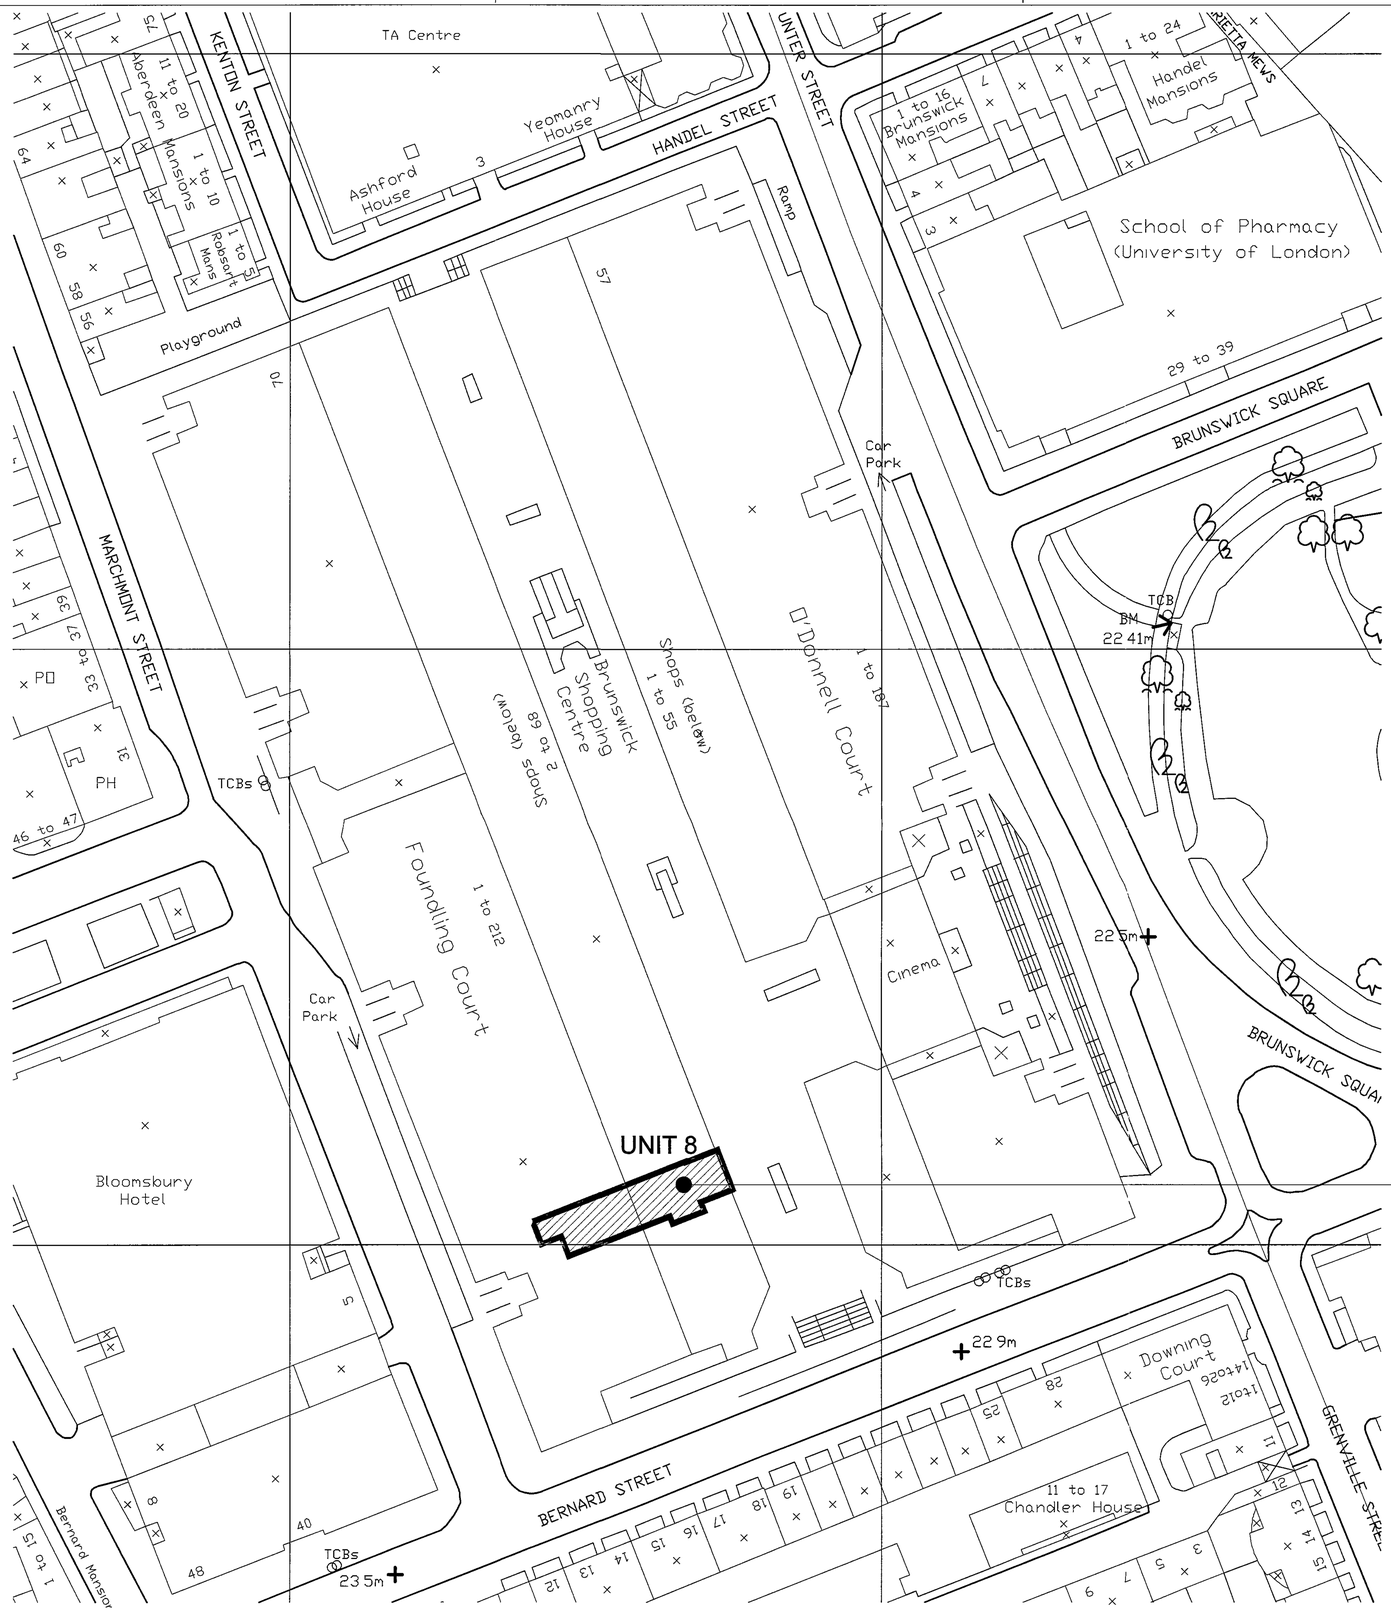

1 500 LOCATION PLAN

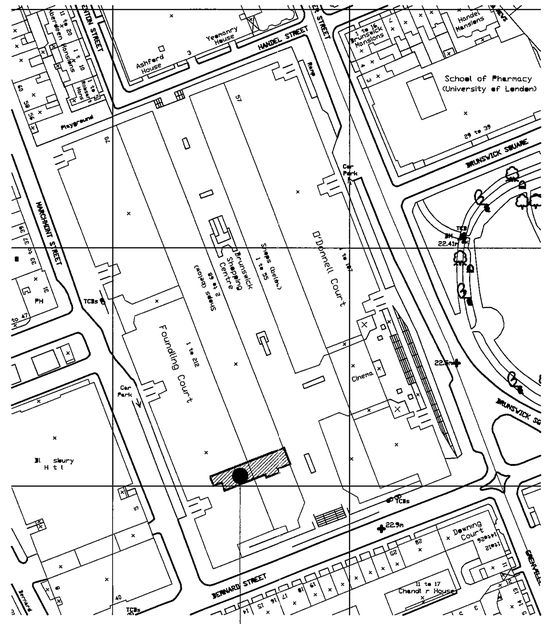

1·250 LOCATION PLAN

UNIT -8
THE BRUNSWICK

cad reference	revision
BLOOMSBURY	B

L & H
LEWIS AND HICKEY
18 Farnham Road
Guildford
Surrey GU1 4XA
Tel 01483 560 808
Fax 01483 560 660
Email guildford@lewishickey.com

NO	DATE	ISSUE	BY
A	07.07.06	RED LINE ADDED TO SITE PLAN	AS
B	18.08.06	PLANNING APPLICATION ISSUE.	RM

STORE NO -

baby GAP

CLIENT
GAP UK STORE DESIGN
CASTLE MOUND WAY RUGBY
WARWICKSHIRE CV23 0WA
UNITED KINGDOM
Tel +44 (0) 1788 818 300
Fax +44 (0) 1788 866 475

PROJECT LOCATION
GAP BABY
UNIT 8 THE BRUNSWICK
BLOOMSBURY

PROJECT NO G3071
DATE. 16/06/06

SHEET TITLE.
LOCATION PLAN

SCALE 1 500
DRAWN BY RM

SHEET NO.
DD-A9-02-B