INSTALLATION OF EXTERNAL CONDENSERS AND SERVICES TO FACILITATE INSTALLATION OF COOLING SYSTEM FOR OFFICES HAS BEEN GRANTED FULL PLANNING PERMISSION ON 4th NOVEMBER 2005 (REF 2005-2878-P). LISTED BUILDING CONSENT WAS ALSO GRANTED ON 5th DECEMBER 2005 (REF 2005-4788-L).

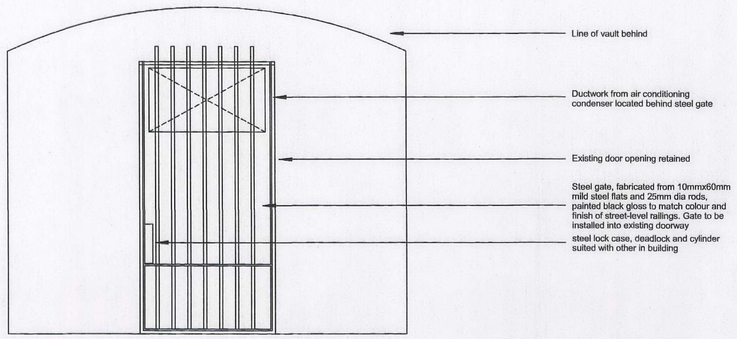

TYPICAL VAULT GATE
Scale 1:20

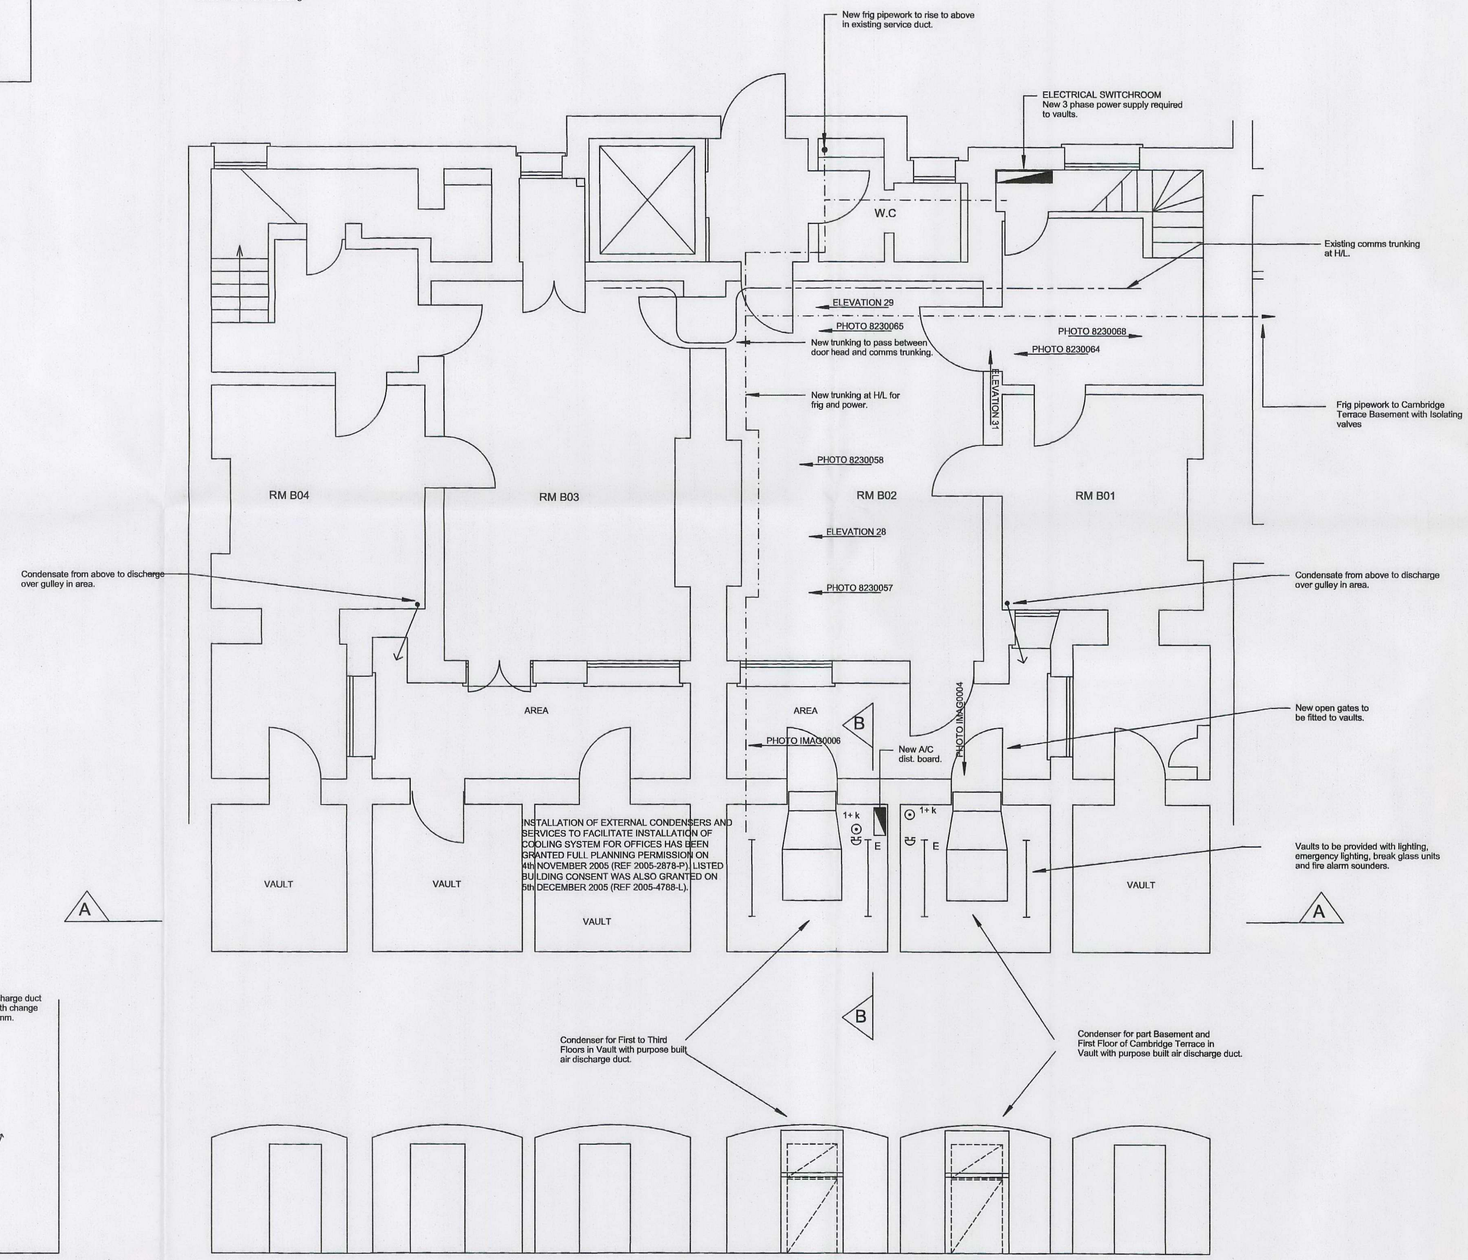

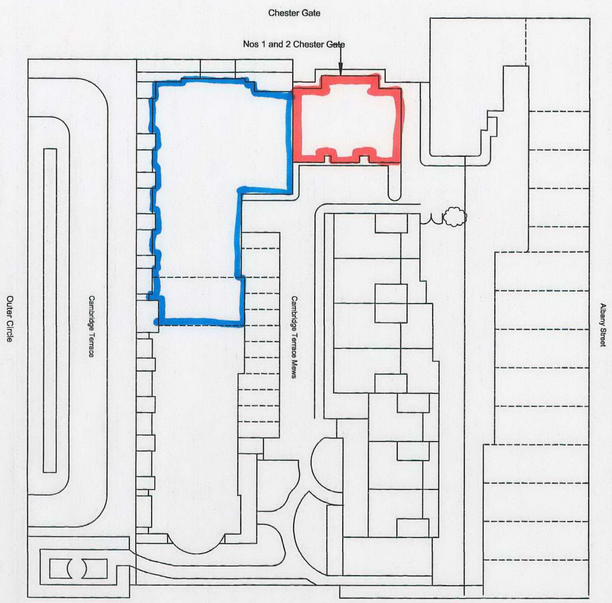

SITE LOCATION PLAN
Scale 1:500

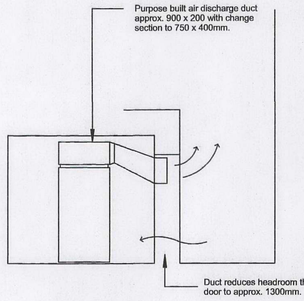

INSTALLATION OF EXTERNAL CONDENSERS AND SERVICES TO FACILITATE INSTALLATION OF COOLING SYSTEM FOR OFFICES HAS BEEN GRANTED FULL PLANNING PERMISSION ON 4th NOVEMBER 2005 (REF 2005-2878-P). LISTED BUILDING CONSENT WAS ALSO GRANTED ON 5th DECEMBER 2005 (REF 2005-4788-L).

SECTION B - B

SECTION A - A

INSTALLATION OF EXTERNAL CONDENSERS AND SERVICES TO FACILITATE INSTALLATION OF COOLING SYSTEM FOR OFFICES HAS BEEN GRANTED FULL PLANNING PERMISSION ON 4th NOVEMBER 2005 (REF 2005-2878-P). LISTED BUILDING CONSENT WAS ALSO GRANTED ON 5th DECEMBER 2005 (REF 2005-4788-L).

LONDON BOROUGH OF CAMDEN
ENVIRONMENT DEPT.
0 3 AUG 2006
RECEIVED

CEILING HEIGHT = 2450mm

C	ROOM NUMBERS, PHOTO AND ELEVATION REFERENCES ADDED	19/06/06 PH
B	BASEMENT AC DELETED SITE PLAN AND DETAIL ADDED	28/06/05 DKH
A	REVISIONS TO FRIG. PLANT	19/04/05 TB

CANCER RESEARCH UK

1 AND 2 CHESTER GATE
LONDON NW1

BASEMENT
PROPOSED COMFORT COOLING

DAVID BEATTIE ASSOCIATES
Building Services Consultants
Allen House
13 Bolm Road
Haywards Heath
West Sussex RH16 1SP
Tel: 01444 441208 Fax: 01444 441215
Email: all@david-beattie.co.uk

Eng.	DB	Drn.	AB	Ckd.	
Date	SEP 2003	Scale	1:50		
Drg. No.	2123/M/1C				