USE FIGURED DIMENSIONS ONLY.
DO NOT SCALE FROM THIS DRAWING.

ALL DIMENSIONS MUST BE CHECKED ON SITE ANY INCONSISTENCIES MUST BE REPORTED BACK TO THE ARCHITECT.

THIS DRAWING AND ANY DESIGNS INDICATED THEREON ARE THE COPYRIGHT OF BROOKS / MURRAY ARCHITECTS.
ALL RIGHTS ARE RESERVED.
NO PART OF THIS WORK MAY BE PRODUCED WITHOUT PRIOR PERMISSION IN WRITING FROM BROOKS / MURRAY ARCHITECTS.

NORTH

1000

FRONT GARDEN

DINING AREA

LIVING ROOM

WC

SHOWER

COATS

KITCHEN

SWIMMING POOL

PATIO

800 A-A

+101.675

up 75mm

+101.600

HALL

ENTRANCE

008 A-A

UP

+99.000

FAMILY ROOM

RAMP

UP

UP

+100.235

+100.215

UP

+99.000

GROUND FLOOR

DRIVE

GROUND FLOOR PLAN

SCALE 1 : 50 @ A1

Rev. Amendment Date

BROOKS / MURRAY

ARCHITECTS

8-10 NEW NORTH PLACE
LONDON EC2A 4JA

TEL. 020 7739 9955
FAX. 020 7739 9944

architects@brooksmurray.com

CLIENT:
Mr & Mrs Hay

JOB:
5 Fitzroy Close

DATE: August 2005 SCALE: 1:50

DRAWING TITLE:
EXISTING
Ground floor plan

DRAWING NUMBER:
596-001

USE FIGURED DIMENSIONS ONLY
DO NOT SCALE FROM THIS DRAWING

ALL DIMENSIONS MUST BE CHECKED ON SITE ANY
INCONSISTENCIES MUST BE REPORTED BACK TO THE ARCHITECT.

THIS DRAWING AND ANY DESIGNS INDICATED THEREON ARE THE
COPYRIGHT OF BROOKS / MURRAY ARCHITECTS.
ALL RIGHTS ARE RESERVED.
NO PART OF THIS WORK MAY BE PRODUCED WITHOUT PRIOR
PERMISSION IN WRITING FROM BROOKS / MURRAY ARCHITECTS.

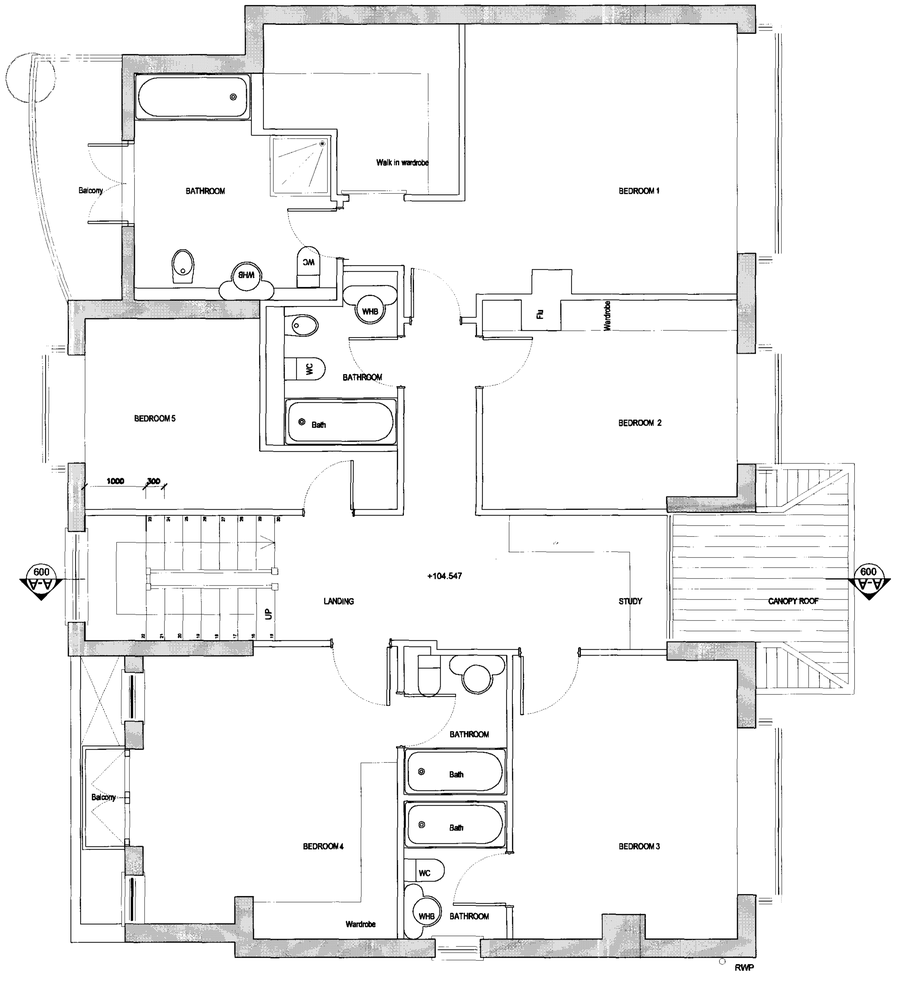

FIRST FLOOR PLAN
SCALE 1 : 50 @ A1

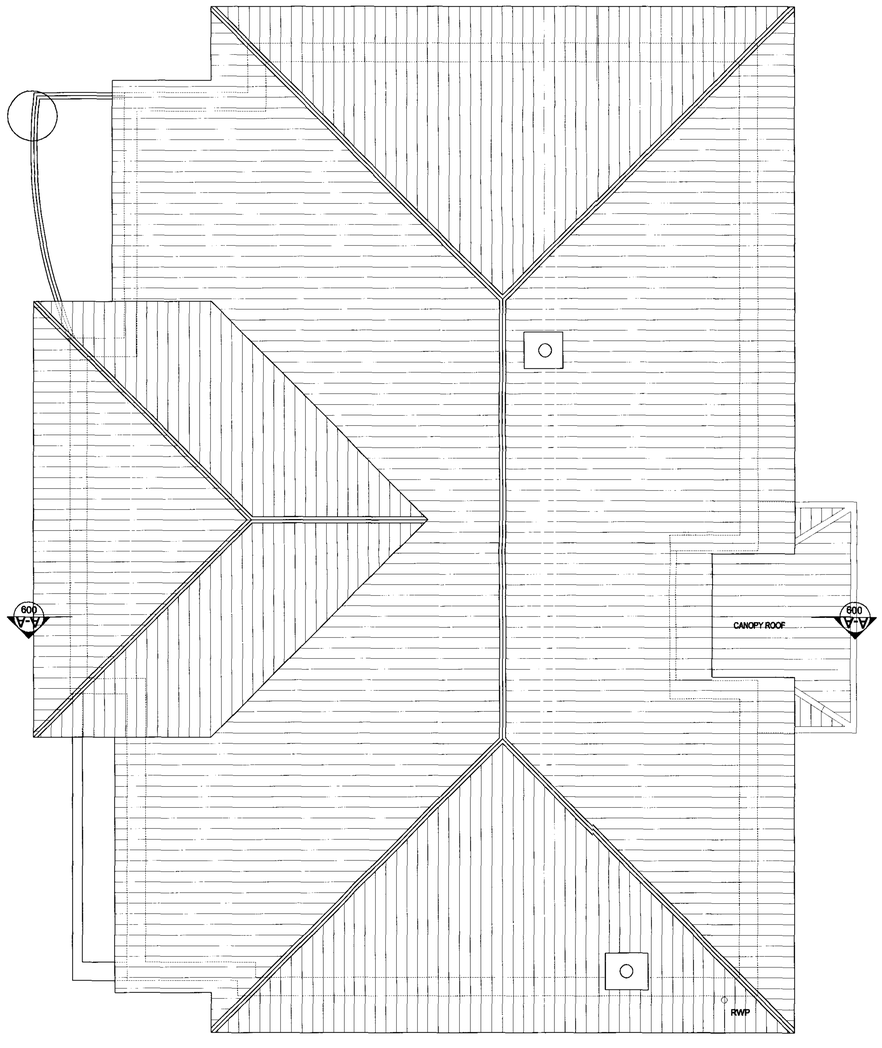

ROOF PLAN
SCALE 1 : 50 @ A1

Rev. Amendment Date

BROOKS / MURRAY
ARCHITECTS
8-10 NEW NORTH PLACE
LONDON EC2A 4JA
TEL 020 7739 9955
FAX 020 7739 9944
architects@brooksmurray.com

CLIENT:
Mr & Mrs Hay

JOB:
5 Fitzroy Close

DATE: August 2005 SCALE: 1:50

DRAWING TITLE:
EXISTING
First & Roof plans

DRAWING NUMBER:
596-002

USE FIGURED DIMENSIONS ONLY
DO NOT SCALE FROM THIS DRAWING.

ALL DIMENSIONS MUST BE CHECKED ON SITE ANY
INCONSISTENCIES MUST BE REPORTED BACK TO THE ARCHITECT.

THIS DRAWING AND ANY DESIGNS INDICATED THEREON ARE THE
COPYRIGHT OF BROOKS / MURRAY ARCHITECTS.
ALL RIGHTS ARE RESERVED.
NO PART OF THIS WORK MAY BE PRODUCED WITHOUT PRIOR
PERMISSION IN WRITING FROM BROOKS / MURRAY ARCHITECTS.

SOUTH ELEVATION

SCALE 1 : 50 @ A1

NORTH ELEVATION

SCALE 1 : 50 @ A1

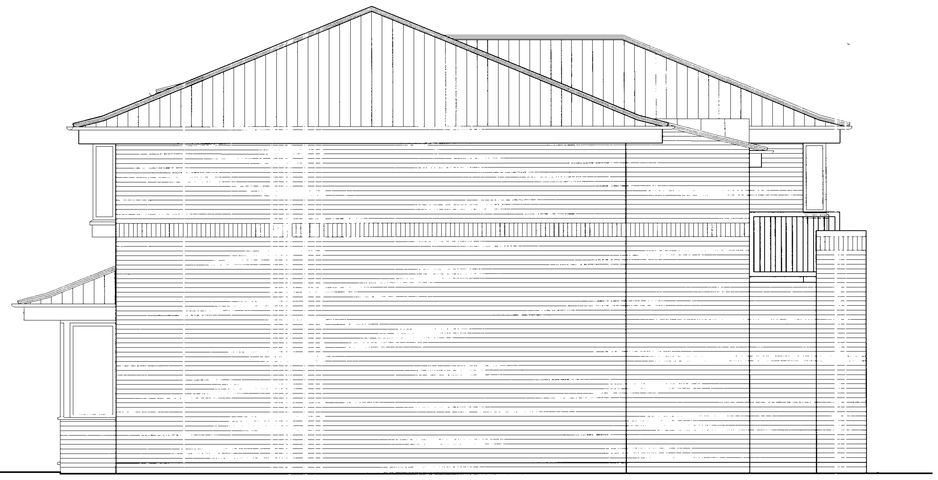

EAST ELEVATION

SCALE 1 : 100 @ A1

WEST ELEVATION

SCALE 1 : 100 @ A1

Rev.	Amendment	Date

BROOKS / MURRAY

ARCHITECTS

8-10 NEW NORTH PLACE
LONDON EC2A 4JA

TEL 020 7739 9955
FAX 020 7739 9944

architects@brooksmurray.com

CLIENT:	Mr & Mrs Hay
JOB:	5 Fitzroy Close
DATE: August 2005	SCALE: 1:50
DRAWING TITLE:	EXISTING Elevations
DRAWING NUMBER:	596-003

SECTION AA
SCALE 1 : 200 @ A1

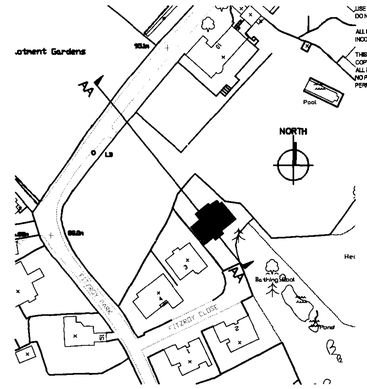

PLAN
SCALE 1 : 1250 @ A1

SECTION BB
SCALE 1 : 200 @ A1

SECTION AA
SCALE 1 : 50 @ A1

USE FIGURED DIMENSIONS ONLY
DO NOT SCALE FROM THIS DRAWING
ALL DIMENSIONS MUST BE CHECKED ON SITE ANY INCONSISTENCIES MUST BE REPORTED BACK TO THE ARCHITECT.
THIS DRAWING AND ANY DESIGNS INDICATED THEREON ARE THE COPYRIGHT OF BROOKS / MURRAY ARCHITECTS.
ALL RIGHTS ARE RESERVED.
NO PART OF THIS WORK MAY BE PRODUCED WITHOUT PRIOR PERMISSION IN WRITING FROM BROOKS / MURRAY ARCHITECTS.

Rev. Amendment Date

BROOKS / MURRAY
ARCHITECTS
8-10 NEW NORTH PLACE
LONDON EC2A 4JA
TEL 020 7739 9955
FAX 020 7739 9944
architects@brooksmurray.com

CLIENT:
Mr & Mrs Hay

JOB:
5 Fitzroy Close

DATE: August 2005 SCALE: 1:50

DRAWING TITLE:
EXISTING
Section AA

DRAWING NUMBER:
596-004

USE FIGURED DIMENSIONS ONLY.
DO NOT SCALE FROM THIS DRAWING.

ALL DIMENSIONS MUST BE CHECKED ON SITE ANY INCONSISTENCIES MUST BE REPORTED BACK TO THE ARCHITECT.

THIS DRAWING AND ANY DESIGNS INDICATED THEREON ARE THE COPYRIGHT OF BROOKS / MURRAY ARCHITECTS.
ALL RIGHTS ARE RESERVED.
NO PART OF THIS WORK MAY BE PRODUCED WITHOUT PRIOR PERMISSION IN WRITING FROM BROOKS / MURRAY ARCHITECTS.

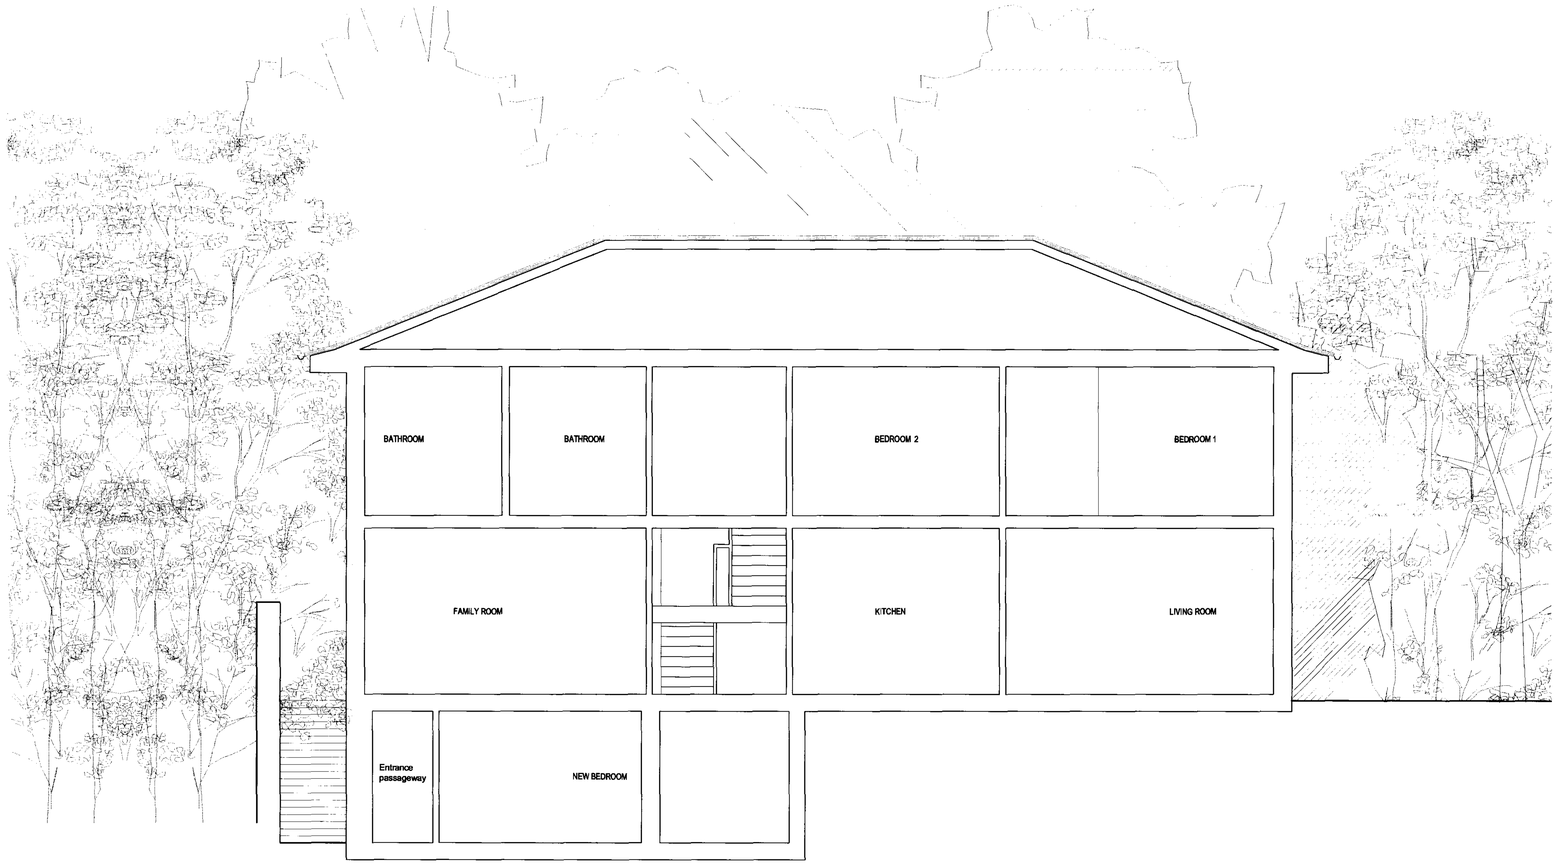

SECTION CC

SECTION CC
SCALE 1 : 50 @ A1

Rev. Amendment Date

BROOKS / MURRAY
ARCHITECTS
8-10 NEW NORTH PLACE
LONDON EC2A 4JA
TEL 020 7739 9955
FAX 020 7739 9944
architects@brooksmurray.com

RECEIVED
23 NOV 2005

CLIENT:
Mr & Mrs Hay

JOB:
5 Fitzroy Close

DATE: August 2005 SCALE: 1:50

DRAWING TITLE:
EXISTING
Section CC

DRAWING NUMBER:
596-017

USE FIGURED DIMENSIONS ONLY.
DO NOT SCALE FROM THIS DRAWING.

ALL DIMENSIONS MUST BE CHECKED ON SITE ANY INCONSISTENCIES MUST BE REPORTED BACK TO THE ARCHITECT.

THIS DRAWING AND ANY DESIGNS INDICATED THEREON ARE THE COPYRIGHT OF BROOKS / MURRAY ARCHITECTS.
ALL RIGHTS ARE RESERVED.
NO PART OF THIS WORK MAY BE PRODUCED WITHOUT PRIOR PERMISSION IN WRITING FROM BROOKS / MURRAY ARCHITECTS.

NORTH

Balcony over

Glazed sliding doors

New side extension - White render

1648

FRONT GARDEN

DINING AREA

LIVING ROOM

WC

SHOWER

COATS

KITCHEN

SWIMMING POOL

PATIO

600 A-A

+101.675

up 75mm

+101.600

HALL

ENTRANCE

008 A-A

Glazed double doors

Powder coated steel sections with glazed infill panels

Line of glazing above

+99.000

FAMILY ROOM

DRIVE

RWP

UP

+100.235

+100.315

+99.000

GROUND FLOOR PLAN

SCALE 1 : 50 @ A1

Rev.	Amendment	Date

BROOKS / MURRAY
ARCHITECTS
8-10 NEW NORTH PLACE
LONDON EC2A 4JA
TEL 020 7739 9955
FAX 020 7739 9944
architects@brooksmurray.com

CLIENT: Mr & Mrs Hay

JOB: 5 Fitzroy Close

DATE: August 2005 SCALE: 1:50

DRAWING TITLE: PROPOSED Ground floor plan

DRAWING NUMBER: 596-007

USE FIGURED DIMENSIONS ONLY.
DO NOT SCALE FROM THIS DRAWING.

ALL DIMENSIONS MUST BE CHECKED ON SITE ANY INCONSISTENCIES MUST BE REPORTED BACK TO THE ARCHITECT.

THIS DRAWING AND ANY DESIGNS INDICATED THEREON ARE THE COPYRIGHT OF BROOKS / MURRAY ARCHITECTS.
ALL RIGHTS ARE RESERVED.
NO PART OF THIS WORK MAY BE PRODUCED WITHOUT PRIOR PERMISSION IN WRITING FROM BROOKS / MURRAY ARCHITECTS.

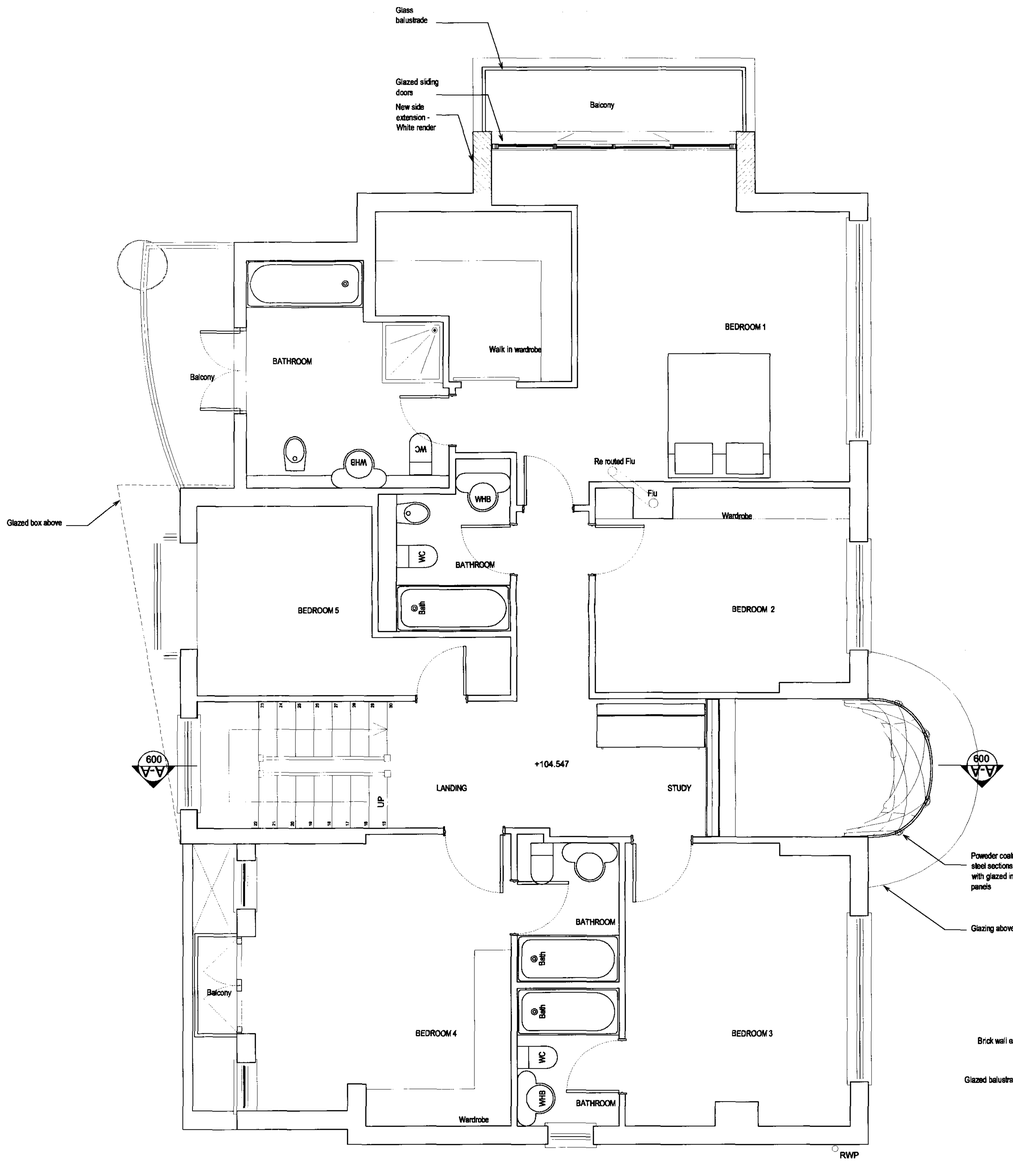

FIRST FLOOR PLAN

SCALE 1 : 50 @ A1

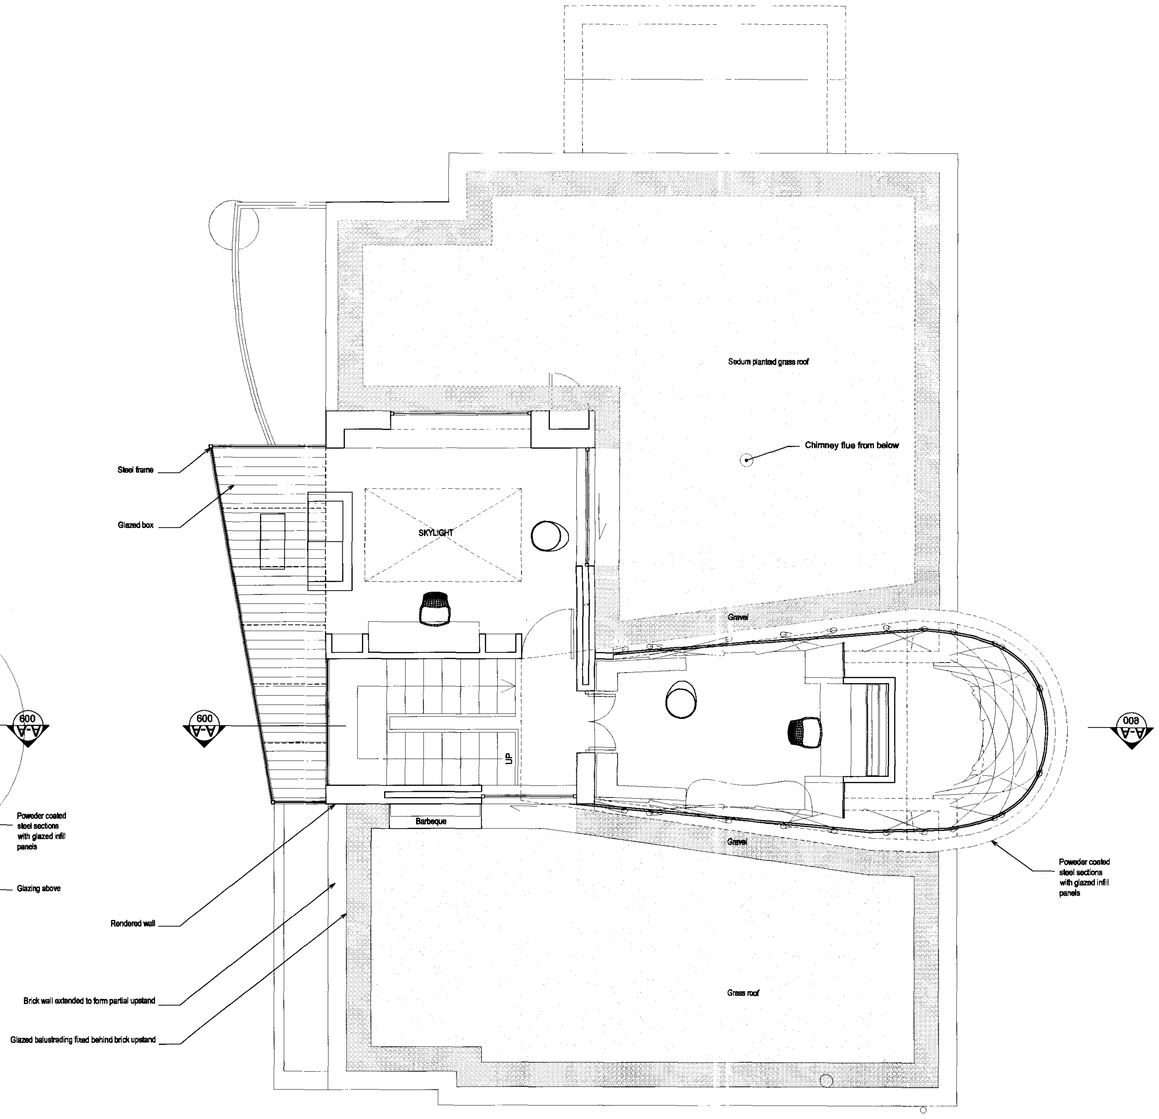

ROOF PLAN

SCALE 1 : 50 @ A1

Rev.	Amendment	Date

BROOKS / MURRAY

ARCHITECTS

8-10 NEW NORTH PLACE
LONDON EC2A 4JA

TEL 020 7739 9955
FAX 020 7739 9944

architects@brooksmurray.com

CLIENT:
Mr & Mrs Hay

JOB:
5 Fitzroy Close

DATE: August 2005 SCALE: 1:50

DRAWING TITLE:
PROPOSED
First & Roof plans

DRAWING NUMBER:
596-008

USE FIGURED DIMENSIONS ONLY.
DO NOT SCALE FROM THIS DRAWING.

ALL DIMENSIONS MUST BE CHECKED ON SITE ANY INCONSISTENCIES MUST BE REPORTED BACK TO THE ARCHITECT.

THIS DRAWING AND ANY DESIGNS INDICATED THEREON ARE THE COPYRIGHT OF BROOKS / MURRAY ARCHITECTS.
ALL RIGHTS ARE RESERVED.
NO PART OF THIS WORK MAY BE PRODUCED WITHOUT PRIOR PERMISSION IN WRITING FROM BROOKS / MURRAY ARCHITECTS.

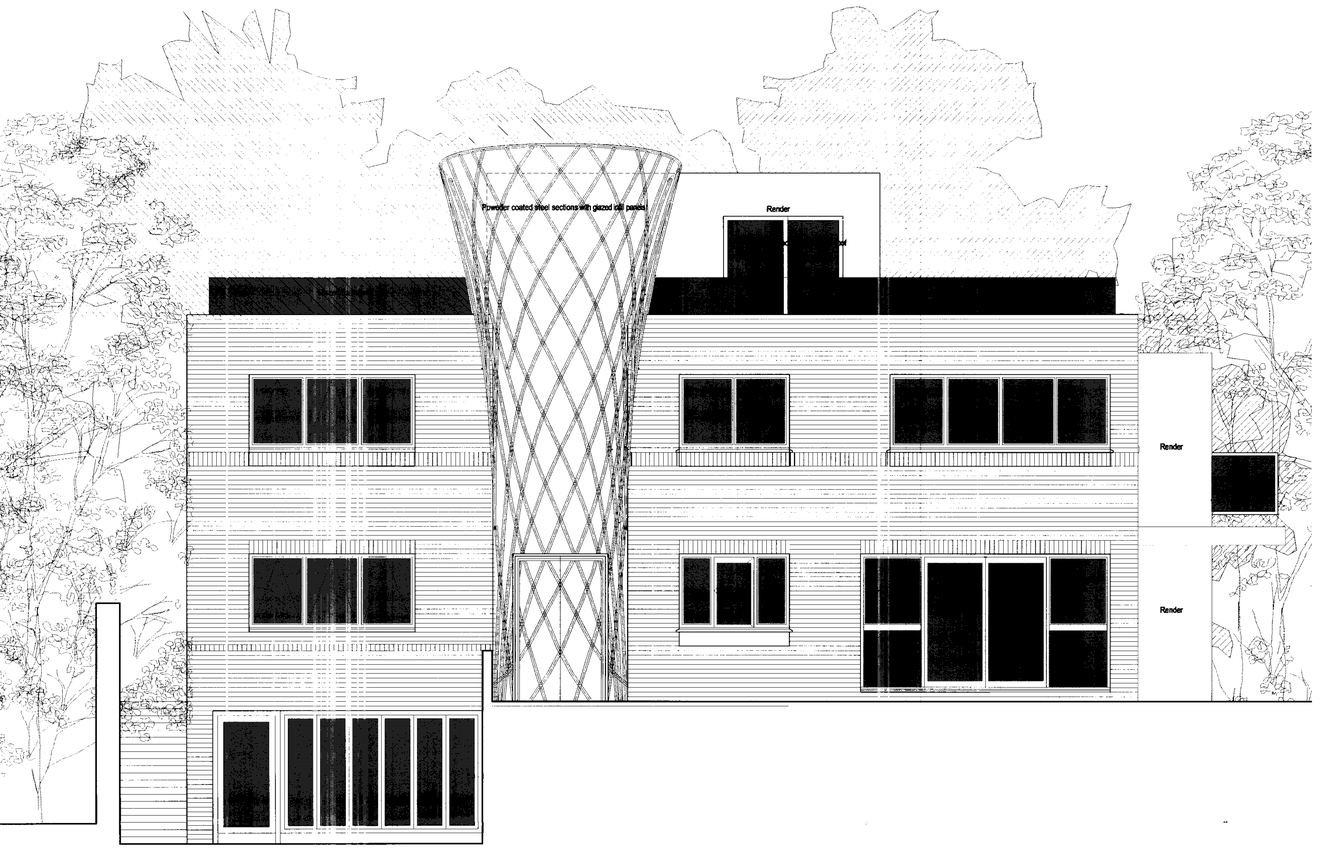

SOUTH ELEVATION
SCALE 1 : 50 @ A1

NORTH ELEVATION
SCALE 1 : 50 @ A1

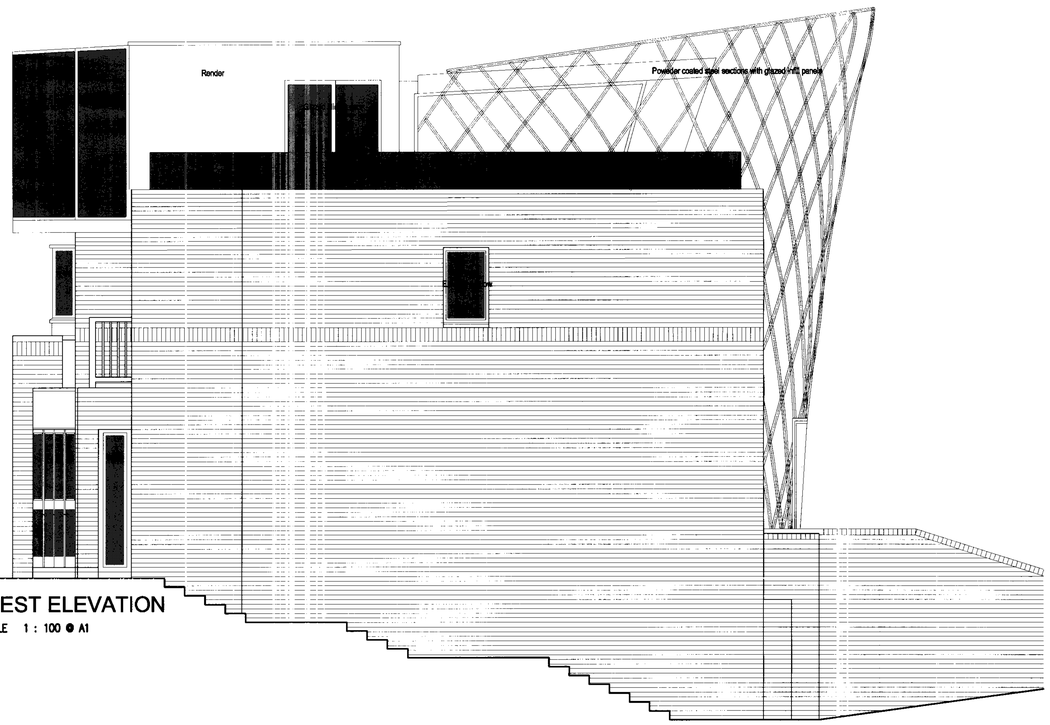

WEST ELEVATION
SCALE 1 : 100 @ A1

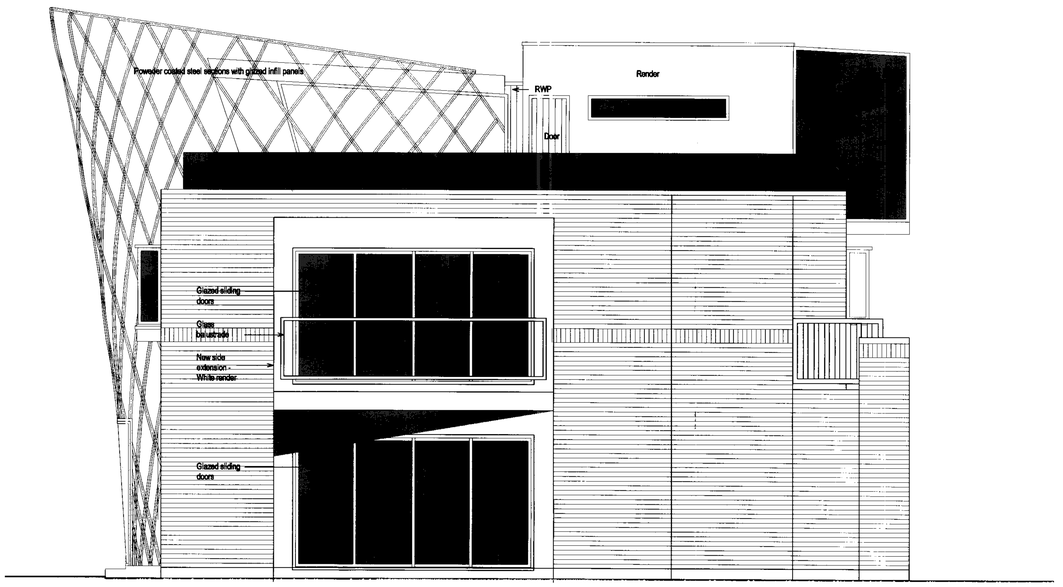

EAST ELEVATION
SCALE 1 : 100 @ A1

RECEIVED
23 NOV 2005

Rev.	Amendment	Date
A	Elevation names altered	14.11.05

BROOKS / MURRAY
ARCHITECTS
8-10 NEW NORTH PLACE
LONDON EC2A 4JA
TEL 020 7739 9955
FAX 020 7739 9944
architects@brooksmurray.com

CLIENT:
Mr & Mrs Hay

JOB:
5 Fitzroy Close

DATE: August 2005 SCALE: 1:50

DRAWING TITLE:
PROPOSED
Elevations

DRAWING NUMBER:
596-009 Rev A

USE FIGURED DIMENSIONS ONLY.
DO NOT SCALE FROM THIS DRAWING.

ALL DIMENSIONS MUST BE CHECKED ON SITE ANY INCONSISTENCIES MUST BE REPORTED BACK TO THE ARCHITECT.

THIS DRAWING AND ANY DESIGNS INDICATED THEREON ARE THE COPYRIGHT OF BROOKS / MURRAY ARCHITECTS.
ALL RIGHTS ARE RESERVED.
NO PART OF THIS WORK MAY BE PRODUCED WITHOUT PRIOR PERMISSION IN WRITING FROM BROOKS / MURRAY ARCHITECTS.

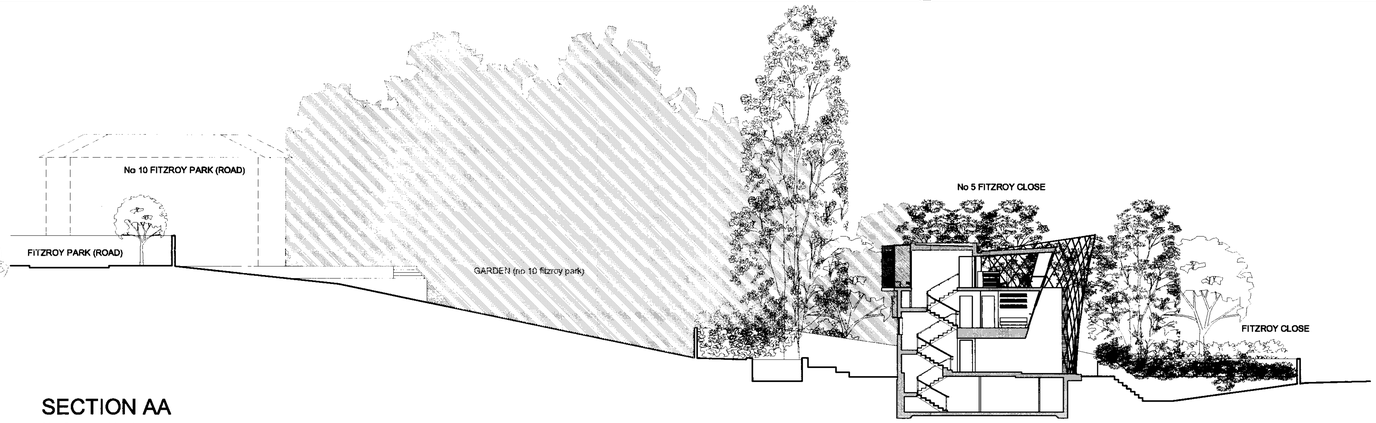

SECTION AA
SCALE 1 : 200 @ A1

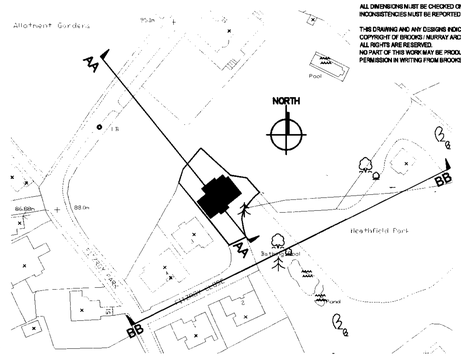

PLAN
SCALE 1 : 1250 @ A1

SECTION BB
SCALE 1 : 200 @ A1

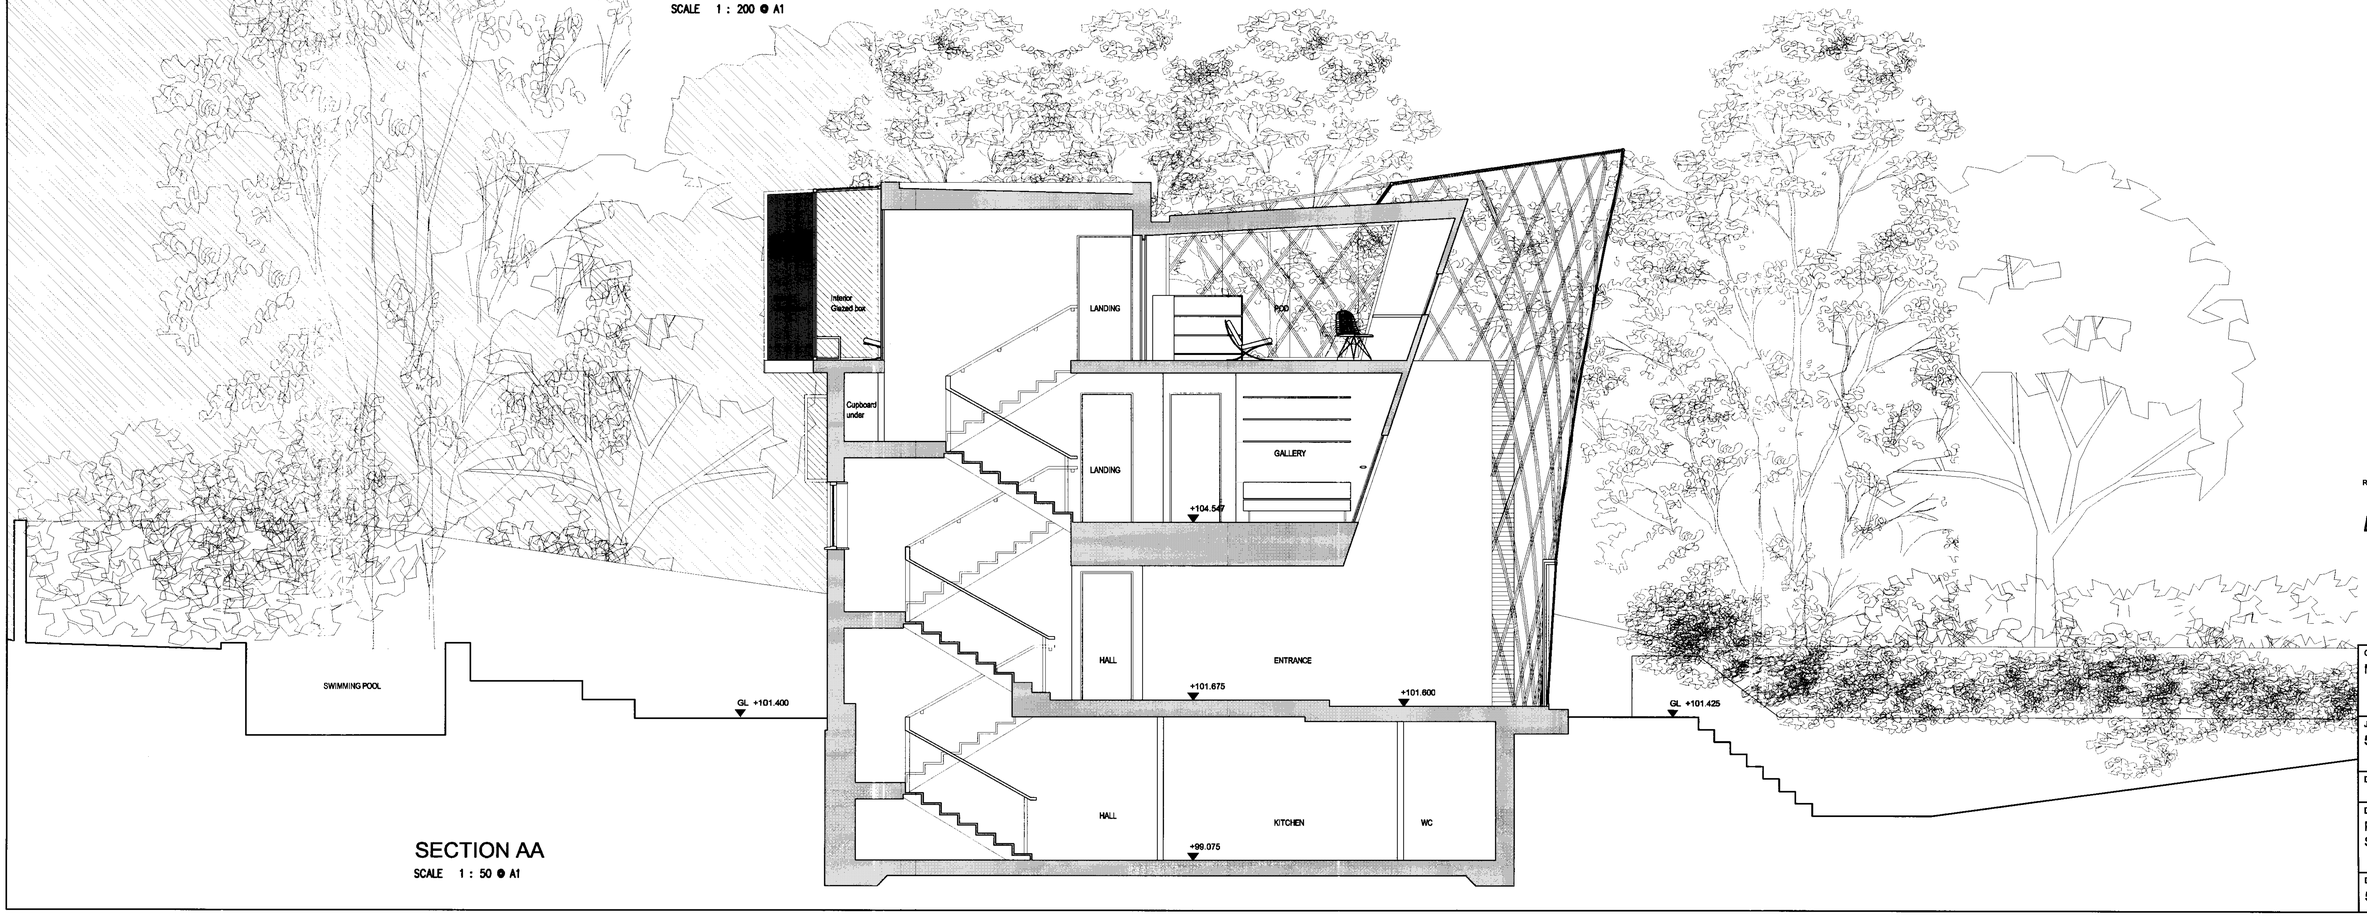

SECTION AA
SCALE 1 : 50 @ A1

Rev.	Amendment	Date

BROOKS / MURRAY
ARCHITECTS
8-10 NEW NORTH PLACE
LONDON EC2A 4JA
TEL 020 7739 9955
FAX 020 7739 9944
architects@brooksmurray.com

CLIENT:
Mr & Mrs Hay

JOB:
5 Fitzroy Close

DATE: August 2005
SCALE: Various

DRAWING TITLE:
PROPOSED
Section AA

DRAWING NUMBER:
596-010

USE FIGURED DIMENSIONS ONLY.
DO NOT SCALE FROM THIS DRAWING.

ALL DIMENSIONS MUST BE CHECKED ON SITE ANY
INCONSISTENCIES MUST BE REPORTED BACK TO THE ARCHITECT.

THIS DRAWING AND ANY DESIGNS INDICATED THEREON ARE THE
COPYRIGHT OF BROOKS / MURRAY ARCHITECTS.
ALL RIGHTS ARE RESERVED.
NO PART OF THIS WORK MAY BE PRODUCED WITHOUT PRIOR
PERMISSION IN WRITING FROM BROOKS / MURRAY ARCHITECTS.

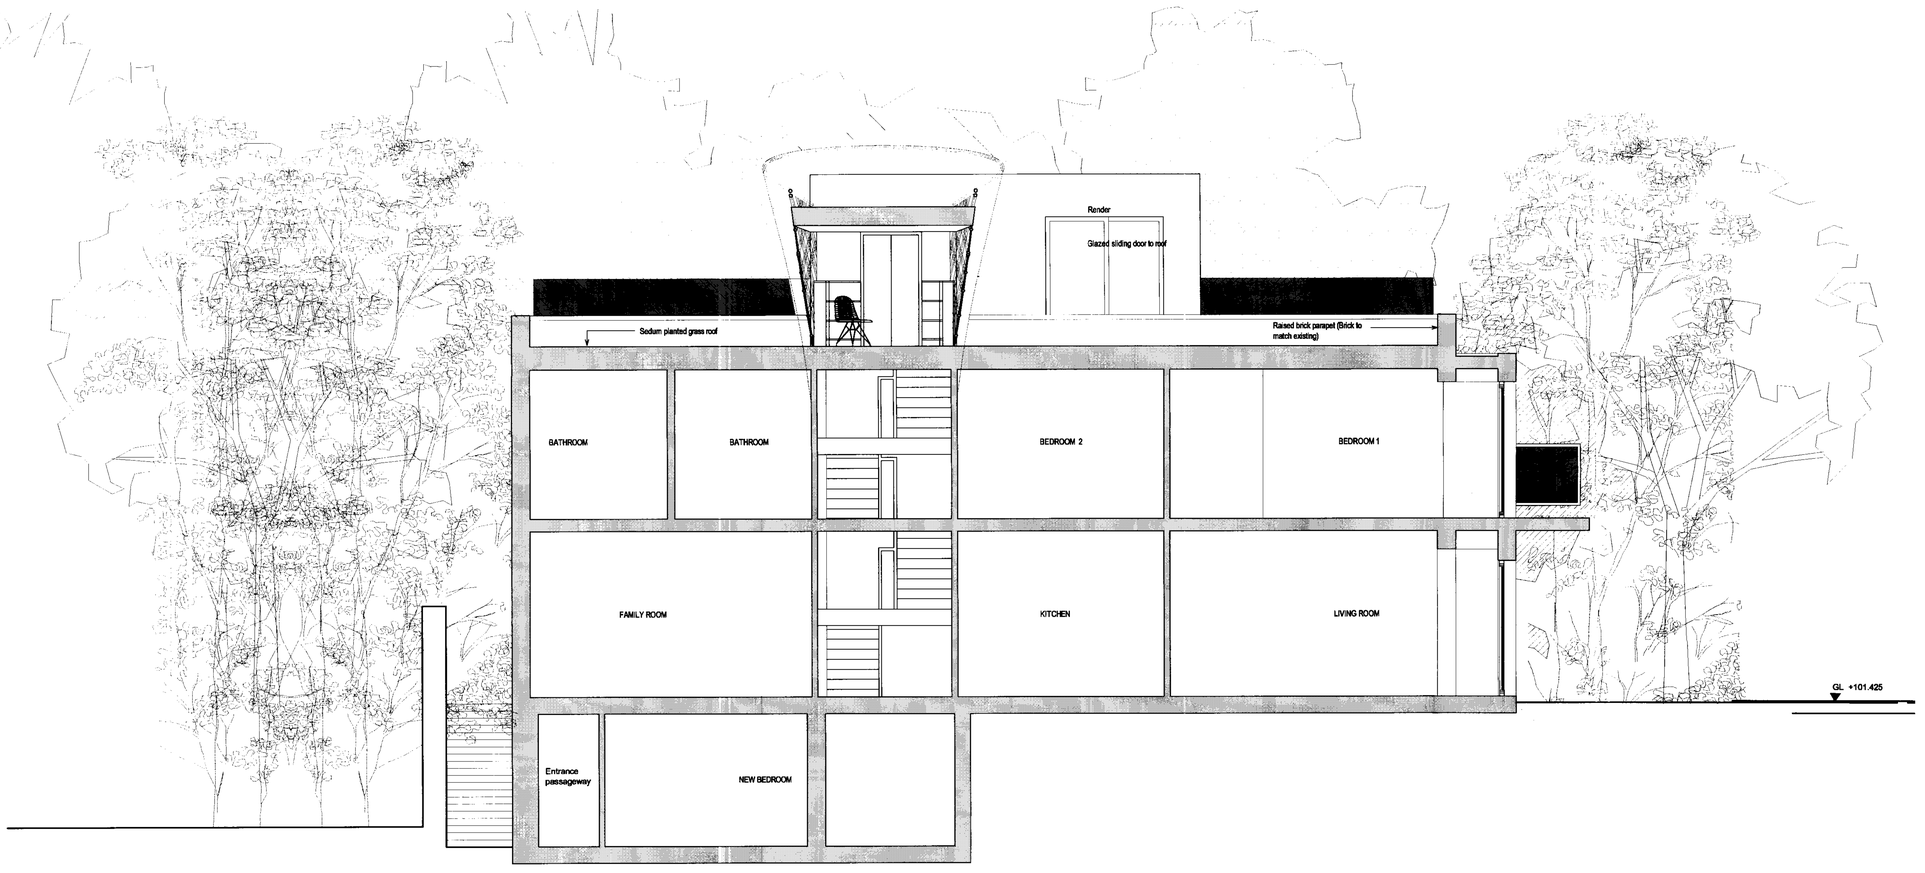

SECTION CC

SECTION CC

SCALE 1 : 50 @ A1

RECEIVED
23 NOV 2005

Rev.	Amendment	Date

BROOKS / MURRAY

ARCHITECTS

8-10 NEW NORTH PLACE
LONDON EC2A 4JA

TEL 020 7739 9955
FAX 020 7739 9944

architects@brooksmurray.com

CLIENT:
Mr & Mrs Hay

JOB:
5 Fitzroy Close

DATE: August 2005
SCALE: Various

DRAWING TITLE:
PROPOSED
Section CC

DRAWING NUMBER:
596-016

USE FIGURED DIMENSIONS ONLY.
DO NOT SCALE FROM THIS DRAWING.

ALL DIMENSIONS MUST BE CHECKED ON SITE ANY INCONSISTENCIES MUST BE REPORTED BACK TO THE ARCHITECT.

THIS DRAWING AND ANY DESIGNS INDICATED THEREON ARE THE COPYRIGHT OF BROOKS / MURRAY ARCHITECTS.
ALL RIGHTS ARE RESERVED.
NO PART OF THIS WORK MAY BE PRODUCED WITHOUT PRIOR PERMISSION IN WRITING FROM BROOKS / MURRAY ARCHITECTS.

AREA FOR DEMOLITION

1049

FRONT GARDEN

DINING AREA

LIVING ROOM

WC

SHOWER

COATS

KITCHEN

SWIMMING POOL

PATIO

600 A-A

+101.675

up 75mm

+101.600

HALL

ENTRANCE

008 A-A

UP

+99.000

FAMILY ROOM

DRIVE

UP

+100.235

+100.215

UP

+99.000

RWP

GROUND FLOOR

GROUND FLOOR PLAN

SCALE 1 : 50 @ A1

Rev. Amendment Date

BROOKS / MURRAY

ARCHITECTS

8-10 NEW NORTH PLACE
LONDON EC2A 4JA

TEL 020 7739 9955
FAX 020 7739 9944

architects@brooksmurray.com

CLIENT:
Martin Hay

JOB:
5 Fitzroy Close

DATE: August 2005 SCALE: 1:50

DRAWING TITLE:
PROPOSED DEMOLITION
Ground floor plan

DRAWING NUMBER:
596-011

USE FIGURED DIMENSIONS ONLY.
DO NOT SCALE FROM THIS DRAWING

ALL DIMENSIONS MUST BE CHECKED ON SITE ANY
INCONSISTENCIES MUST BE REPORTED BACK TO THE ARCHITECT.

THIS DRAWING AND ANY DESIGNS INDICATED THEREON ARE THE
COPYRIGHT OF BROOKS / MURRAY ARCHITECTS.
ALL RIGHTS ARE RESERVED.
NO PART OF THIS WORK MAY BE PRODUCED WITHOUT PRIOR
PERMISSION IN WRITING FROM BROOKS / MURRAY ARCHITECTS.

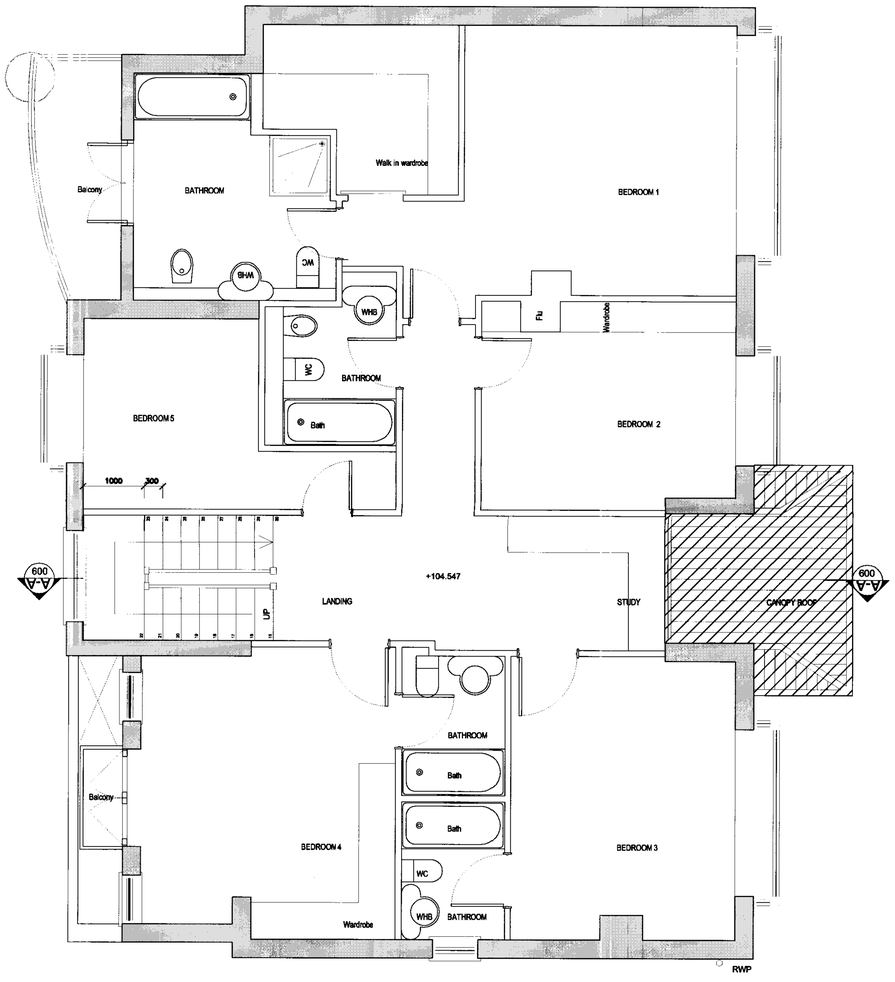

FIRST FLOOR PLAN
SCALE 1 : 50 @ A1

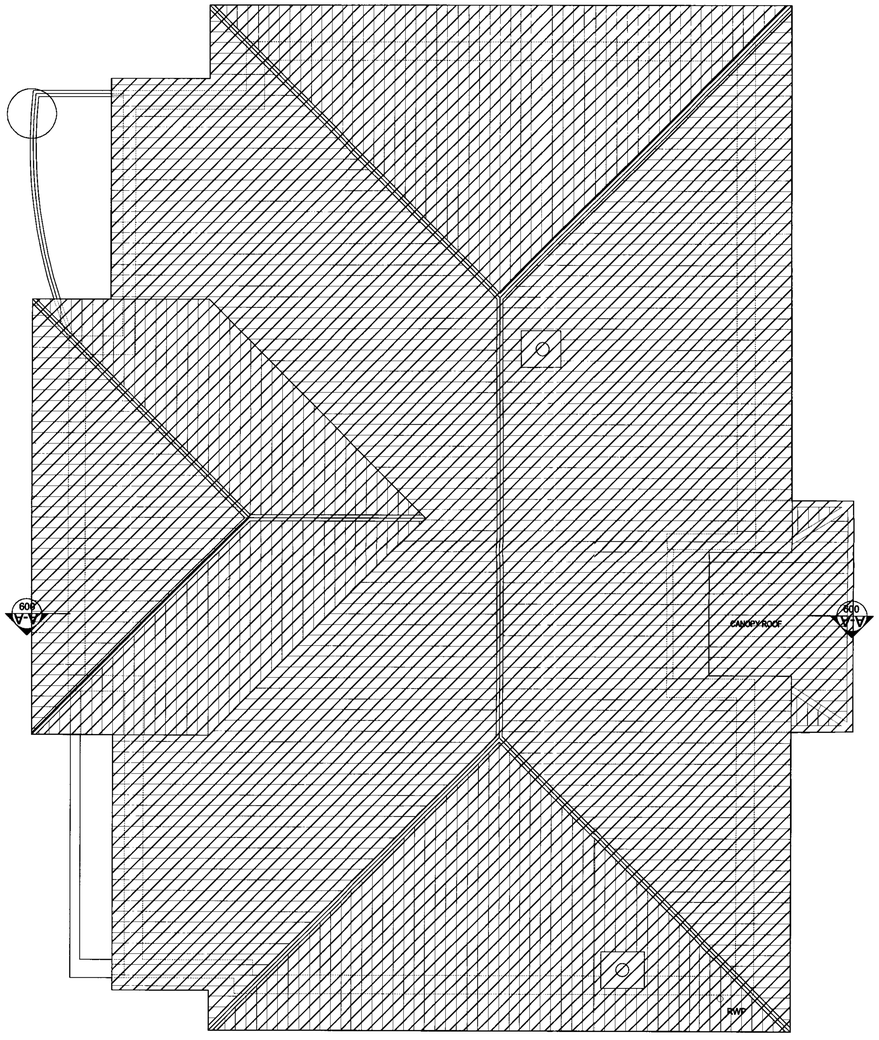

ROOF PLAN
SCALE 1 : 50 @ A1

AREA FOR DEMOLITION

Rev. Amendment Date

BROOKS / MURRAY
ARCHITECTS
8-10 NEW NORTH PLACE
LONDON EC2A 4JA
TEL 020 7739 9955
FAX 020 7739 9944
architects@brooksmurray.com

CLIENT:
Martin Hay

JOB:
5 Fitzroy Close

DATE: August 2005 SCALE: 1:50

DRAWING TITLE:
PROPOSED DEMOLITION
First & Roof plans

DRAWING NUMBER:
596-012

USE FIGURED DIMENSIONS ONLY.
DO NOT SCALE FROM THIS DRAWING.

ALL DIMENSIONS MUST BE CHECKED ON SITE ANY INCONSISTENCIES MUST BE REPORTED BACK TO THE ARCHITECT.

THIS DRAWING AND ANY DESIGNS INDICATED THEREON ARE THE COPYRIGHT OF BROOKS / MURRAY ARCHITECTS.
ALL RIGHTS ARE RESERVED.
NO PART OF THIS WORK MAY BE PRODUCED WITHOUT PRIOR PERMISSION IN WRITING FROM BROOKS / MURRAY ARCHITECTS.

SOUTH ELEVATION
SCALE 1 : 50 @ A1

NORTH ELEVATION
SCALE 1 : 50 @ A1

AREA FOR DEMOLITION

EAST ELEVATION
SCALE 1 : 100 @ A1

WEST ELEVATION
SCALE 1 : 100 @ A1

Rev. Amendment Date

BROOKS / MURRAY
ARCHITECTS
8-10 NEW NORTH PLACE
LONDON EC2A 4JA
TEL 020 7739 9955
FAX 020 7739 9944
architects@brooksmurray.com

CLIENT:
Martin Hay

JOB:
5 Fitzroy Close

DATE: August 2005 SCALE: 1:50

DRAWING TITLE:
PROPOSED DEMOLITION
Elevations

DRAWING NUMBER:
596-013

SECTION AA
SCALE 1 : 200 @ A1

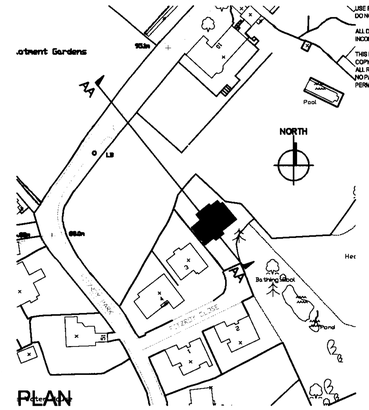

PLAN
SCALE 1 : 1250 @ A1

AREA FOR DEMOLITION

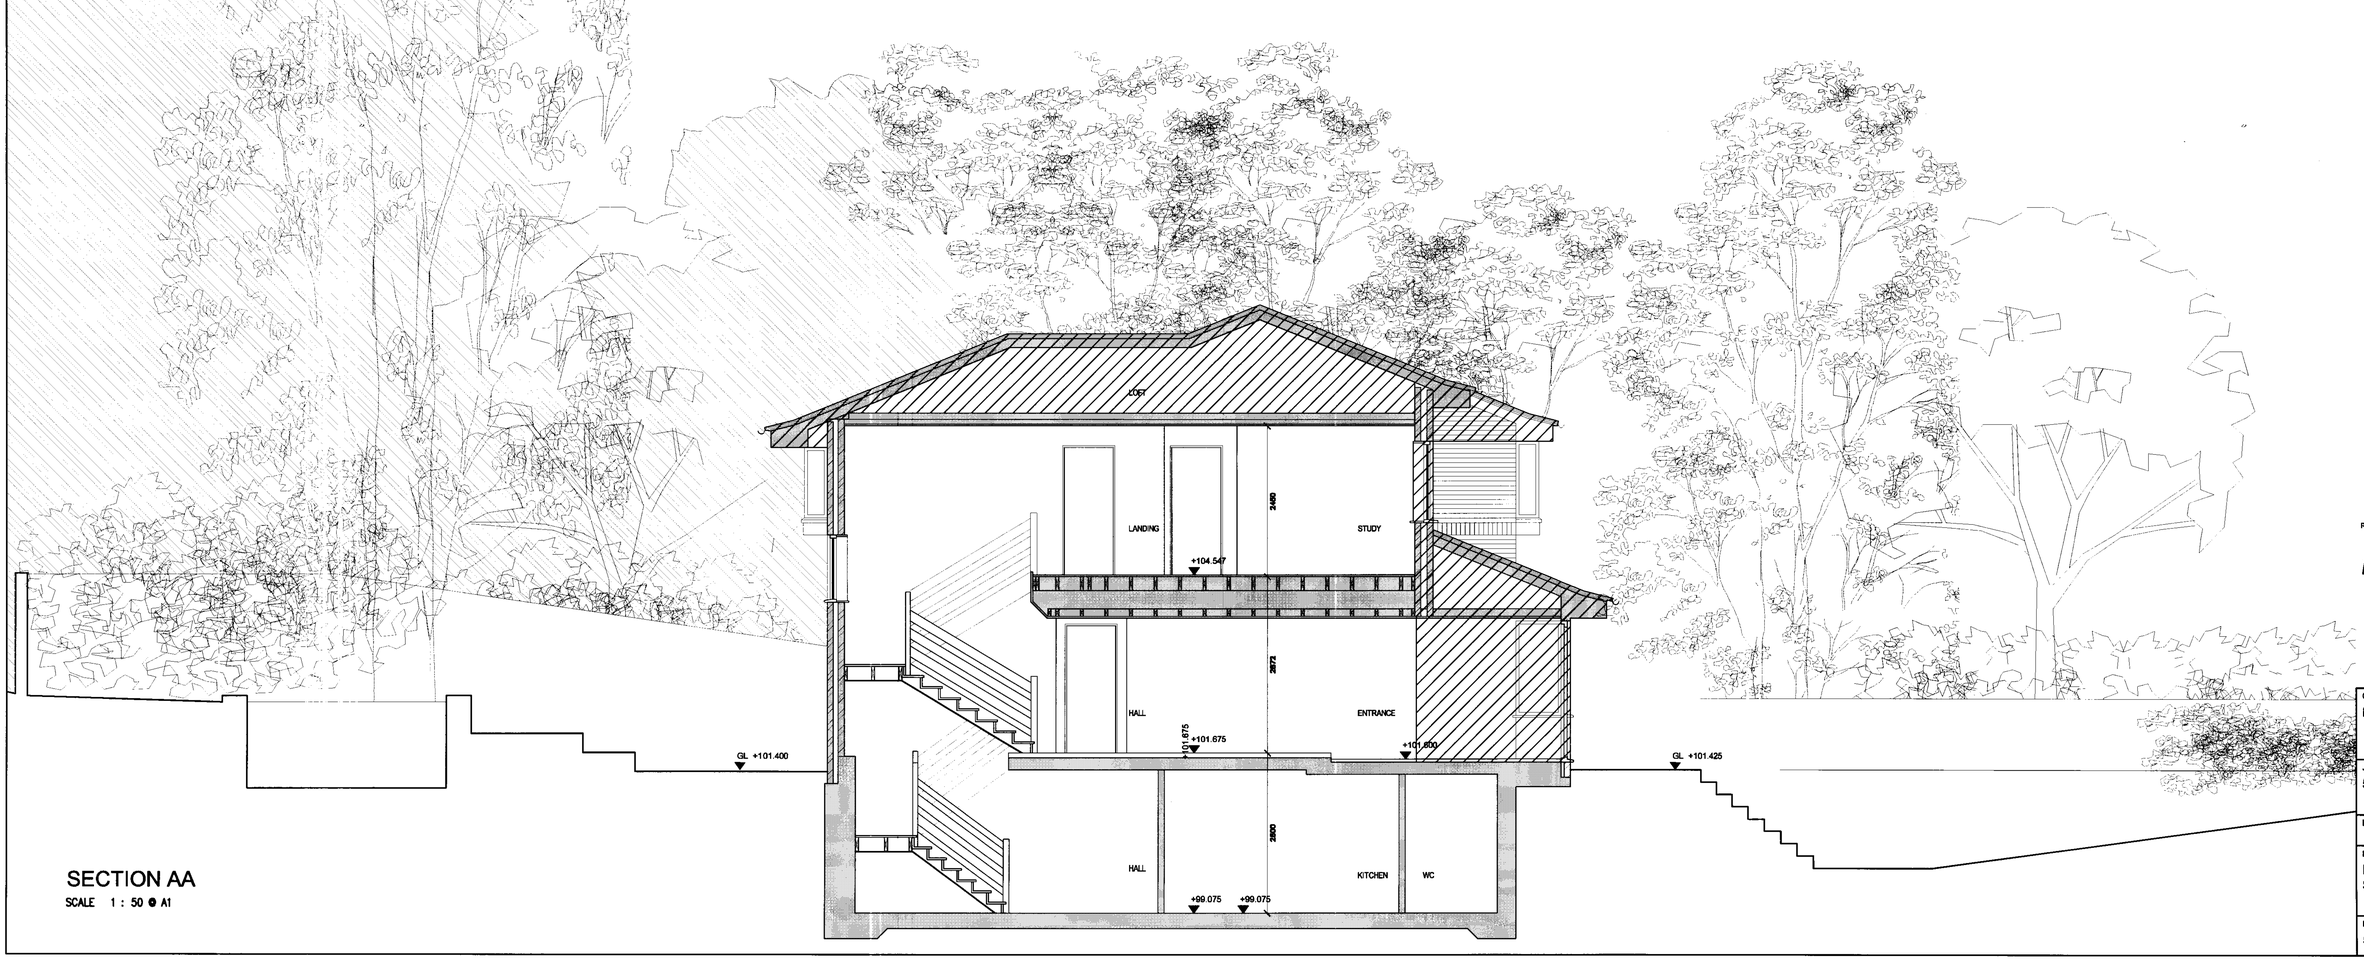

SECTION AA
SCALE 1 : 50 @ A1

Rev. Amendment Date

BROOKS / MURRAY

ARCHITECTS

8-10 NEW NORTH PLACE
LONDON EC2A 4JA

TEL 020 7739 9955
FAX 020 7739 9944

architects@brooksmurray.com

CLIENT:
Martin Hay

JOB:
5 Fitzroy Close

DATE: August 2005 SCALE: 1:50

DRAWING TITLE:
PROPOSED DEMOLITION
Section AA

DRAWING NUMBER:
596-014