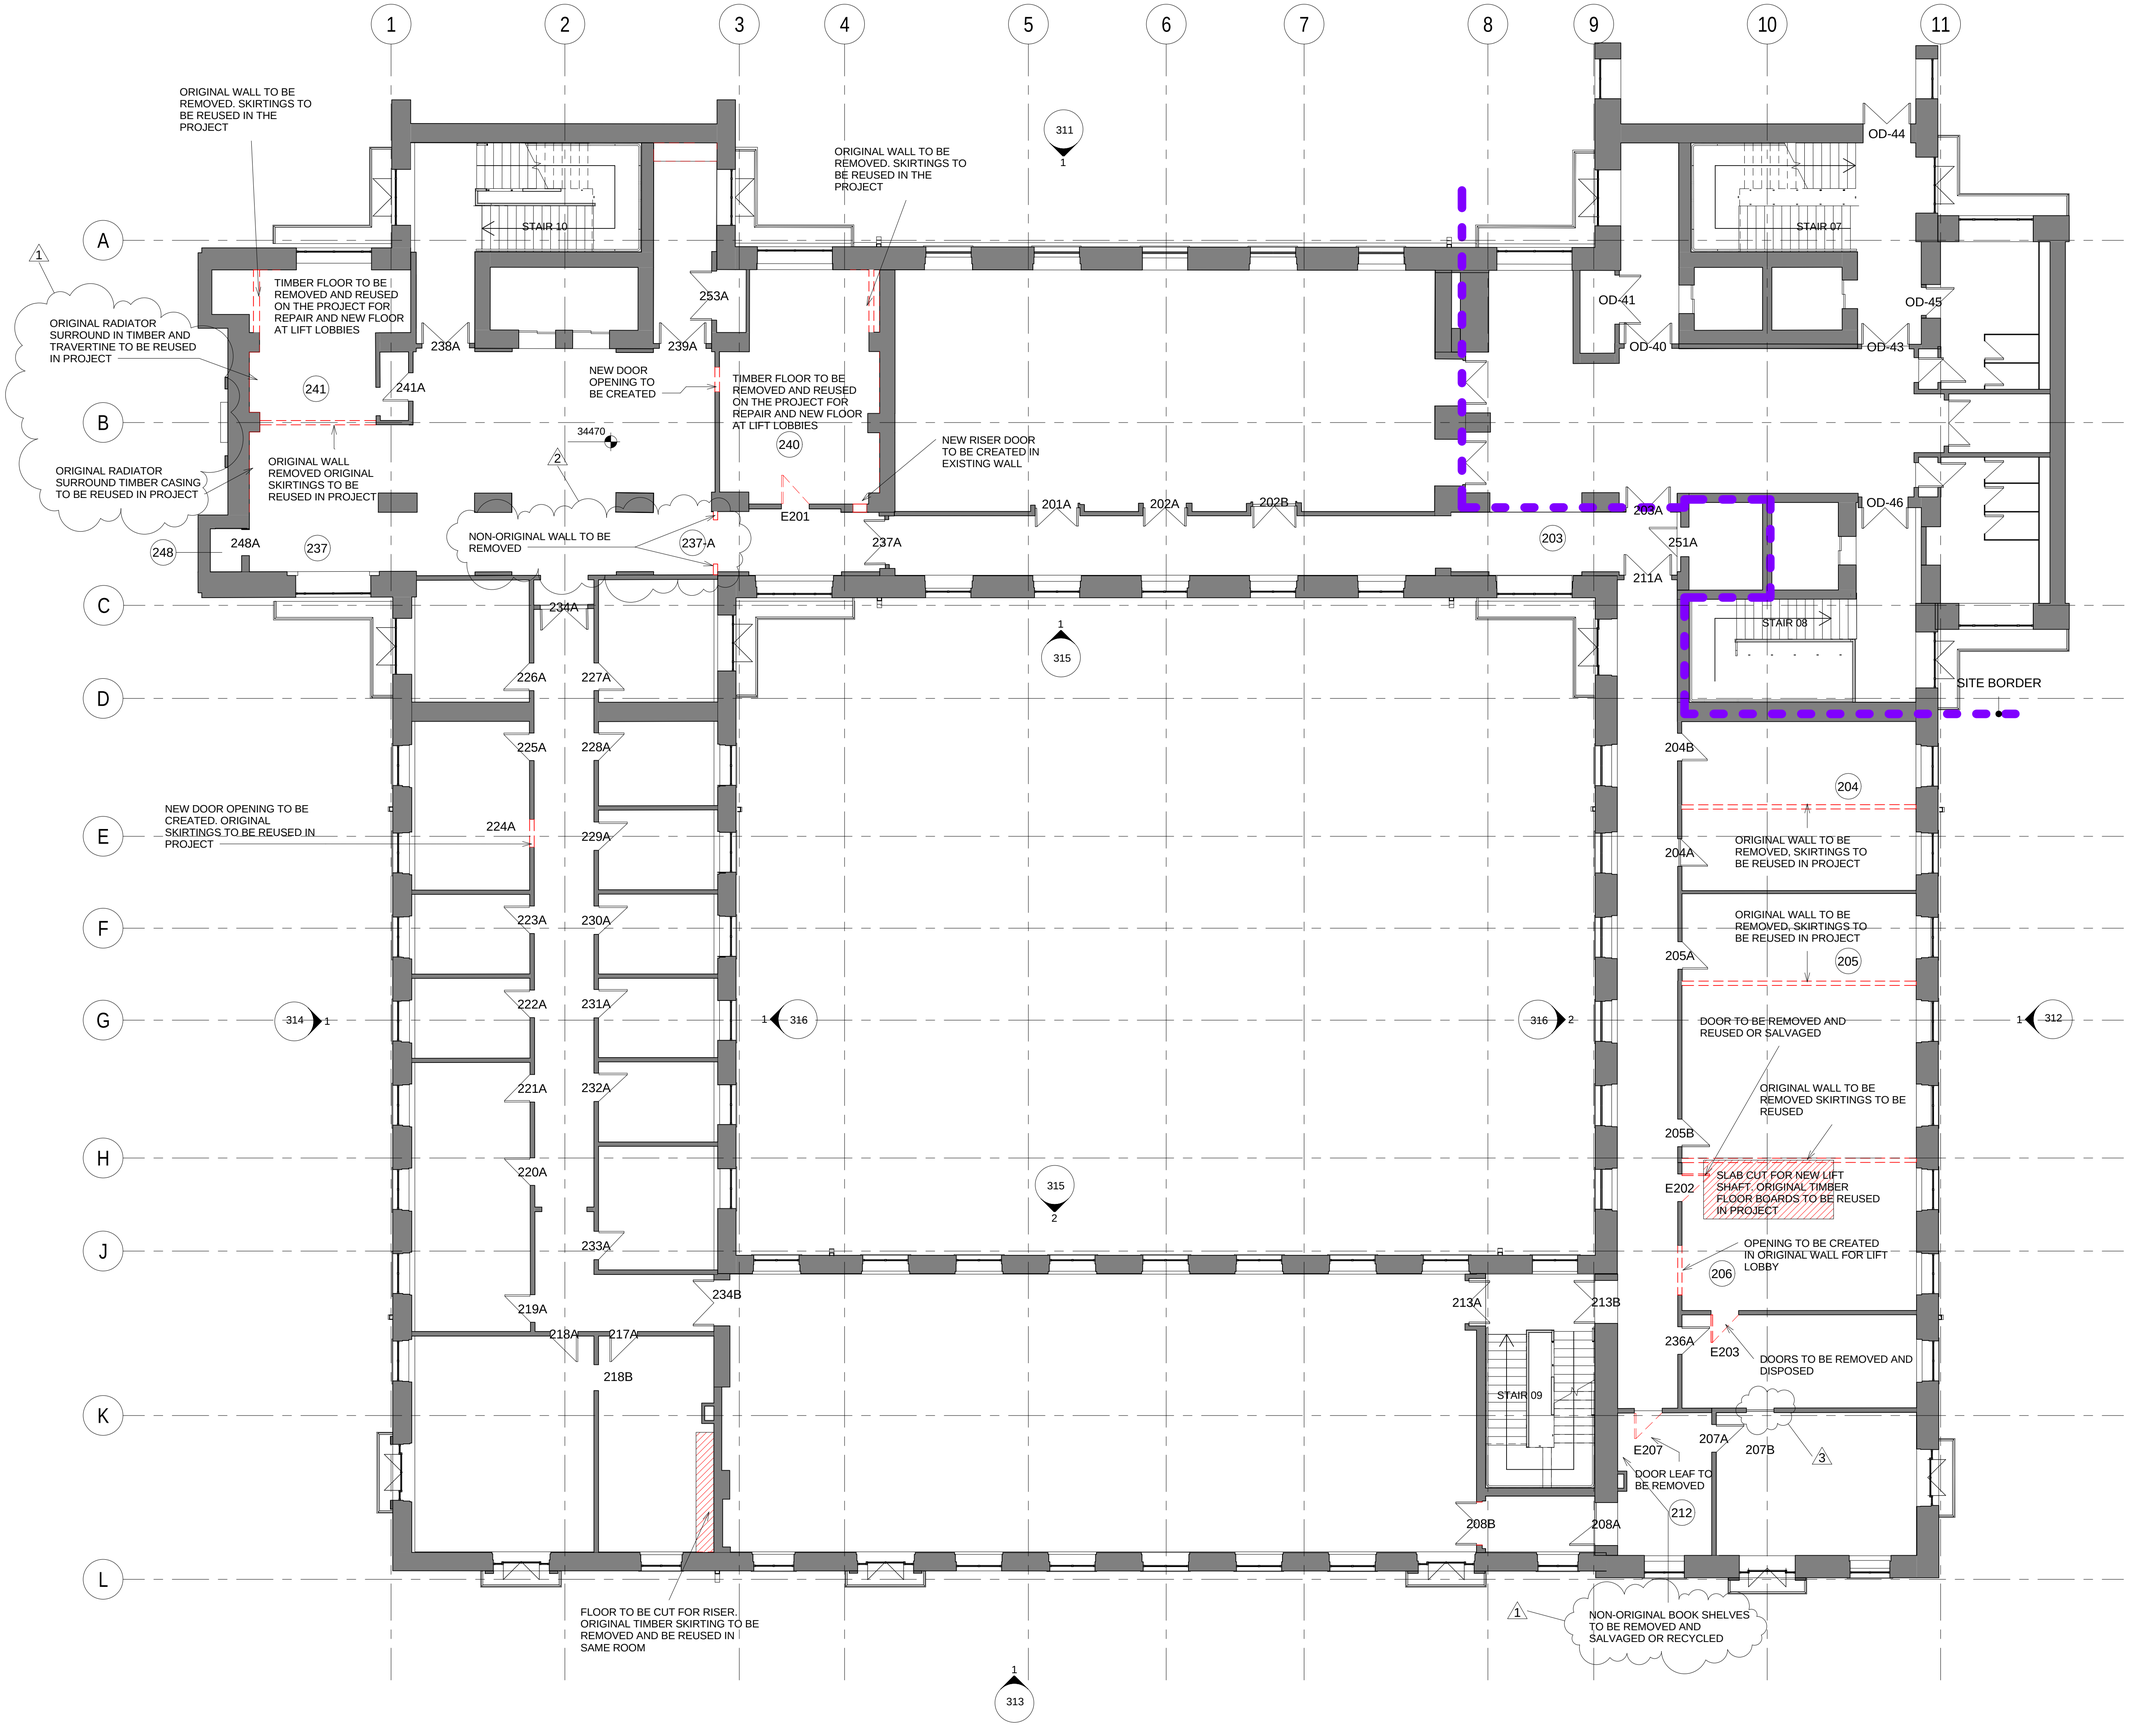

© COPYRIGHT Mace Group
- NOT TO BE REPRODUCED WITHOUT WRITTEN PERMISSION.
- BECAUSE OF POSSIBLE SCALING ERRORS IN ELECTRONIC AND HARDCOPY REPRODUCTION DO NOT SCALE FOR CONSTRUCTION PURPOSES.
- ALL DIMENSIONS TO BE CHECKED & VERIFIED ON SITE PRIOR TO CONSTRUCTION.

Safety first. Second nature.

Safety, Health and Enviroment Information

The signifigant unusual hazards / risks associated with this type of work are noted as:

CONSTRUCTION	
CI	
CII	
OPERATION AND MAINTENANCE	
OI	
OII	
DISMANTLING/DEMOLITION	
DI	
DII	

NOTE - TO BE READ IN CONJUNCTION WITH RISK REGISTER

DEMOLITION

- DOOR FRAME AND ARCHITRAVE TO BE REMOVED
- WALLS TO BE REMOVED
- SLAB OPENING TO BE CREATED
- X — ORIGINAL WINDOWS INCLUDING CILL AND WINDOW BOARD TO BE REMOVED. STONE MASON TO REMOVE PORTLAND STONE AND BRICKS BELOW WINDOW TO EXTEND OPENING TO FLOOR LEVEL. TRAVERTINE PANEL (T) TO BE REMOVED AND REUSED IN PROJECT
- (000) — REFER TO PHOTOGRAPHIC DEMOLITION SURVEY 28731-SOAS-A-REP-XXX-XX-004
- E101 — DOOR TAGS WITH THE PREFIX E REFER TO PHOTOGRAPHIC DOOR SURVEY 28731-SOAS-A-REP-XXX-XX-003 AND SCHEDULE FOR REUSE AND DISPOSAL OF DOORS 28731-SOAS-A-SHL-GEN-XX-917

NOTE:
ALL NEW WALL OPENINGS SHOWN ARE ARE TO BE 2100 HIGH UNLESS OTHERWISE STATED. SETTING OUT DIMENSIONS FOR WALL OPENINGS AND SLAB OPENINGS ARE TO BE CONFIRMED SUBJECT TO SUBCONTRACTOR REQUIREMENTS.

PRIOR TO COMMENCENT OF WORKS ON SITE, ALL MARBLE AND TRAVERTINE RADIATOR PANELS ARE TO BE CAREFULLY RECORDED, SALVAGED, PROTECTED, AND TEMPORARILY MOVED TO STORAGE FOR REINSTATEMENT FOLLOWING THE COMPLETION OF WORKS. ANY PINNING REPAIRS TO PANELS ARE TO BE UNDERTAKEN PRIOR TO BEING PLACED IN STORAGE.

REV	DATE	DESCRIPTION	DR
3	21.08.14	NON ORIGINAL WALL TO BE REMOVED. DOOR 207B REMAINING, TRAVERTINE COMMENT ADDED	DL
2	21.08.14	EB04 & EB37 TO REMAIN IN PLACE. TRAVERTINE COMMENT ADDED	DL
1	01.08.14	CONSTRUCTION	LT

KEY PLAN

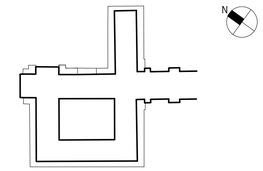

PROJECT STATUS
CONSTRUCTION

CLIENT
SOAS University of London

mace
155 Moorgate, London, EC2M 6XB
www.macegroup.com

PROJECT TITLE
SOAS INTO SENATE HOUSE
MALET STREET
LONDON, WC1E 7HU

DRAWING TITLE
DEMOLITION
SECOND FLOOR PLAN
PLANNING

PROJECT NO.	DRAWN BY	DL	DATE	21.08.14
28731	CHK BY	LT	DATE	21.08.14
	APPD BY	CF	DATE	21.08.14

PROJECT CODE	DISC.	VIEW TYPE	VIEW CAT.	LEVEL	DWG. NO.
SOAS - A - PLN - DEM - 02 - 194					

SHEET NO.	SCALE	ORIG. SHEET SIZE	REV.
1 of 1	1 : 100	@ A1	C 3

INFORMATION HANDLING CLASSIFICATION
UNRESTRICTED