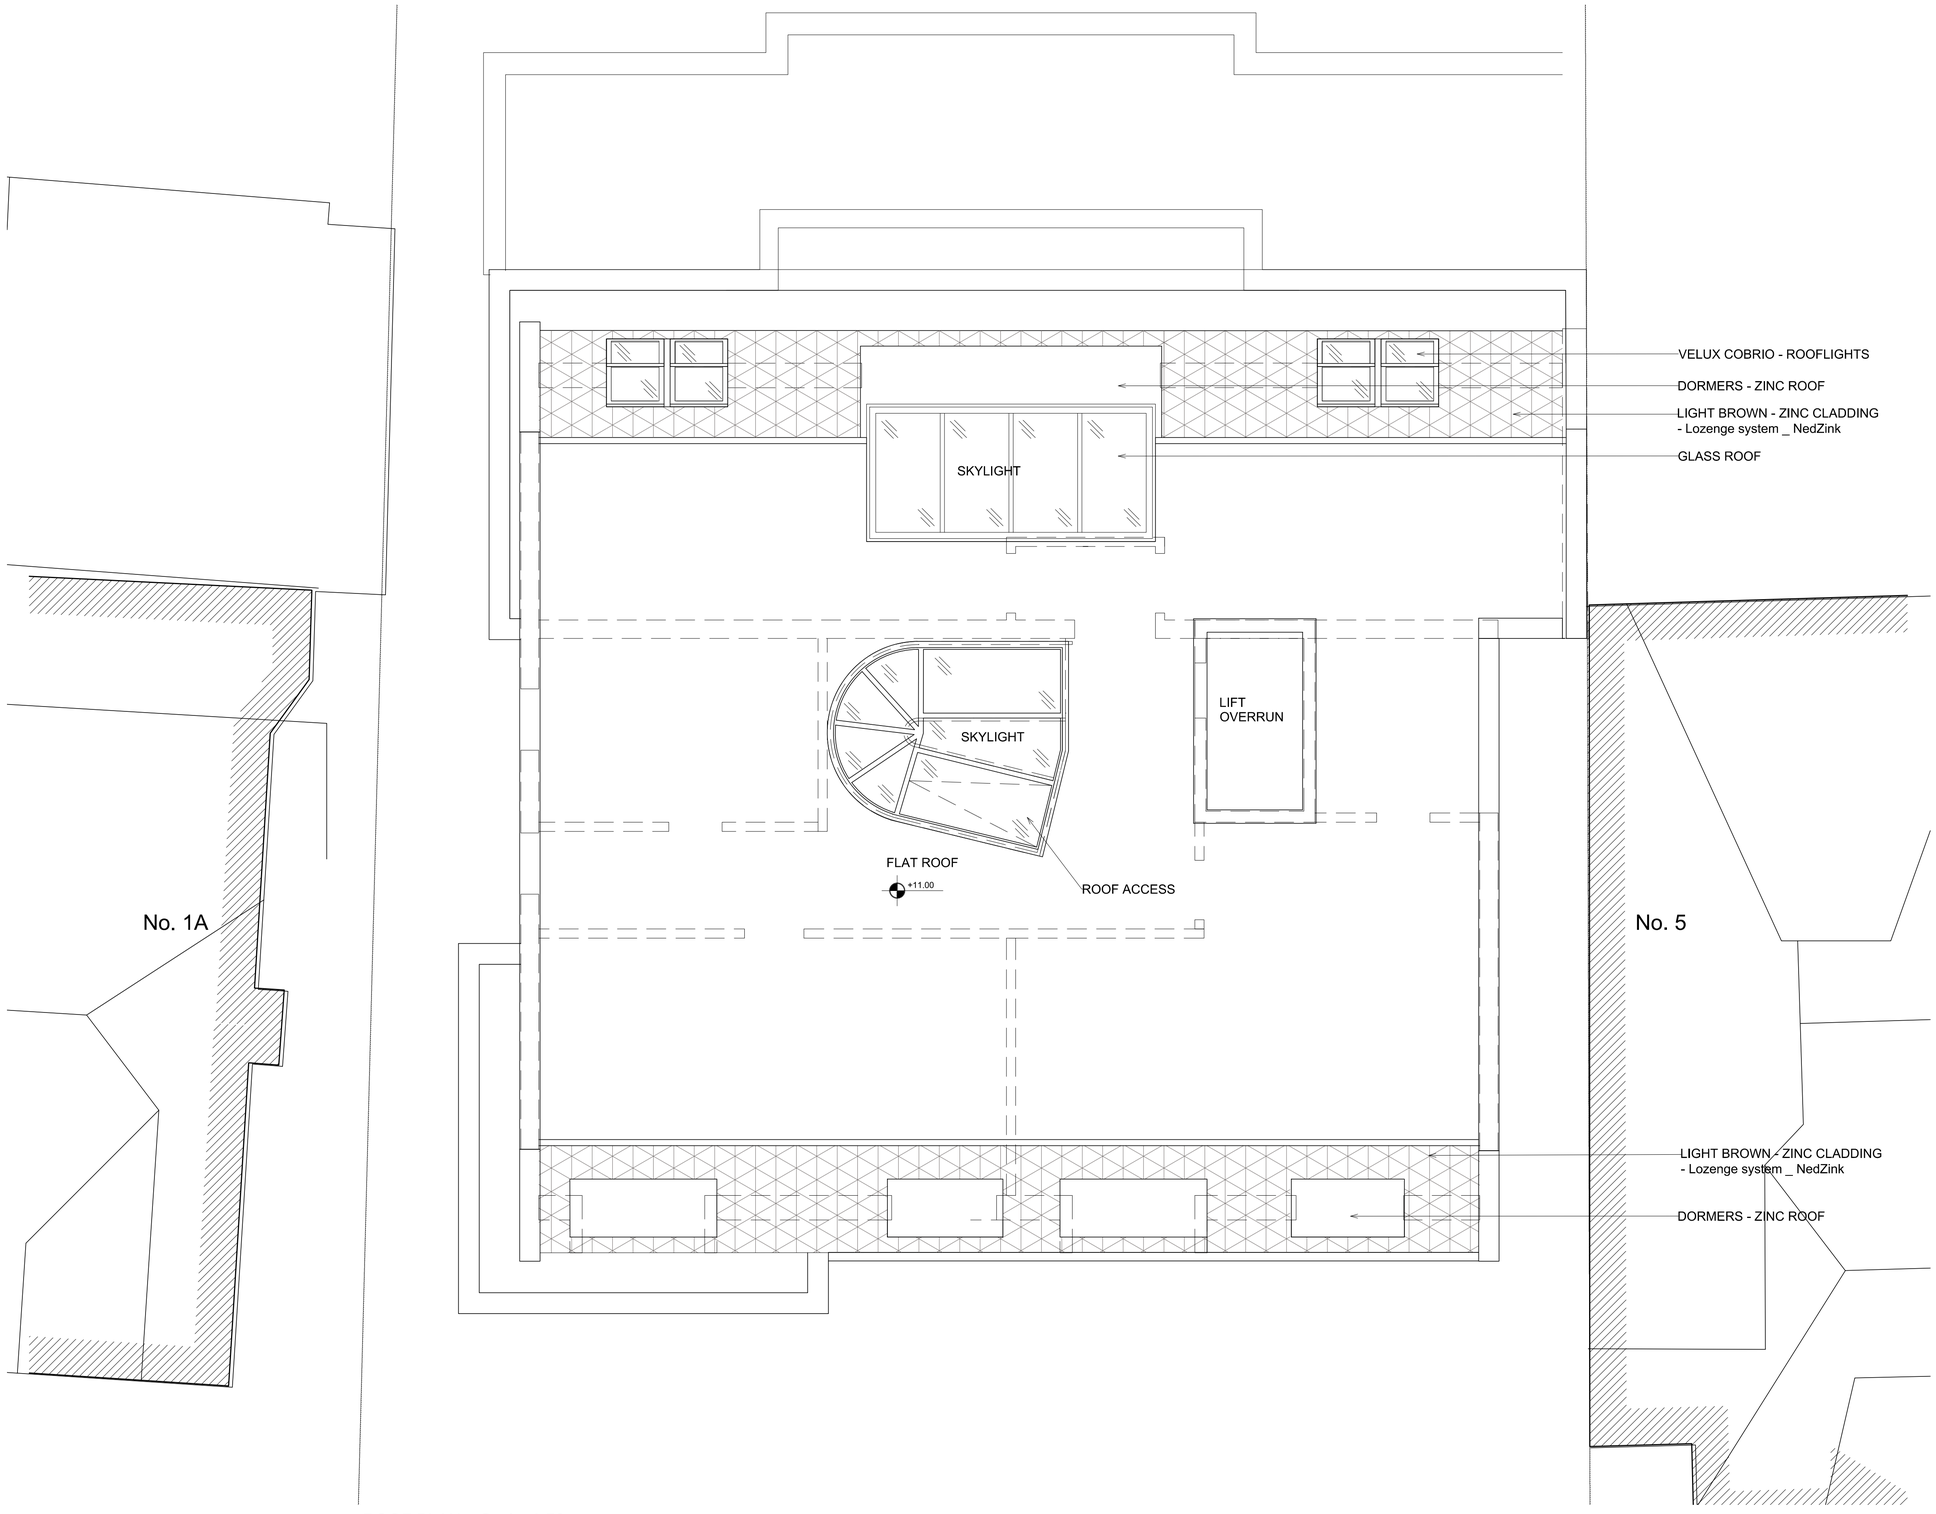

ROOF PLAN Scale 1:50

General Notes:

Report all errors, ommission and descrepancies.

Verify all dimensions on site before commencing any work on site or preparing any shop drawings.

All materials, components and workmanship are to comply with the relevant British Standarts, Codes of Practice and appropriate manufacturers' recommendations that from time to time shall apply.

this drawing and design remains the property of SIAW and may not be reproduced in any way without prior consent.

NOTES

For guidance only. Do not scale off this drawing

1:20 - 0 200mm 400mm 600mm 800mm 1000 1200 1400 1600 1800 2000
1:100 0 1m 2m 3m 4m 5m 6m 7m 8m 9m 10m
1:50 - 0 1m 2m 3m 4m 5m
1:5 - 0 100mm 200mm 300mm 400mm 500mm

Rv	Date	Initials	REVISION

PROJECT
PRIVATE HOUSE
3 KIDDERPORE AVENUE
LONDON, NW3 7SX

CLIENT
MR & MRS MICHAELSON

A1 SHEET

ZONE	DISCIPLINE	STATUS
	ARCHITECTURE	PLANNING
LEVEL	DRAWING NUMBER	REVISION
	KA14-PP404	
CAD FILE	XREF FILE	
JOB NO.	CI/SfB	
DRAWING TITLE	ROOF PLAN	
SCALE	DATE	DRAWN	CHECKED
1:50	AUG 2014	LS	IS

S. ILAN ARCHITECTURAL WORKSHOP
Winston House, Suite 332, 2 Dollis Park, London, N3 1HF
T. 020 8346 0628 F. 020 8346 0635 E. info@siaw.co.uk

PROJECT TITLE PRIVATE HOUSE