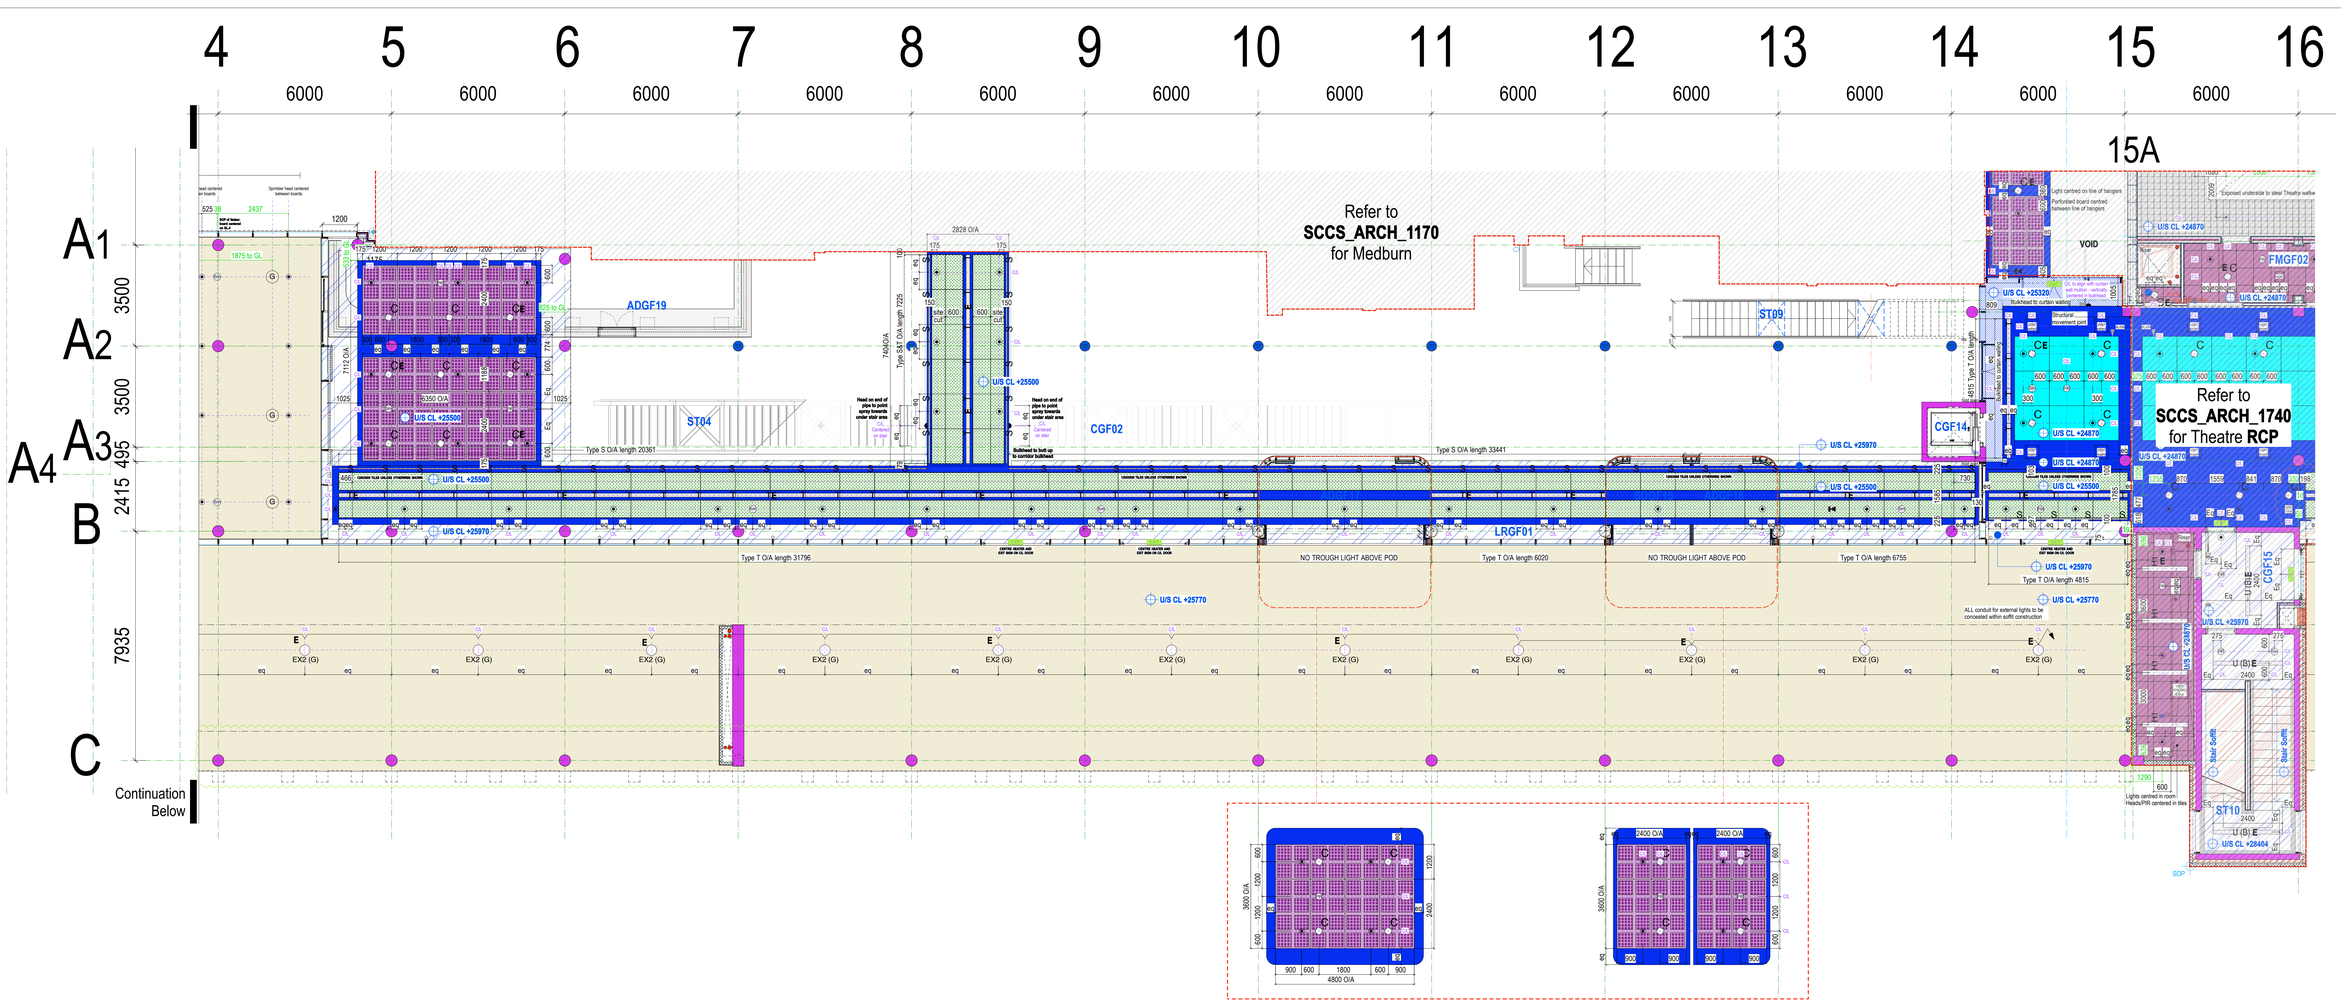

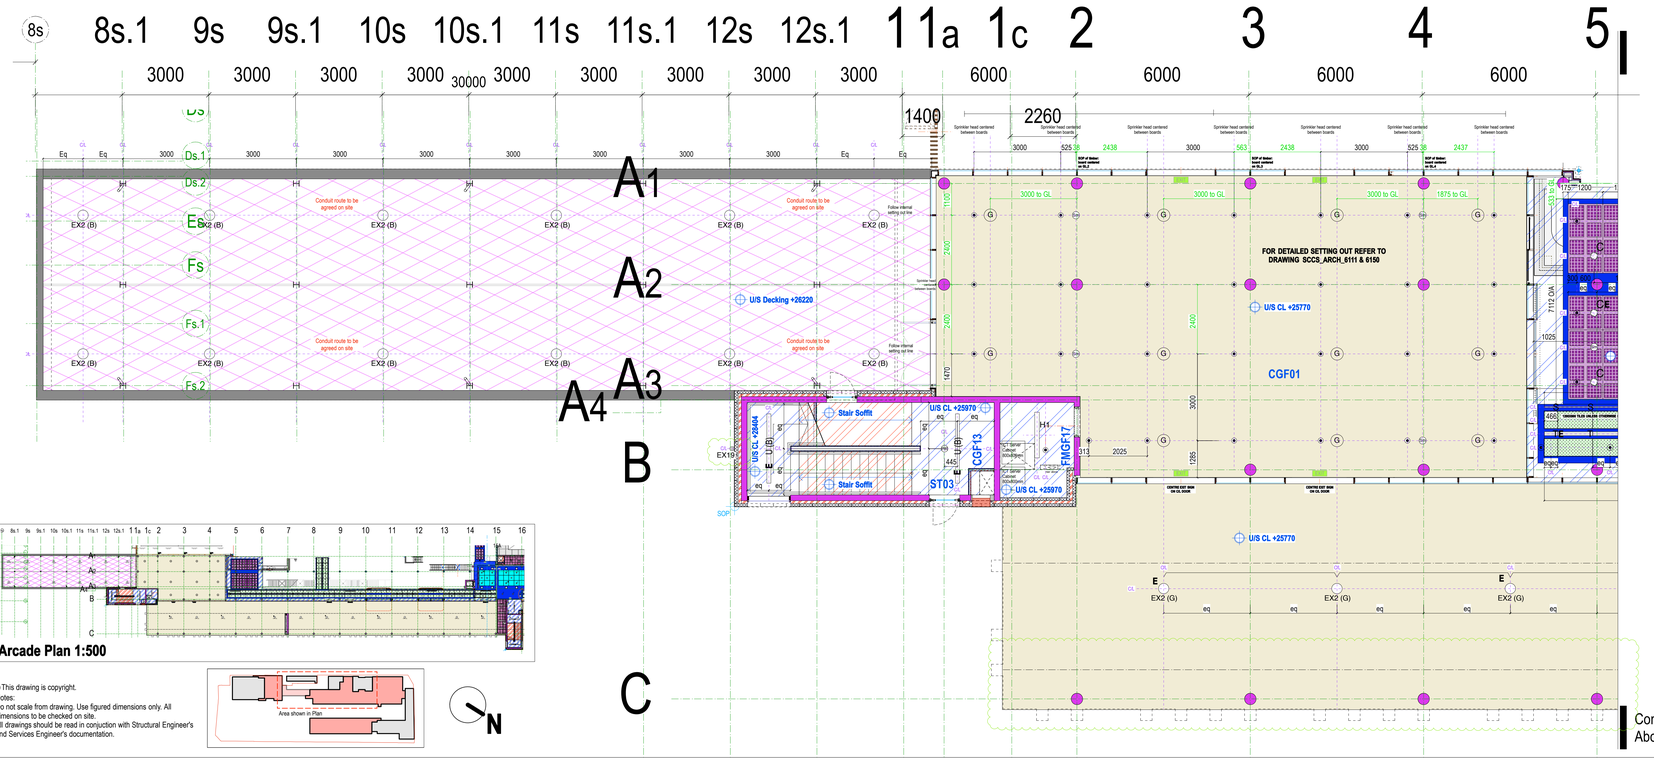

©This drawing is copyright.

Notes:
Do not scale from drawing. Use figured dimensions only. All dimensions to be checked on site.
All drawings should be read in conjuction with Structural Engineer's and Services Engineer's documentation.

Ceiling Types:

- **Type 1. K40/11** - Kitchen - Hygenic mineral fibre lay-in tiles with integrated service installations
- **Type 2. K40/12** - Suspended mineral fibre tile
- **Type 3A. K40/14** - Suspended Bulkhead with demountable high density glass wool acoustic tiles and plasterboard edges **(K10/21)**. Contains integrated lighting, emergency lighting and sprinkler systems as required.
- **Type 3B. K40/15** - Suspended Acoustic Panels
- **Type 4. M60/10 A & J** - Painted concrete soffit - White finish and/or clear concrete sealant as annotated (refer to finishes schedule)
  NOTE - Theatre concrete soffit to be "Blacked Out" - refer to Finishes Schedule
- **Type 5. K10/20** - Moisture resistant suspended plasterboard ceiling (WC's & Wet Spaces)
- **Type 6A. K10/23** - MEDBURN MF suspended plasterboard ceiling with access panels as required. Two layers 12.5mm Fireline with 75mm acoustic insulation quilt. Acoustic resilient suspended ceiling. Fire & Acoustic lining. All penetrations and perimeter to be fire & acoustically sealed.
- **Type 6B. K10/23** - MEDBURN MF suspended plasterboard bulkhead ceiling. Built flush to window head soffit to provide clearance to windows. Bulkhead 400mm deep from finished wall face.
- **Type 6C.** MEDBURN 15mm Fireline board mechanically fixed to underside of existing ceiling - typically in corridors with adjacent steels lined
- **Type 12. K10/23** - Existing ceiling finish to be removed and to be replaced with plasterboard ceiling and layer of insulation that follows shape of roof
- **Type 7. Existing concrete soffit. M60/10 A & J** - Painted concrete soffit - White finish and/or clear concrete sealant as annotated
- **Type 8. H21/10** - Timber Lining to External Soffit
- **Type 10. K10/26** - Perforated Plasterboard (Quattro 41) - high acoustic absorbance
- **Type 11. K13/11** - Suspended acoustic panel
  Size: 1200x300x40
- **Type 13. H10 & H14** - Rooflight - refer to **SCCS_ARCH_1406**
- **Type 14. K10/28** - Perforated Plasterboard (Rigitone 10/23) Suspended Ceiling and plasterboard edges / margin **(K10/21)**.
- **Type 15. K10/20** - Plain Plasterboard Suspended Ceiling **(K10/21** - Plain Plasterboard margins)
- **Type 16. K40/16** - Suspended system with demountable high density glass wool acoustic tiles and plasterboard edges **(K10/21)**.
- **Type 17. F10/16.** - Mineral fibre with a black tissue facing
- **Type 18. M20/14** - External Insulated Rendered Soffit
- **Type 19. M20/14** - External Rendered Uninsulated Soffit
- **Type 20. K40/17** - Suspended system with demountable acoustic tiles area high impact
- **K13/12** - Acoustic baffle panels
- Steel beam at ceiling level concealed within proprietary fire board system **(K10/35 or K10/36)**
- External Insulated Rendered Soffit **M20/14.**
- Painted underside of steel deck DARK GREY - RAL colour 7012
- Painted underside of concrete planks WHITE
- Line of existing steel to be fire lined to 60 minutes integrity and insulation (Locations are indicative - to be checked on site)
- Access Panel - Structural Opening 455x455mm, Outside edge of frame 500x500mm
- Access Panel - Structural Opening 305x305mm, Outside edge of frame 350x350mm
- Sprinkler Head. Refer to H&K drawings for sprinkler information
- Lines of exposed sprinkler pipe. Setting out as shown on H&K drawings
- Smoke Sensor - Setting out shown above. Refer to Buro Happolds Services for specification / type
- PIR - Setting out shown above. Refer to Buro Happolds Services for specification / type
- Supply / Extract Ventilation - Setting out shown above. Refer to Buro Happolds Services for grille specification

Light Types:
For light fitting colours the letter next to the light fitting symbol refers to B=Black, W=White, G=Grey

- H1 / H2 - MVP surface mounted light fitting / MVP surface mounted light fitting (twin)
- K1 - Suspended pendant light fitting
- P - Wall mounted adjustable uplighter - tbc
- AD - Acoustic baffle light fitting with integrated sprinklers and emergency lighting Whitecroft Life L in Exophon Mastersolo
- C - IP rated recessed spot light
- C* - IP rated recessed spot lights with fire hood
- G - Ceiling and wall mounted light fitting TYPE G fitting tbc by BAM in specific locations
- L1 - Linear fluorescent batten light fitting
- F1 - Hygiene Whitecroft 'hygiene'
- T - Linear recessed luminaire (trough fitting)
- S - Batten luminaire behind pelmets
- U - Wall/ceiling mounted light fitting (Type G replacement)
- X - Over snooker table - Phase 1 only
- W - Ceiling mounted light fitting (Type G replacement)
- R - Iguzzinin Full square BS72
- EX2 - Casper Die Cast
- EX11 - Product tbc
- EX19 - Circular wall mounted light fitting - Ada range
- E - Emergency light fitting requirement

General Notes

Drawing to be read with Buro Happold / Grattes layouts for - lighting, ventilation, security, fire, sprinklers, small power & data

All levels to be checked on site
All setting out to Architects approval
Allow for ceiling access panels, as advised by Buro Happold. Setting out to be agreed with Architect.

Service distribution contained within services void in ceiling build up, unless shown otherwise. All exposed conduit routes to be set out and agreed with Architect. ALL routes are to be equally spaced, minimise crossovers, NO cable baskets

ALL service penetrations through ceiling to be fire & acoustically sealed. Access panels to also meet same requirements

Ceiling voids exceeding 800mm clear require sprinkler void protection - reference to be made to Sprinkler specialist

AD light rafts typically contain lighting / PIR / smoke / sprinklers - all service routes (cables, conduits, trunking, etc to be run on top of raft and not ceiling mounted unless agreed with Architects.
Sprinkler pipe distribution to be over raft unless agreed otherwise with Architect.

GRATTES TO UPDATE AND RE-ISSUE CCTV DRAWINGS - ONCE CCTV LOCATIONS ARE FINALISED RCP DRAWINGS WILL BE UPDATED

GRATTES TO ADVISE ON ADDITIONAL ACCESS PANEL REQUIREMENTS AND LOCATIONS

rev	date	notes
C	05.09.13	For Construction - External lighting reviewed
B	29.08.13	For Construction - See bubbles
A	22.08.13	For Construction -
--	16.10.12	For Construction -

bam
Camden

project **CAMDEN BSF_SOUTH CAMDEN COMMUNITY SCHOOL**
title Arcade - Ground Floor Plan RCP
date 16/10/12
drawing no SCCS_ARCH_1755
scale 1:75 @ A0

ORIGINAL DRAWING SIZE 841 X 594mm

0 25m 50m 75m 100m 125m
10 0 10 20 50 100mm