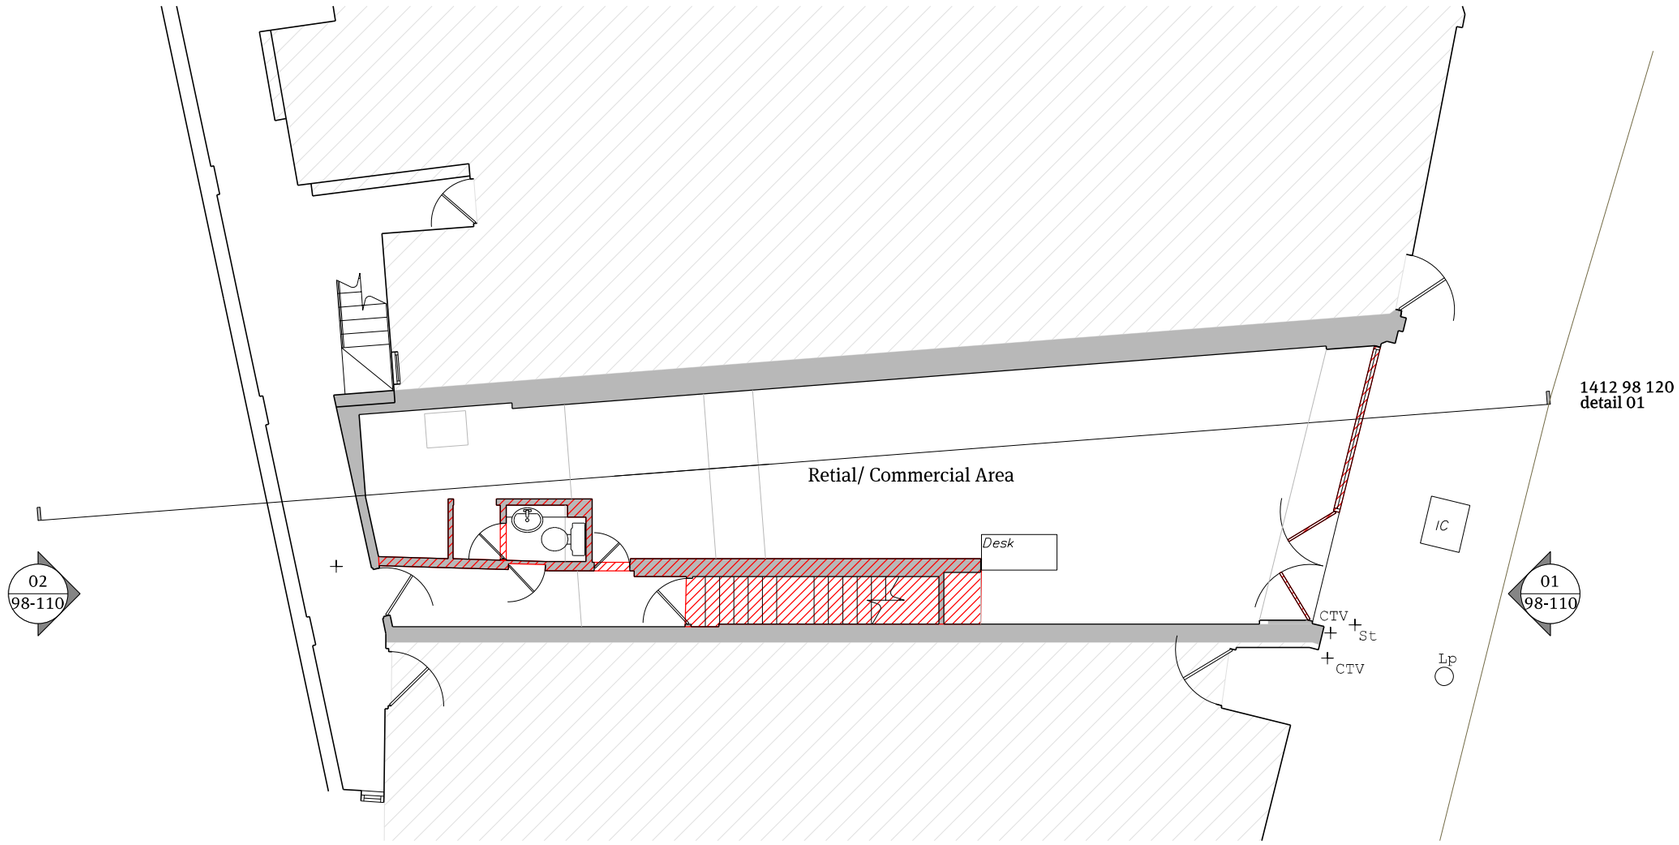

01 Existing Ground Floor Plan
1:100@A3

02 Existing First Floor Plan
1:100@A3

Demolition

In fill. Infill to match existing Brick work both bonding and colour, brickwork to be into existing

Notes

All dimensions must be checked and Papa Architects are to be informed of any discrepencies prior to construction. Any DWG's issued by PAPA architects are to be read in conjunction with the associated PDF versionsThis drawing and any of the details therein remain the copyright of Papa Architects Ltd. All drawings prepared by Papa Architects are not to be used for any submissions, area schedule calculations or used by any other Persons or Companies other than Papa Architects Ltd unless written consent has been given by Papa Architects Ltd.

Rev	Date	Reason For Issue	Chk
P00	16.07.14	Planning Submission	NP

N

0 1 2 3 m

PAPA

Papa Architects Ltd.
222 Archway Road, Highgate,
London N6 5AX
Phone. +44(0)20 8348 8411
Fax. +44 (0)20 8348 7411
www.papaarchitects.co.uk

Client

Mr & Mrs Khan

Address

31 Heath Street
Hampstead
London, NW3

Drawing title

Existing
Ground & First
Floors

Project No.	Date	Scale
1412	16.07.14	1:100 @ A3

Drawing No.	Current Rev
98-101	P00