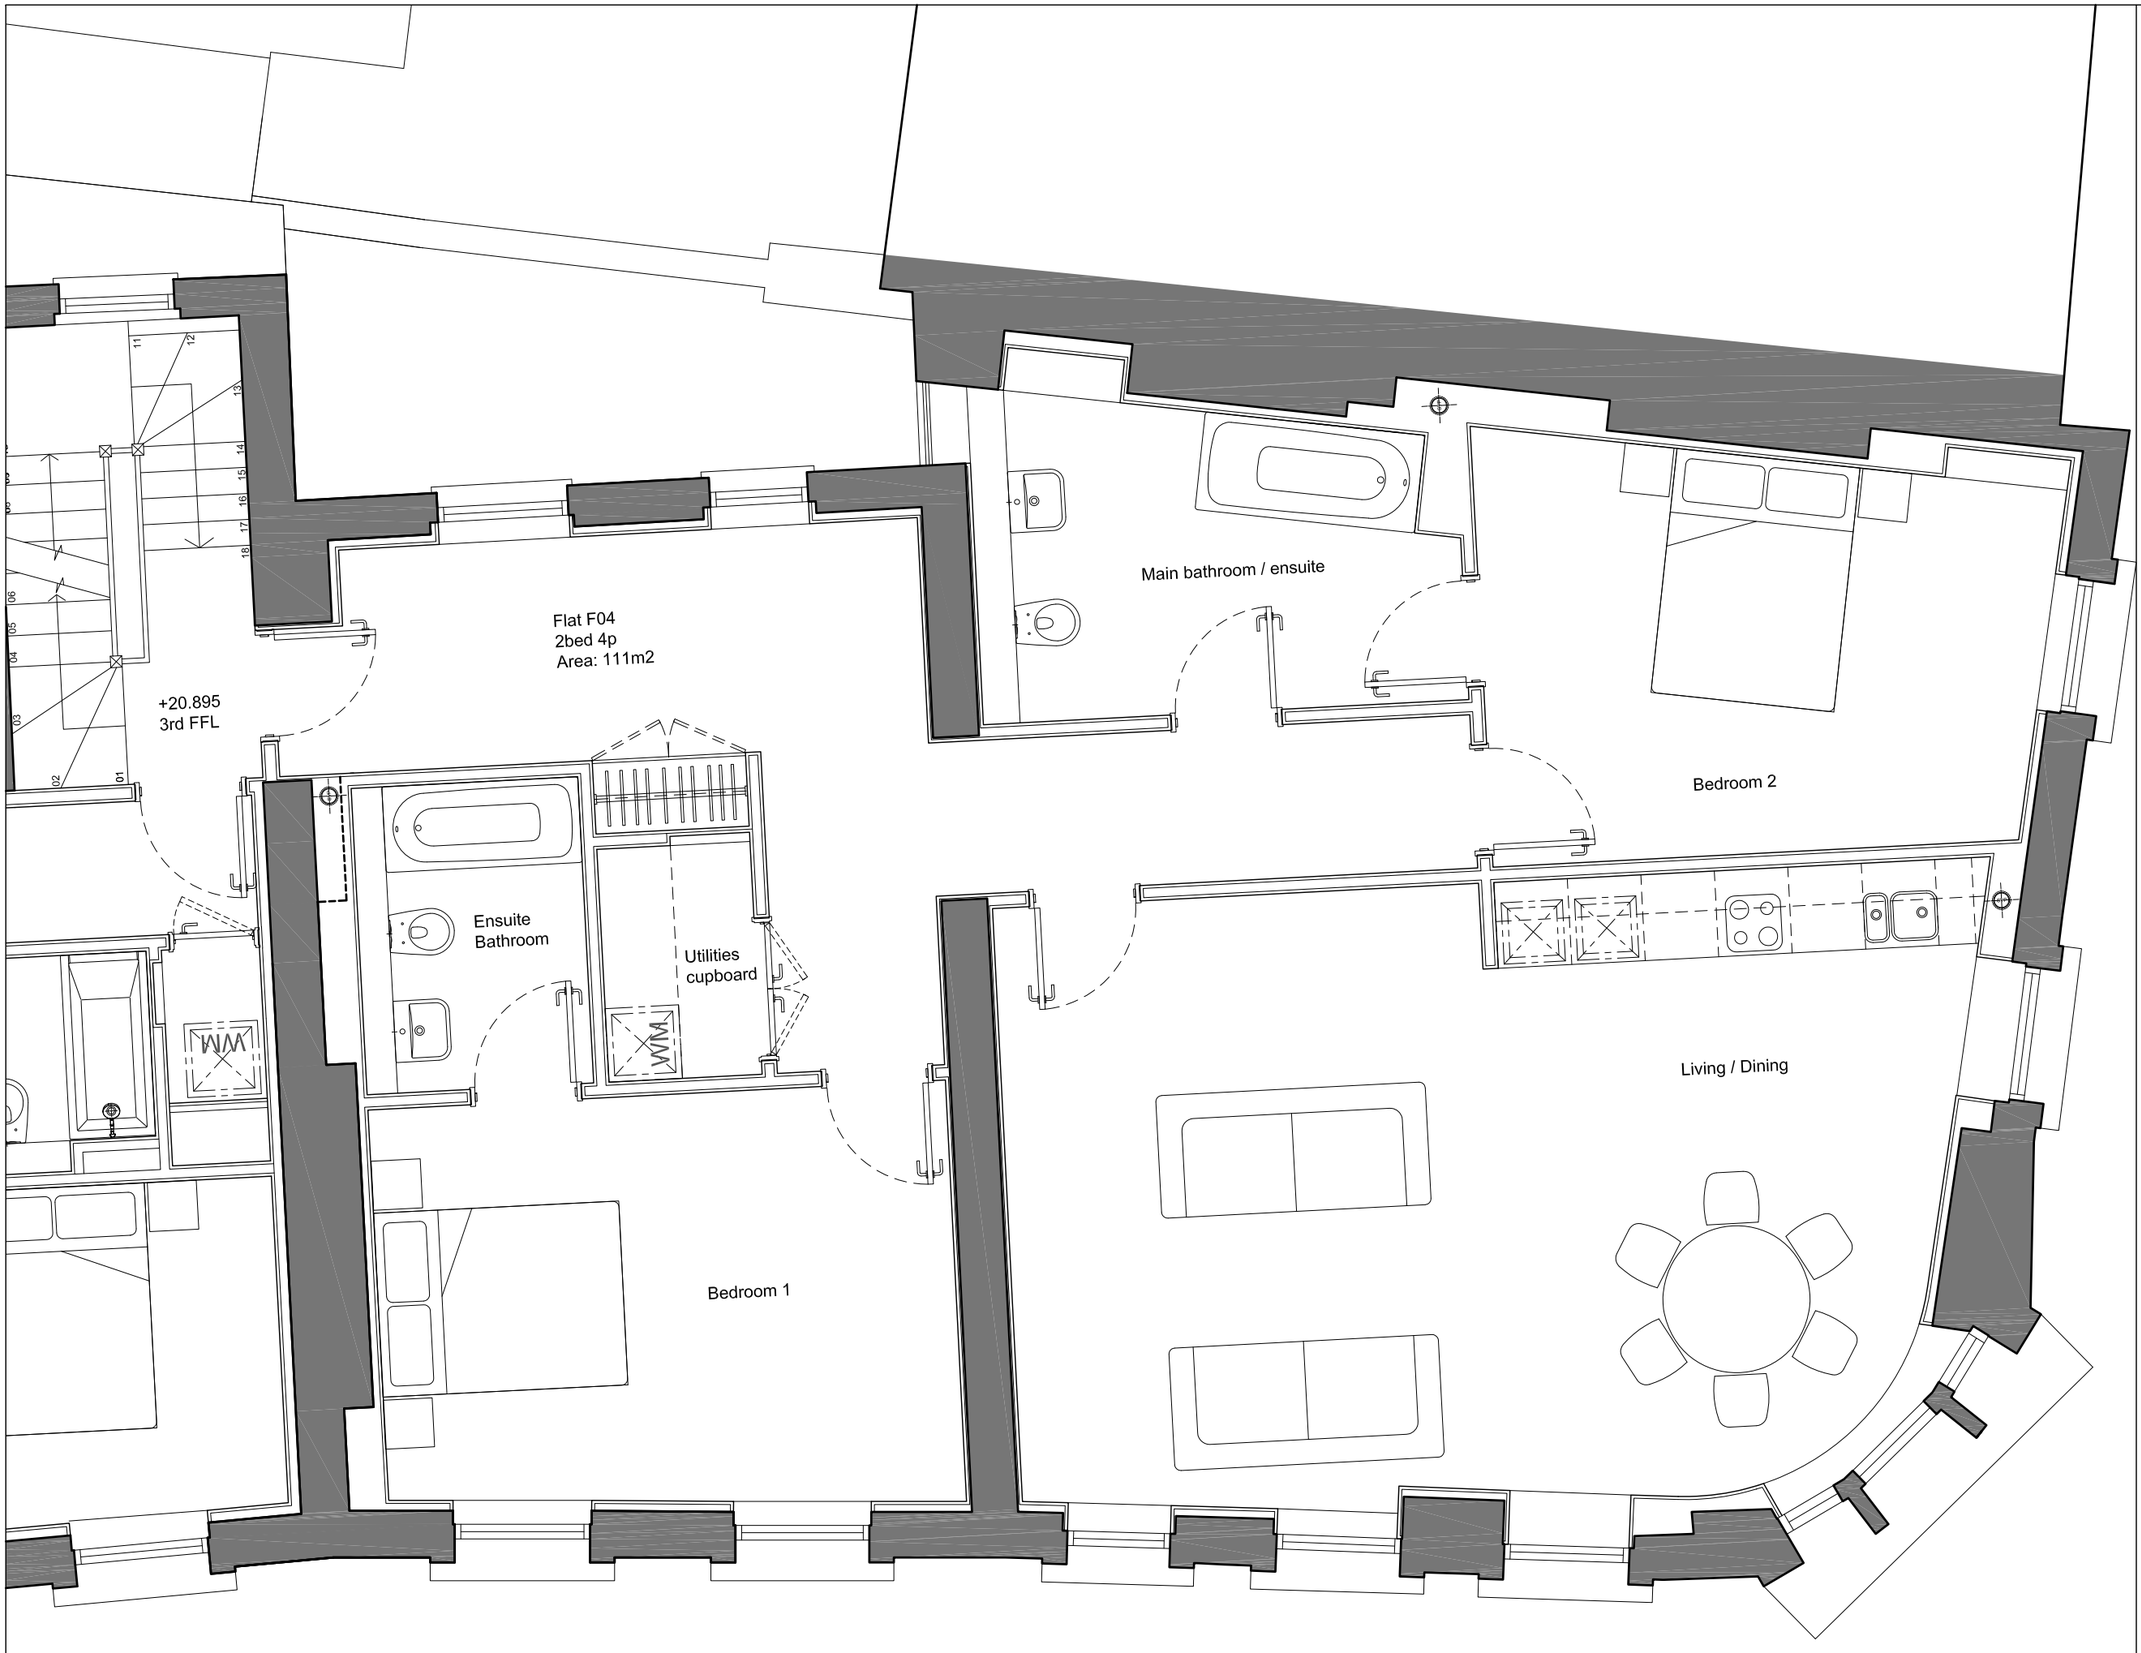

NOTES:

- Drawing based upon the formal survey information issue by BLM Surveys Ltd and dated April 2011 and revised survey information of August 2011
- The difference in areas between similar flats in different floors reflects the difference in the Party Wall line between floors identified in survey drawings.
- Information to read in conjunction with Structural Engineer and MEP Engineer package information
- All levels indicated as height above Ordinance Survey Datum taken from survey. To be confirmed.
- All dimensions subject to a tolerance of +/-5mm.

DATE	REVISIONS
27.10.2014	PL01 PLANNING APPLICATION

Do not scale from this drawing
All dimensions to be confirmed on site
Information contained within this drawing is the sole copyright of EMRYS Architects Ltd and is not to be reproduced without permission
EMRYS Architects are to be notified immediately of any discrepancies

EMRYS
CAP House | 9-12 Long Lane | London | EC1A 9HA
mail@emrysarchitects.com
www.emrysarchitects.com
T : 020 7726 5060

JOB NO.	1301
CLIENT	GMS
TITLE	74 Chancery Lane London WC2
DWG	Existing Third Floor Plan
DRAWN	CM
DATE	27.10.2014
SCALE @ A1	1/50
CHECKED	GE
STATUS	PLANNING
REV	PL01
DWG NO.	1301-0100-AP-105