Rydon

ALAN CAMP ARCHITECTS

Alan Camp Architects LLP., 88 Union Street, London, SE1 0NW
tel: 020 7593 1000. fax 020 7593 1001. mail@alancamp.com

job	drawn:	date:
BACTON LOW RISE REDEVELOPMENT LONDON BOROUGH OF CAMDEN LONDON	GW	04.14
drawing DHO SITE PROPOSED GROUND FLOOR PLAN	scale: 1:200@ A0 1:400 @A2	job no: 1952
note: all dimensions to be checked on site before commencement of the work. if this drawing exceeds the quantities in any way the architects are to be informed before the work is commenced. for all other purposes other than planning application purposes do not scale. use dimensions. this drawing is copyright.	drawing no. DHO-L00	rev. AS BELOW

PLANNING

revisions

rev.	date	description	issued by	checked by
P1	11.04.14	For Comment / Approval	GW	CA
P2	16.04.14	Issued for Planning	DC	RR
P3	16.04.14	Amended Areas Bubbled	DC	RR
P4	25.04.14	Issued for Planning	DC	RR
P5	28.04.14	Amended Areas Bubbled	DC	RR
P6	07.05.14	Substation removed/Key amended	GW	DC
P7	08.05.14	Issued for Planning	GW	DC
P8	23.05.14	Issued for Planning	DC	GW
P9	23.05.14	Issued for Planning	DC	GW
P10	31.10.14	Issued for Planning	GB	GW
P11	24.11.14	Issued for Planning	GB	GW

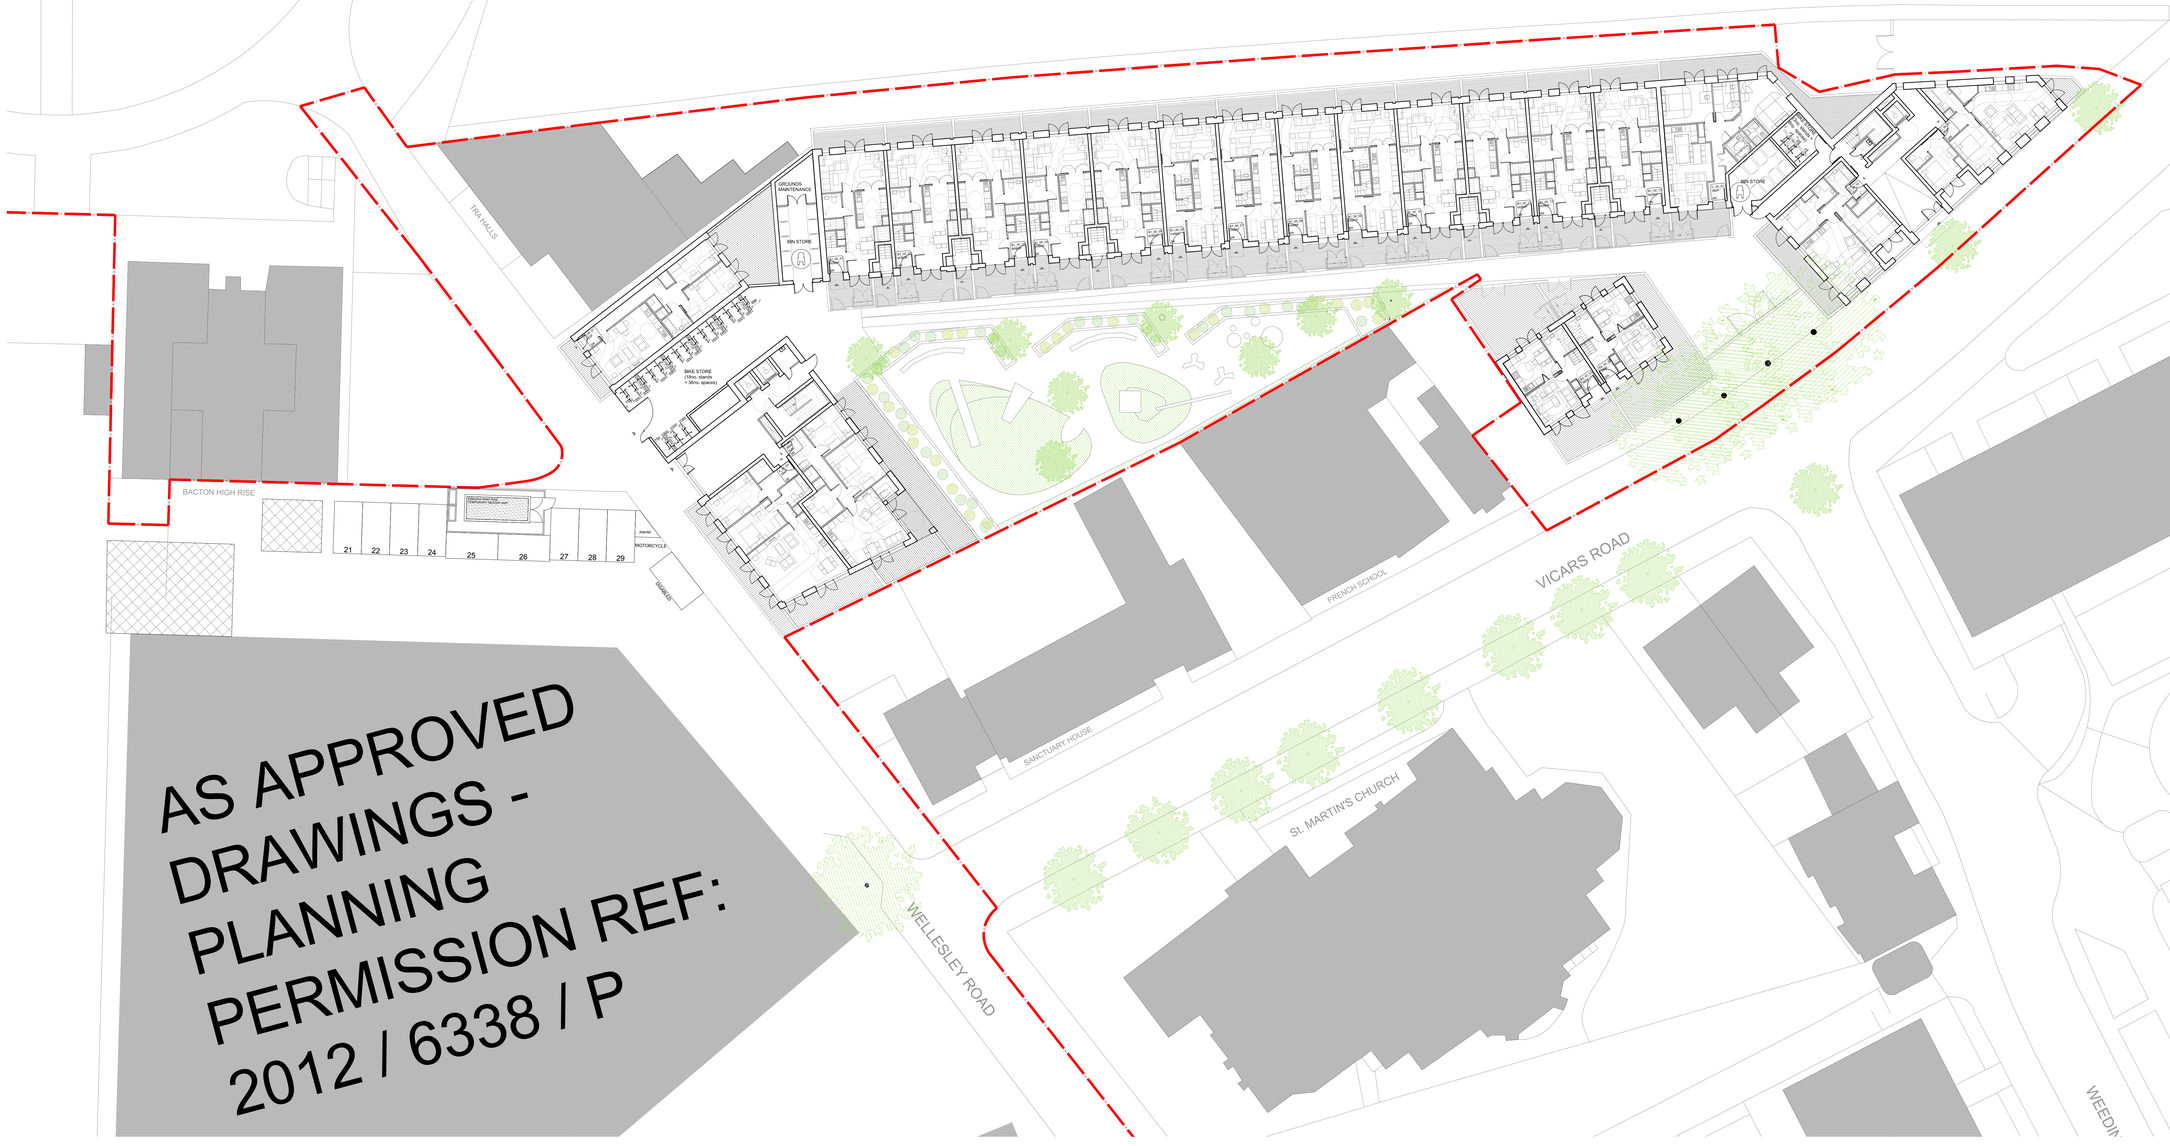

AS APPROVED DRAWINGS - PLANNING PERMISSION REF: 2012 / 6338 / P

THIS DRAWING IS BASED ON DIMENSIONAL SURVEY INFORMATION PROVIDED BY OTHERS. THE ARCHITECT CANNOT ACCEPT RESPONSIBILITY FOR THE ACCURACY OF THE SURVEY INFORMATION.

ALL DIMENSIONS ARE SHOWN IN METRIC.

ALL INTERNAL LAYOUTS ARE FOR ILLUSTRATIVE PURPOSES ONLY

KEY

UNIT LABEL
Example:

A_00_13 — BLOCK CORE LEVEL
2B4P — UNIT SIZE
WAU — UNIT TYPE
SR — TENURE

UNIT SIZE

M 4B7P	MAISONETTE
H 4B7P	HOUSE
4B7P	APARTMENT

UNIT TYPE

WAU	WHEELCHAIR ACCESSIBLE UNIT
AWAU	ADAPTABLE WHEELCHAIR ACCESSIBLE UNIT

TENURE

SR	SOCIAL RENTED
AWAU	ADAPTABLE WHEELCHAIR ACCESSIBLE UNIT

Key

GREEN ROOF
GROUND FLOOR TERRACE
RECESSED BALCONY/TERRACE, UPPER FLOOR/ ROOF TERRACE
STANDING SEAM ROOF
ACCESS HATCH
MANSAFE SYSTEM
APPLICATION SITE BOUNDARY
RAILIGHTS SYSTEM

SCALE BAR 1:200
0m 1 2 3 4 5 10m

NOT FOR CONSTRUCTION

SITE PLAN