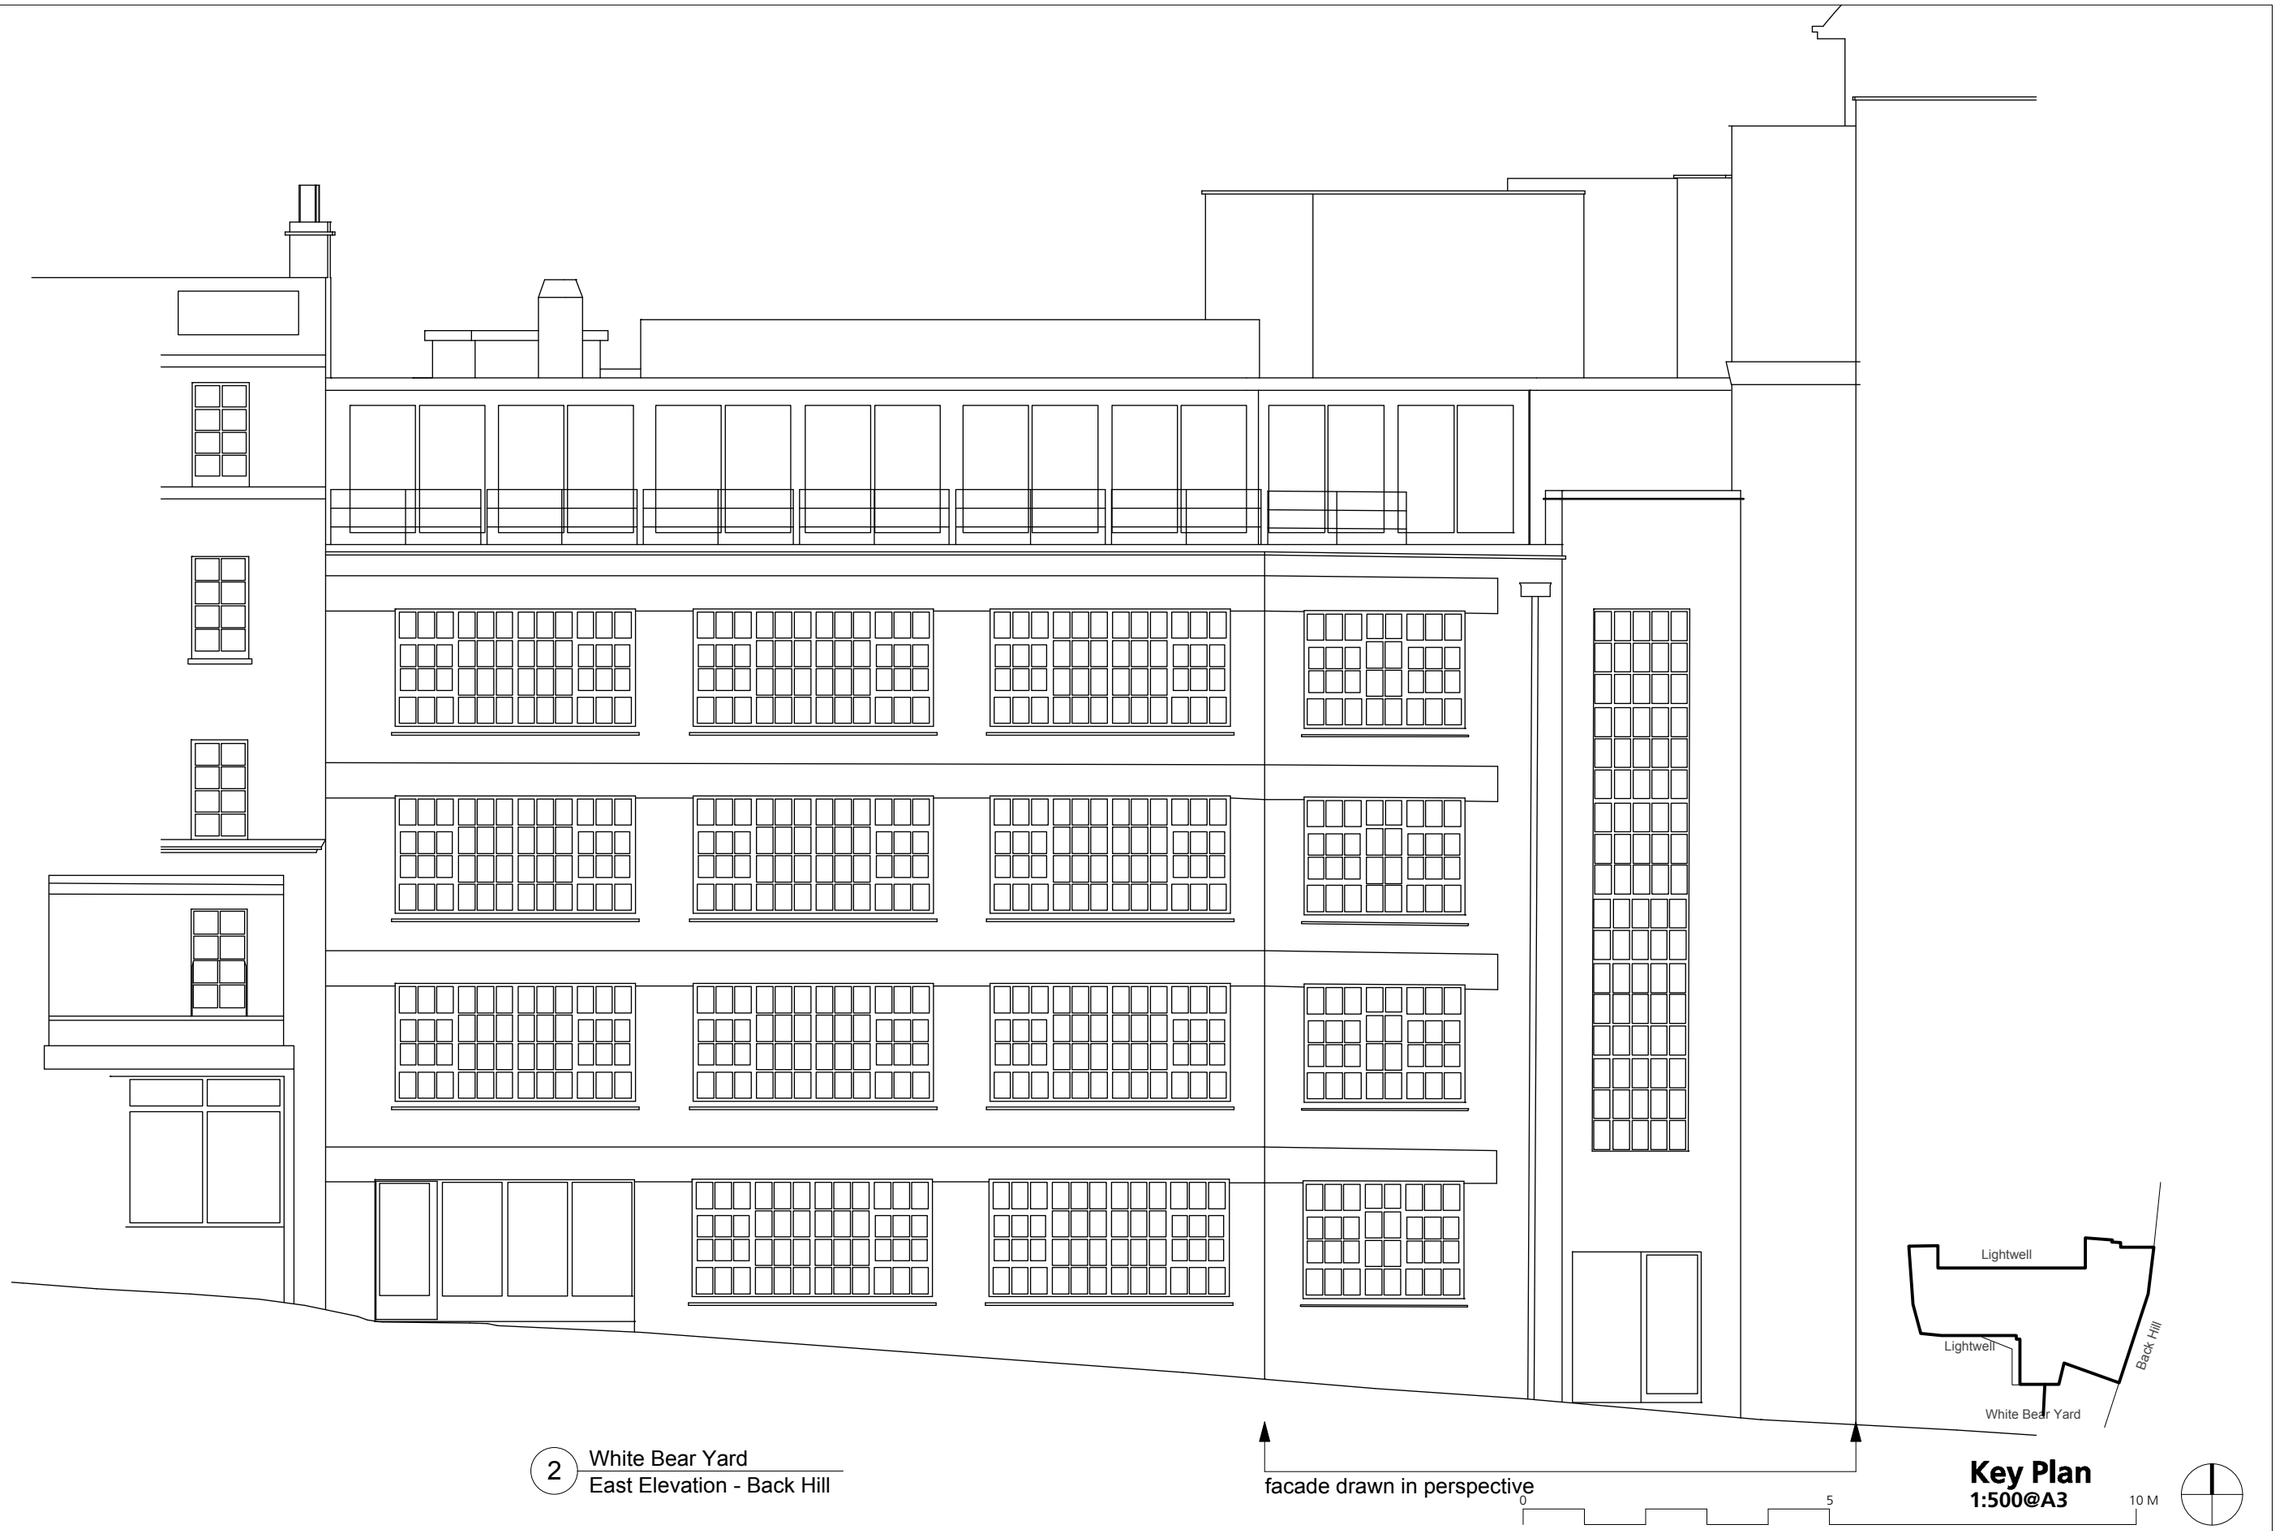

2 White Bear Yard
East Elevation - Back Hill

facade drawn in perspective

Key Plan
1:500@A3

0 5 10 M

DRAWING NOTES:

All dimensions to be checked on site prior to commencement of any works, and/or preparation of any shop drawings.

Sizes of and dimensions to any structural elements are indicative only. See structural engineers drawings for actual sizes/dimensions.

Sizes of and dimensions to any service elements are indicative only. See service engineers drawings for actual sizes and dimensions.

This drawing to be read in conjunction with all other Architect's drawings, specifications and other Consultants' information.

All proprietary systems shown on this drawing are to be installed strictly in accordance with the Manufacturers/Suppliers recommended details.

Any discrepancies between information shown on this drawing and any other contract information or manufacturers/suppliers recommendations is to be brought to the attention of the Architect.

DO NOT SCALE FROM THIS DRAWING.

DRAWING NOTES:

STATUS	REVISION	DATE
P1	PLANNING SUBMISSION- additional drawing	13.03.15

DRAWING: Existing East Elevation

SCALE: 1:50 @ A1 (1:100 @ A3)

DRAWING FILE REF: 901_A-x-E-01-Existing

DATE: 10.03.2015

DRAWN BY: CLS

DWG No.: 918-PL-EE-02

REVISION: P1

DRAWING STATUS: Planning

Information contained on this drawing is the sole copyright of Buckley Gray Yeoman and is not to be reproduced without their permission.

Buckley Gray Yeoman
Studio 4.04 The Tea Building 56 Shoreditch High Street
London E1 6JJ T: 020 7033 9913 F: 020 7033 9914

CLIENT: Standard Life

PROJECT: White Bear Yard, EC1R 5DF