1	For the design of the structural members see structural engineers design and details
2	Denotes spam of existing ground Floor
3	For roof above new extension. See dwg 16
4	For the new foundations/Slab to new rear extension see drawings....
5	All the timber sash windows to be replaced with new double glazed timber sash windows to match existing

NOTES:

DO NOT SCALE THIS DRAWING FIGURED DIMENSIONS ONLY TO BE WORKED TO. REPORT ANY DISCREPANCIES

THIS DRAWING TO BE READ IN CONJUNCTION WITH STRUCTURAL DRAWINGS

Demolition

New Structure

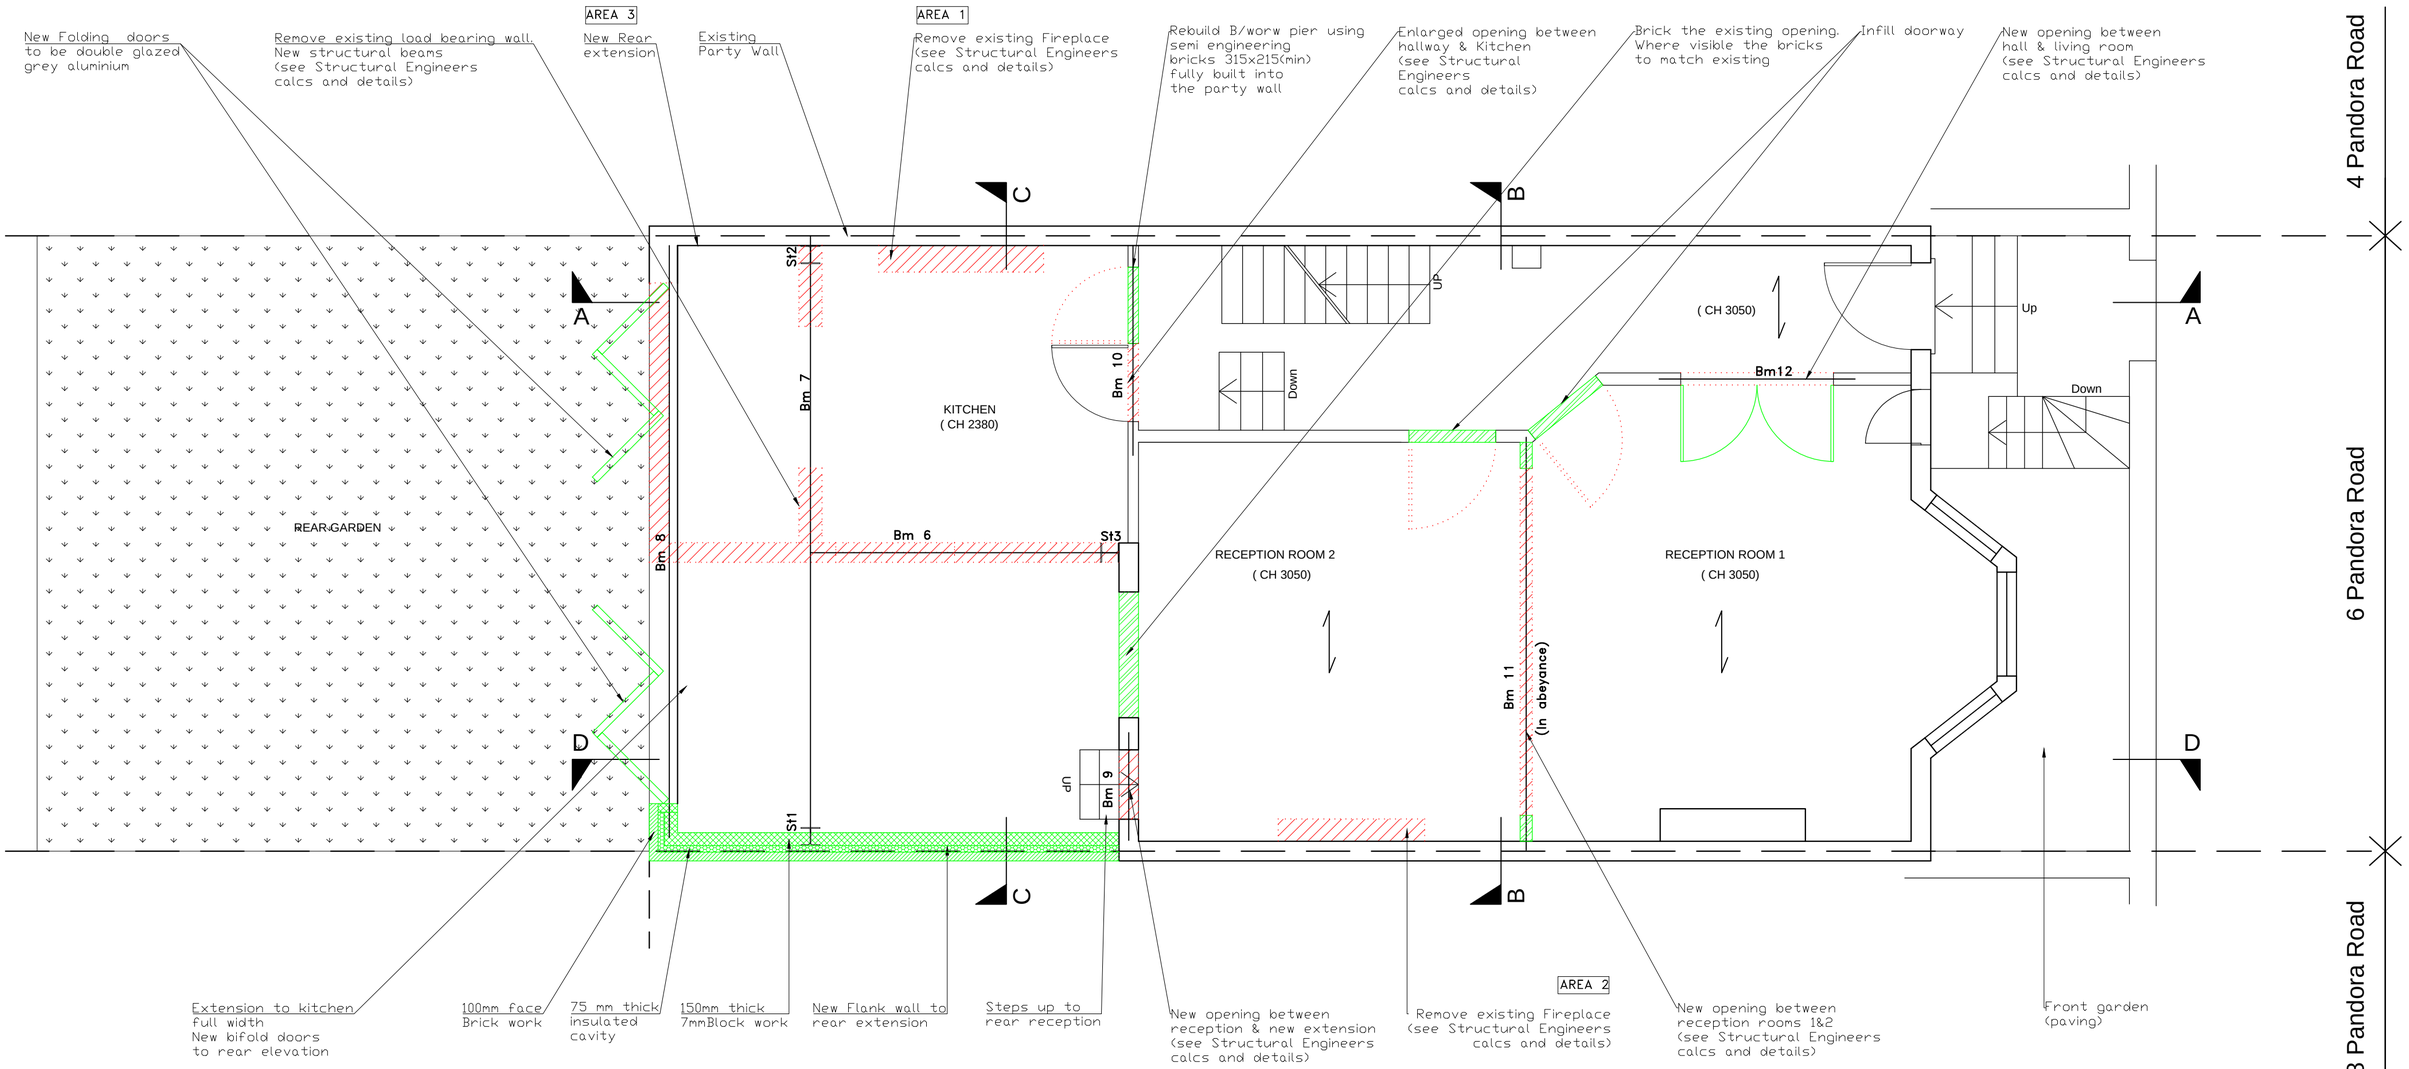

PROPOSED GROUND FLOOR PLAN
Showing high level structural members

ISSUED FOR LOCAL AUTHORITY PLANNING APPROVAL

Client	Mr & Mrs Symonds
Project	6 Pandora Road.West Hampstead London NW6 1TT
Title	Proposed Ground Floor Plan

Rev	Date	Made by	Amendments
-	-	-	-

Date MAR 15	Drawn DGI	Ckd SLS	
Scale 1:50@A2	Job No.	Dwg N. 13	Rev. -