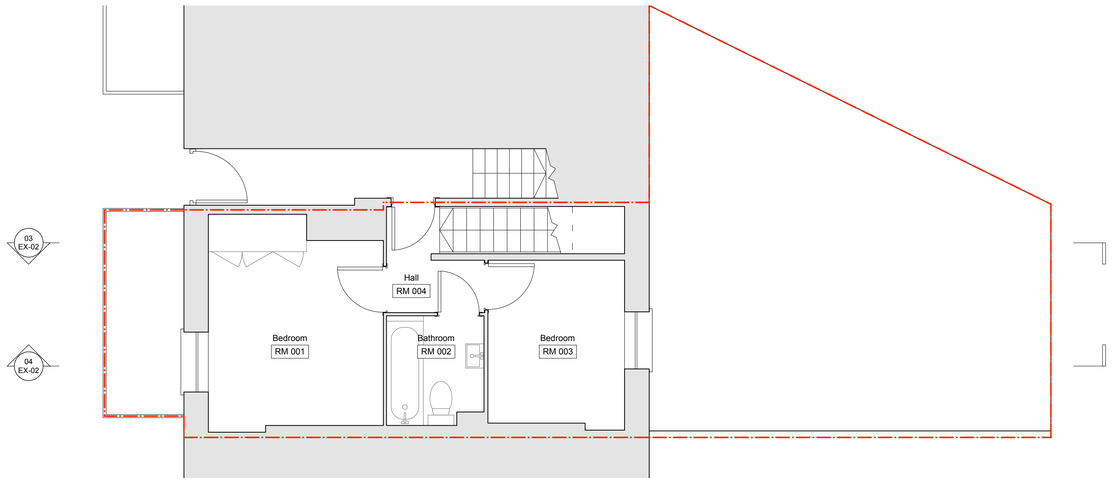

03 EX-01 Ground Floor - Existing
Scale: 1:50

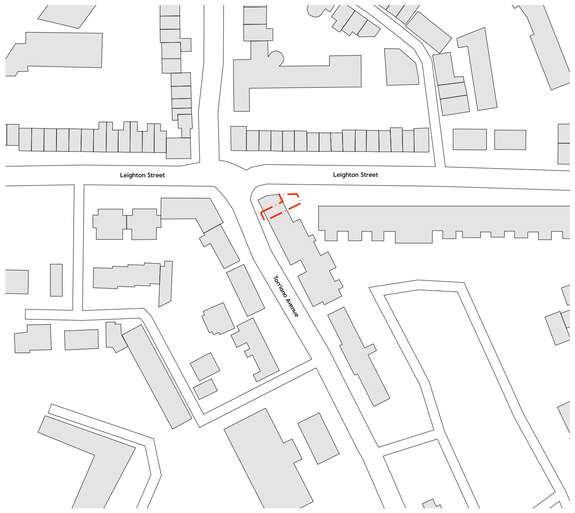

01 EX-01 Location Plan
Scale: 1:1250

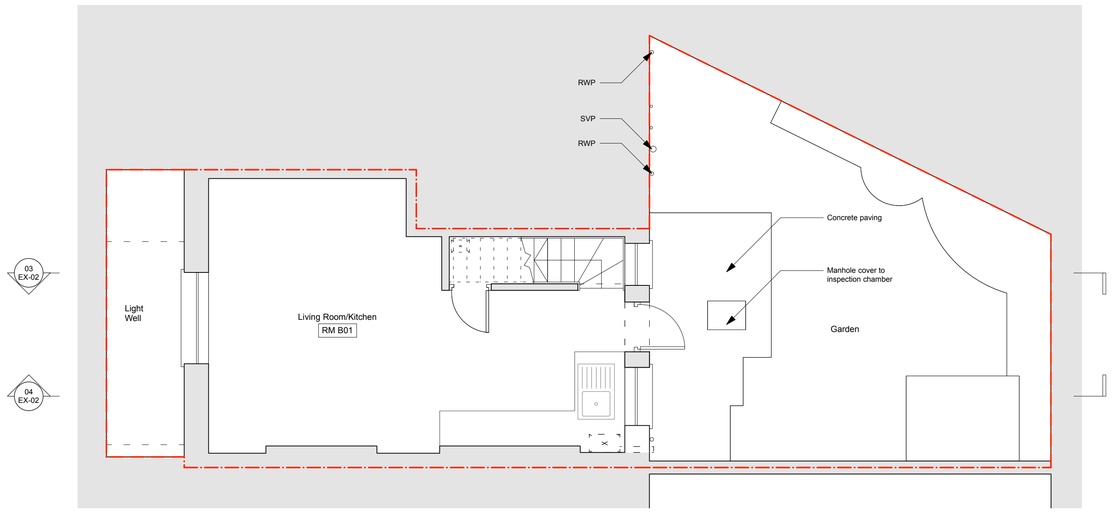

02 EX-01 Lower Ground Floor Plan - Existing
Scale: 1:50

0 1 2 3 4 5 M

Notes

Use figured dimensions only. Do not scale from this drawing. Issued for purpose indicated only. All dimensions to be checked on site. Architect to be notified of any discrepancies before construction commences. Structural and services information is indicative only - refer to consultants' drawings and specification for details and setting out. All work and materials to be in accordnace with current applicable statutory legislation and to comply with all relevant codes of practice and British and European standards. Information contained within this drawing is the sole copyright of IF_DO (IF Design Office Ltd) and not to be reproduced without expressed wishes.

Revisions

-	Pre-Planning Application	16/02/15
A	Issued for Planning	28/04/15

Consultants

Key Plan

IF_DO

IF_DO Architecture & Design
Unit 7P, Vanguard Court, Peckham Road, London, SE5 8QT
+44 (0)203 6345 6789
info@ifdo.co
www.ifdo.co

Project
100 Torriano Avenue

Client
Charlotte Fitzgerald

Drawing Title
Location & Plan as Existing

Scale 1:50 @ A1			**Drawn** TB
Date April 2015			**Check** SC
Issued for Planning	**Proj. No.** 1402	**Dwg. No.** EX-01	**Rev** A