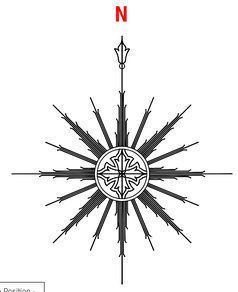

Coordinate Position -
Easting 530620
Northing 181427

Produced 13.07.2010 from the Ordnance Survey National Geographic Database and incorporating surveyed revision available at this date. © Crown Copyright 2010.

Reproduction in whole or part is prohibited without the prior permission of Ordnance Survey.

Ordnance Survey, the OS Symbol and OS Sitemap are registered trademarks of Ordnance Survey, the national mapping agency of Great Britain.

The representation of a road, track or path is no evidence of a right of way.

The representation of features as lines is no evidence of a property boundary

Part or all of this OS Sitemap is enlarged from mapping produced at one or more of the following scales: 1:1250

Metres
0 20 40
Scale 1:1250

Further information can be found on the OS Sitemap Information leaflet or the Ordnance Survey web site.

©Crown Copyright. All rights reserved. Licence no. 100041040

LOCATION PLAN SCALE 1:1250

POSITION OF PROPOSED ATM

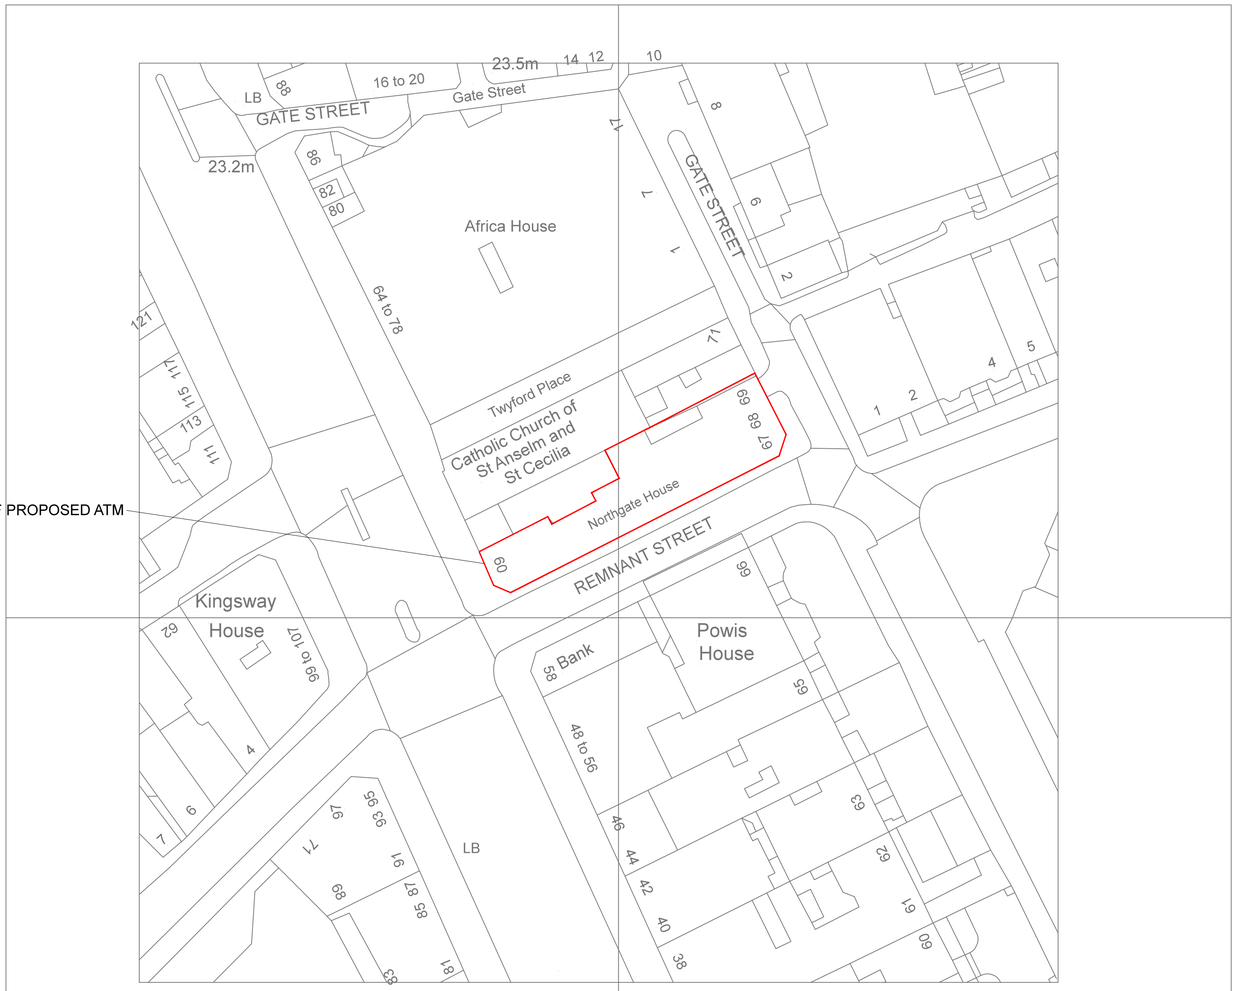

PROPOSED SITE PLAN 1:500

Copyright. This drawing and design and all the information contained therein is the sole copyright of 3Shires Building Ltd, and reproduction in any form is forbidden unless permission is obtained in writing.

CONTRACTORS PLEASE NOTE

1) Warning, no dimensions to be scaled from this drawing.All contractors to visit the site and be responsible for taking and checking all dimensions relative to this work. The designer must be advised of any discrepencies in writing.

2) This drawing must be read in conjunction with the specification / bill of quantities and related drawings. Any structural work must be carried out to the exact specification and requirements of the clients's appointed structural engineer, and any amendments must have his express prior written authority.

3) All structural work must be inspected at all relevant stages by the structural engineer and the Local Authority's Building Surveyor and comply with their requirements. Any costs and claims for damages, loss of trade, etc. incurred by failing so to do are the sole liability of the contractor.

4) Any discrepencies between drawings and/or drawings and specification, should be reported to the designer prior to any work commencing.

REV	DATE	REVISION CHANGES	INITIALS

3Shires Building Ltd
Unit A,Stone Row Way, Rotherham Rd, Rotherham, S60 1SG
email: info@3shiresbuilding.co.uk
Tel: 01709 312220 Fax: 01709 376052

CLIENT

Co-operative Banking PLC

JOB TITLE

Co-operative Bank
60 Kingsway
Holborn
London
WC28 6DS

DRAWING TITLE

OS Map and Site Plan
PLANNING DRAWINGS

SCALE	1:500 /1:1250@A1
DRAWN BY	SW
CHECKED BY	
DATE	May 15
DWG NO.	1149-03
REV.	