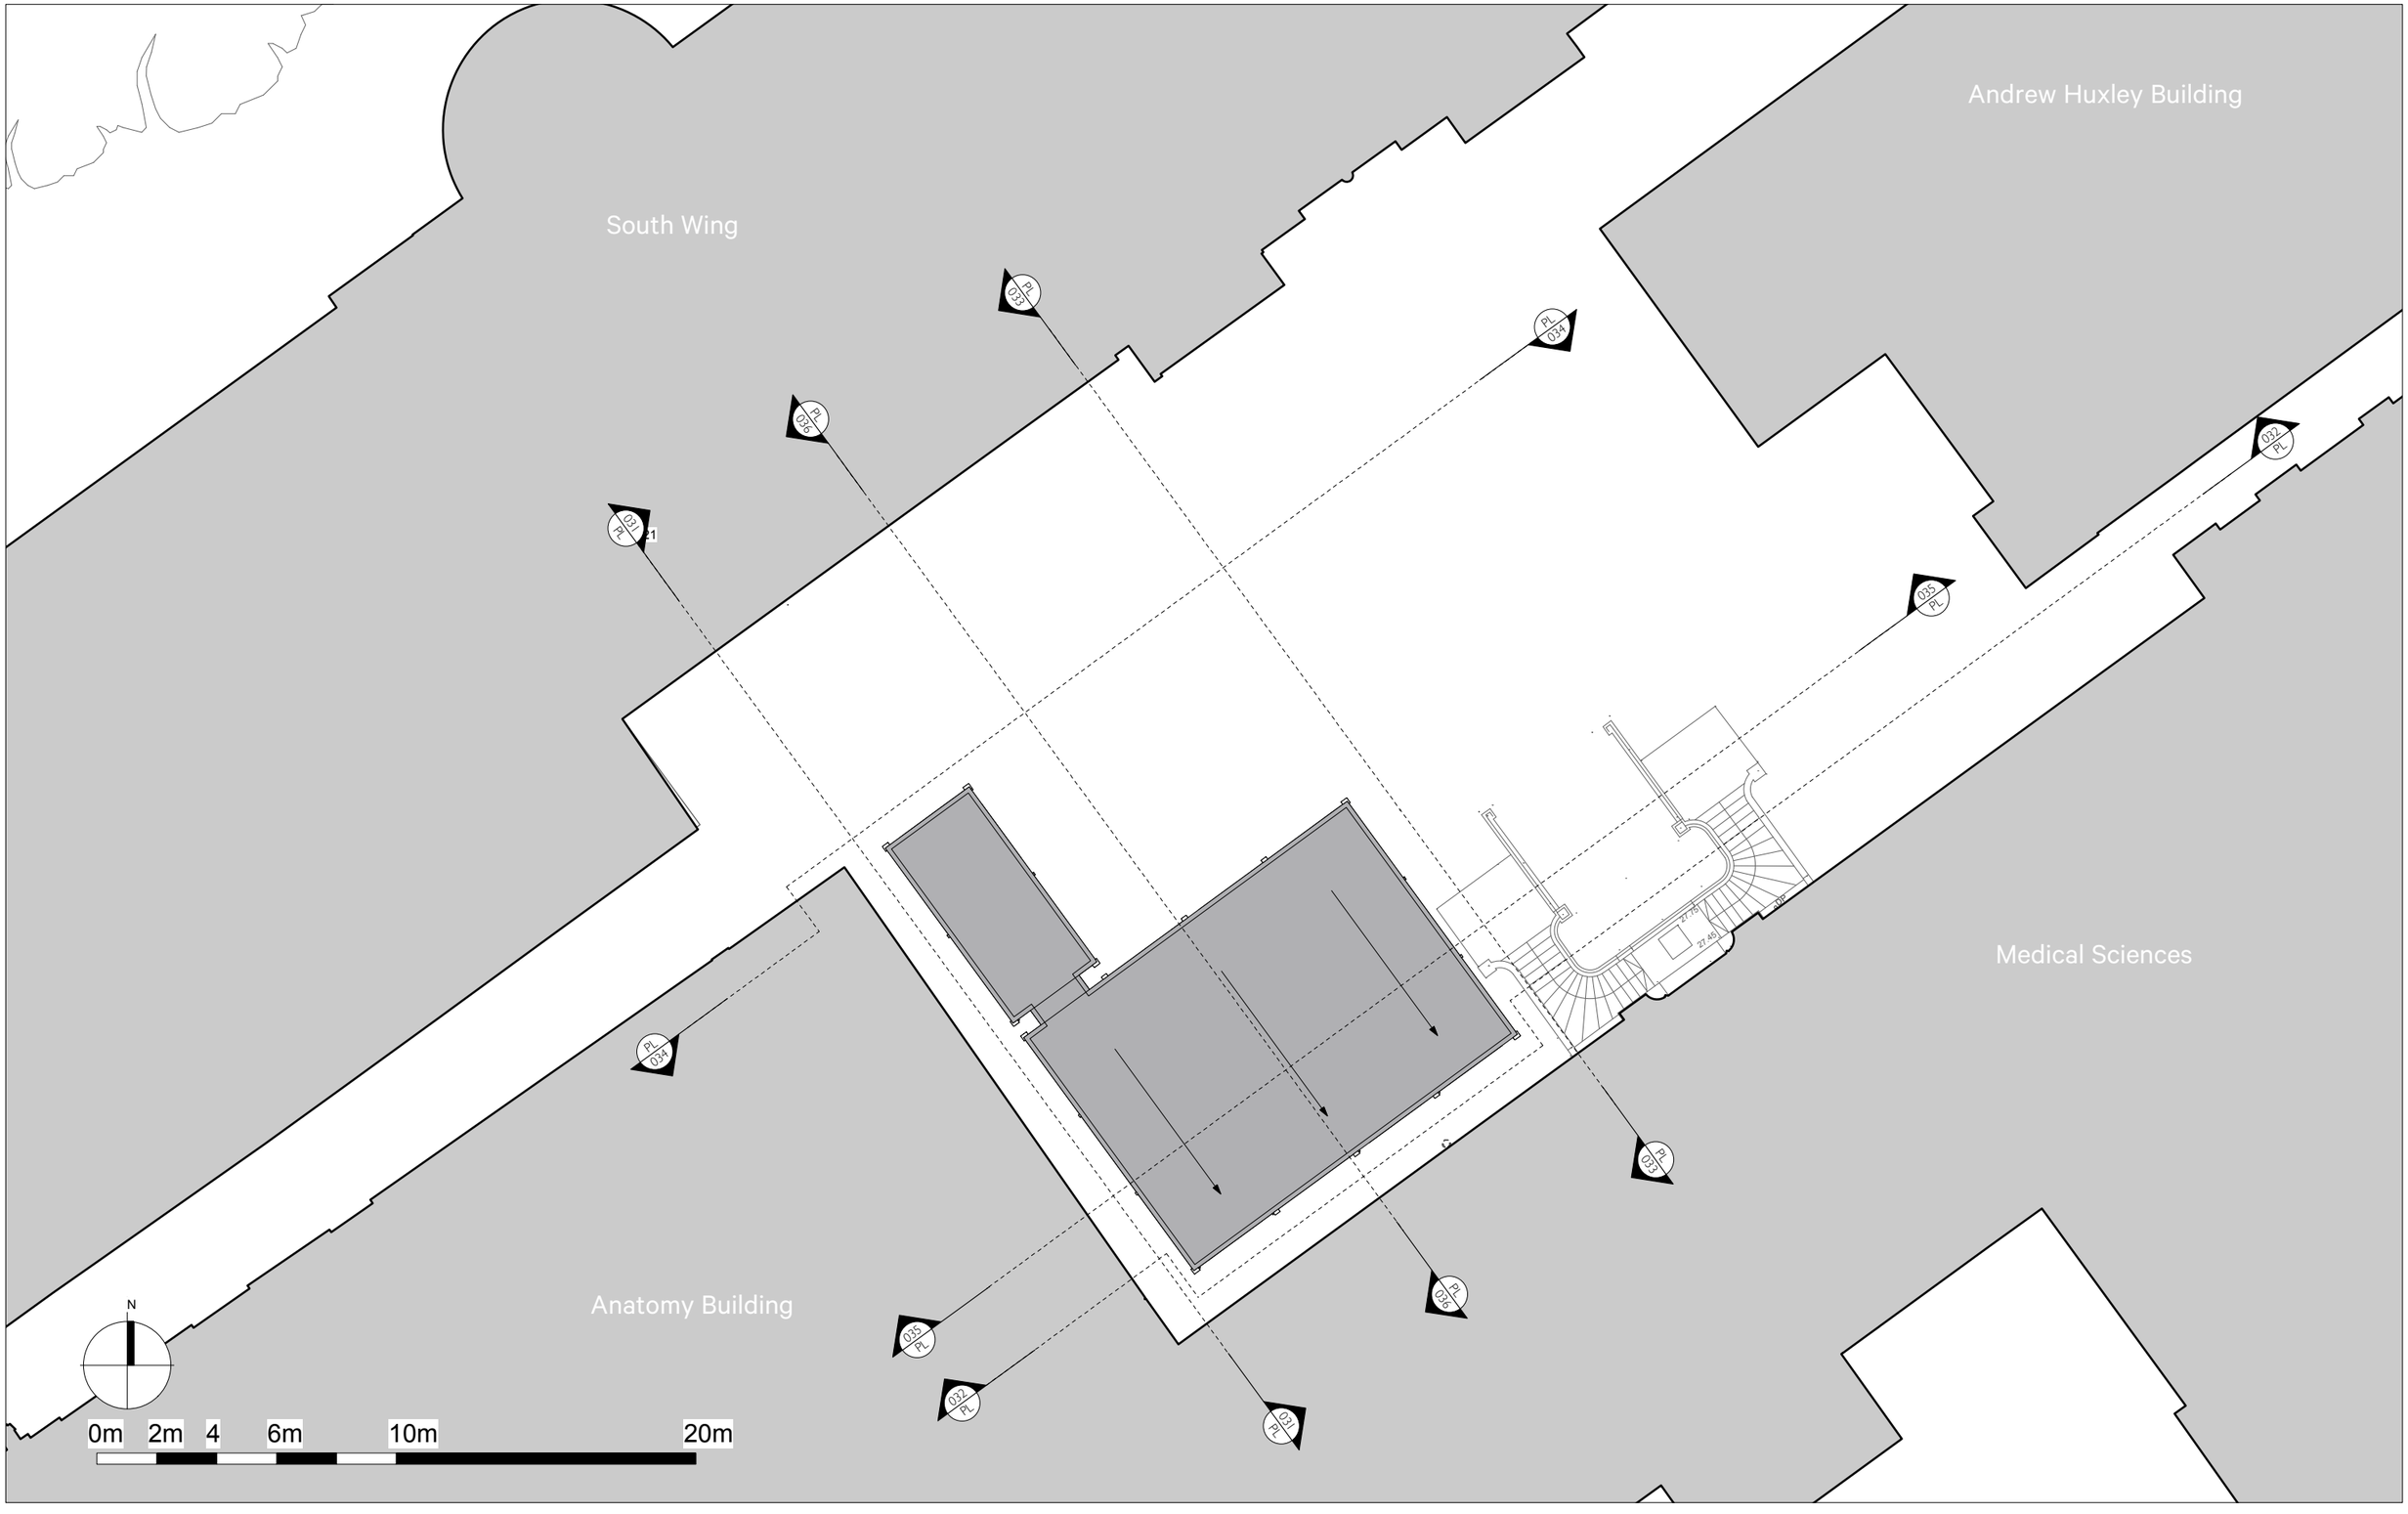

Revision	Date	Amendment	Notes
A	16.07.2015	Preliminary Issue For Client Review	
B	29.07.2015	Planning Issue	

NO DIMENSIONS ARE TO BE SCALED FROM THIS DRAWING. THE CONTRACTOR/MANUFACTURER IS RESPONSIBLE FOR CHECKING ALL DIMENSIONS AND QUERYING ANY DISCREPANCIES. THIS DRAWING IS THE PROPERTY OF BDA ARCHITECTS LTD. COPYRIGHT IS RESERVED BY THEM AND THE DRAWING IS ISSUED ON CONDITION THAT IT IS NOT COPIED, REPRODUCED, RETAINED OR DISCLOSED TO ANY UNAUTHORISED PERSON, EITHER WHOLLY OR IN PART, WITHOUT WRITTEN CONSENT.

Client University College London
Project South Quad Temporary Teaching Facility
Drawing Proposed Roof Plan

Scale 1:100/1:200 @ A1/A3
Date JULY 2015
Drawn PD

Project N° 700
Drawing N° 700-PL-023
Revision B

burwell deakins : architects
t 020 8305 6010
f 020 8305 6020
e info@burwellarchitects.com
w www.burwellarchitects.com
a unit 0.01 california building deals gateway london SE13 7SF