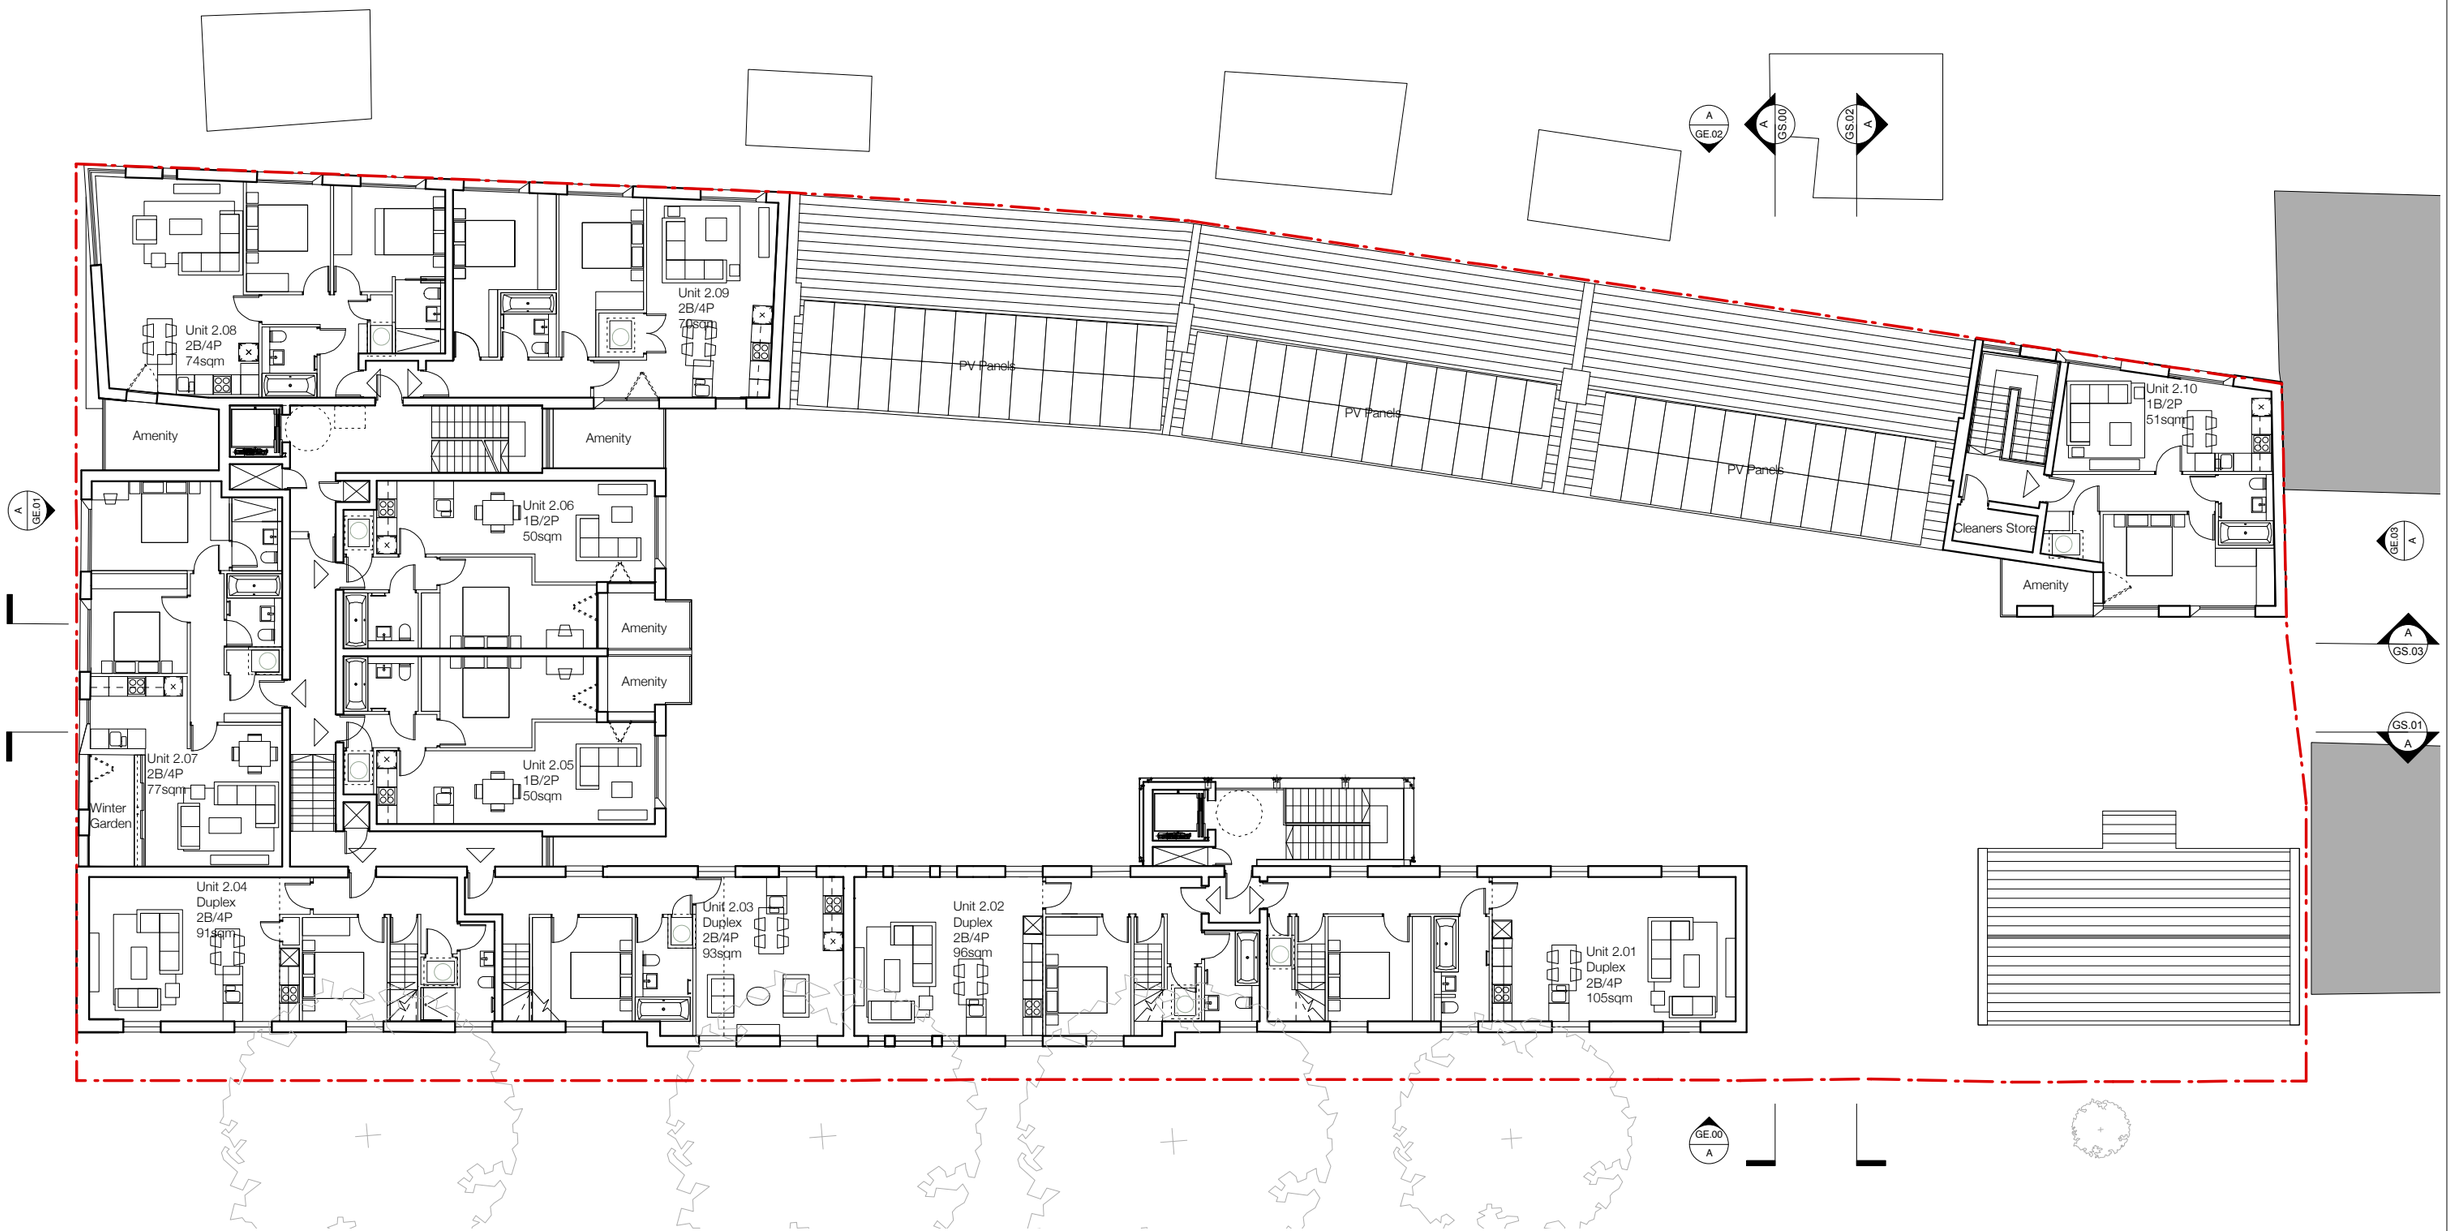

A GA.02 **Proposed Second Floor General arrangement**

1:100 @A1 1:200 @A3

Revisions		
A	05/12/14	Internal Layouts Shown. Building Shape amended to suit Survey Information
B	14/01/15	Drawings Amended Generally
C	16/01/15	Corner Building and Existing House Reconfigured
D	22/01/15	Drawing Amended Generally
E	27/01/15	Submitted for Full Planning Application
F	13/07/15	Drawing Amended Generally

Information contained within this drawing is the sole copyright of 21st Architecture Ltd. and is not to be reproduced without express permission. No implied licence exists. This drawing not to be used for land transfer or valuation purposes. Do not scale from this drawing. All dimensions & levels are to be checked on site by the contractor. Issued for purposes indicated only. Drawing errors and omissions to be reported to the architect.

Client: Victoria Square Property Company Limited

Project: 44 Gloucester Avenue, London NW1 8JD

Drawing Title: Proposed Second Floor Plan, General Arrangment

21st Architecture Ltd
Twenty First Architecture Ltd,
314 Goswell Road,
London,
EC1V 7AF
Tel: +44(0)20 7862 0262
www.21starchitecture.com

Status: Planning | Drawn: JSP | Checked: TJS

Scale: 1:100 @ A1, 1:200 @ A3 | Date: Nov 2014

Drwg. No. 173_GA_02 | Revision F