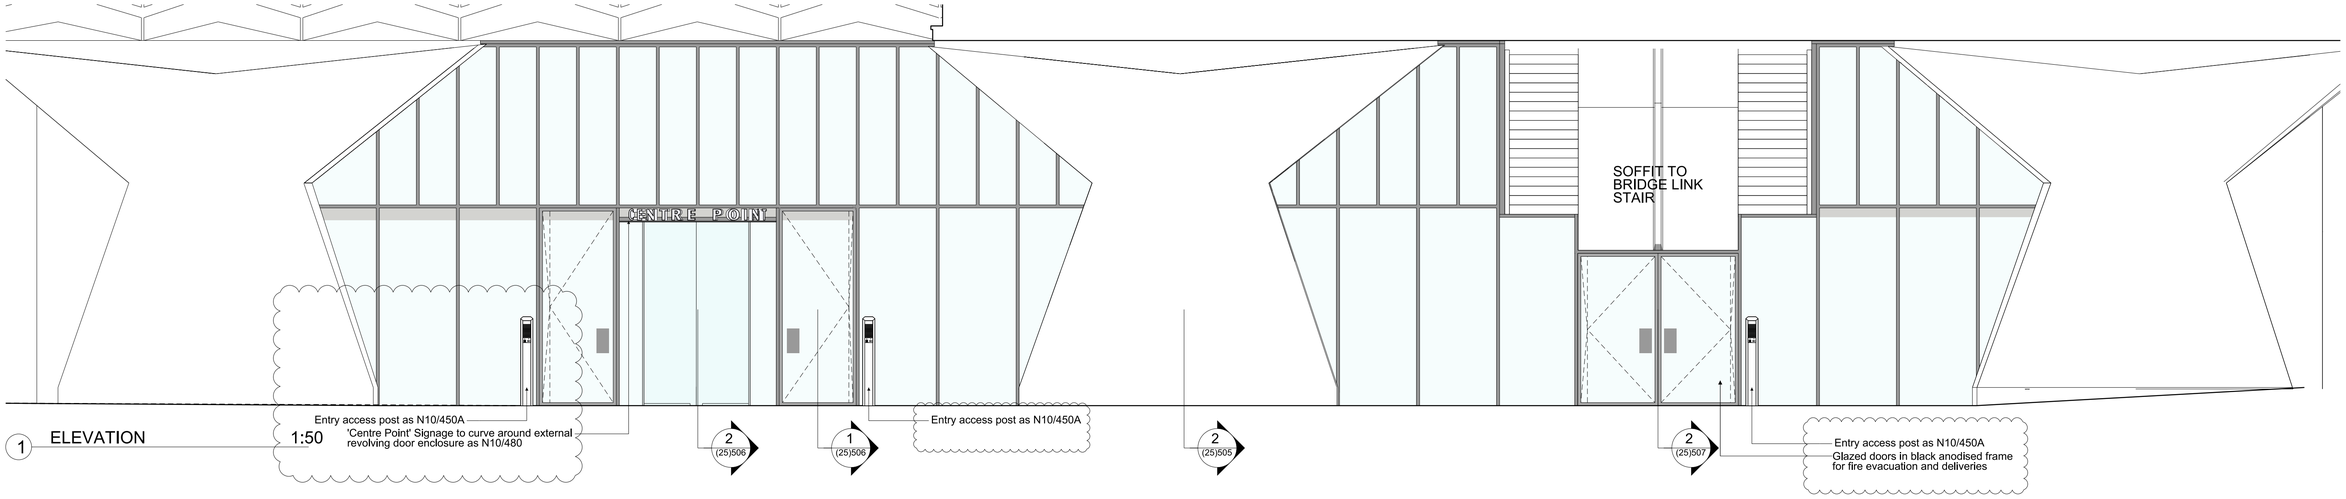

1 ELEVATION 1:50

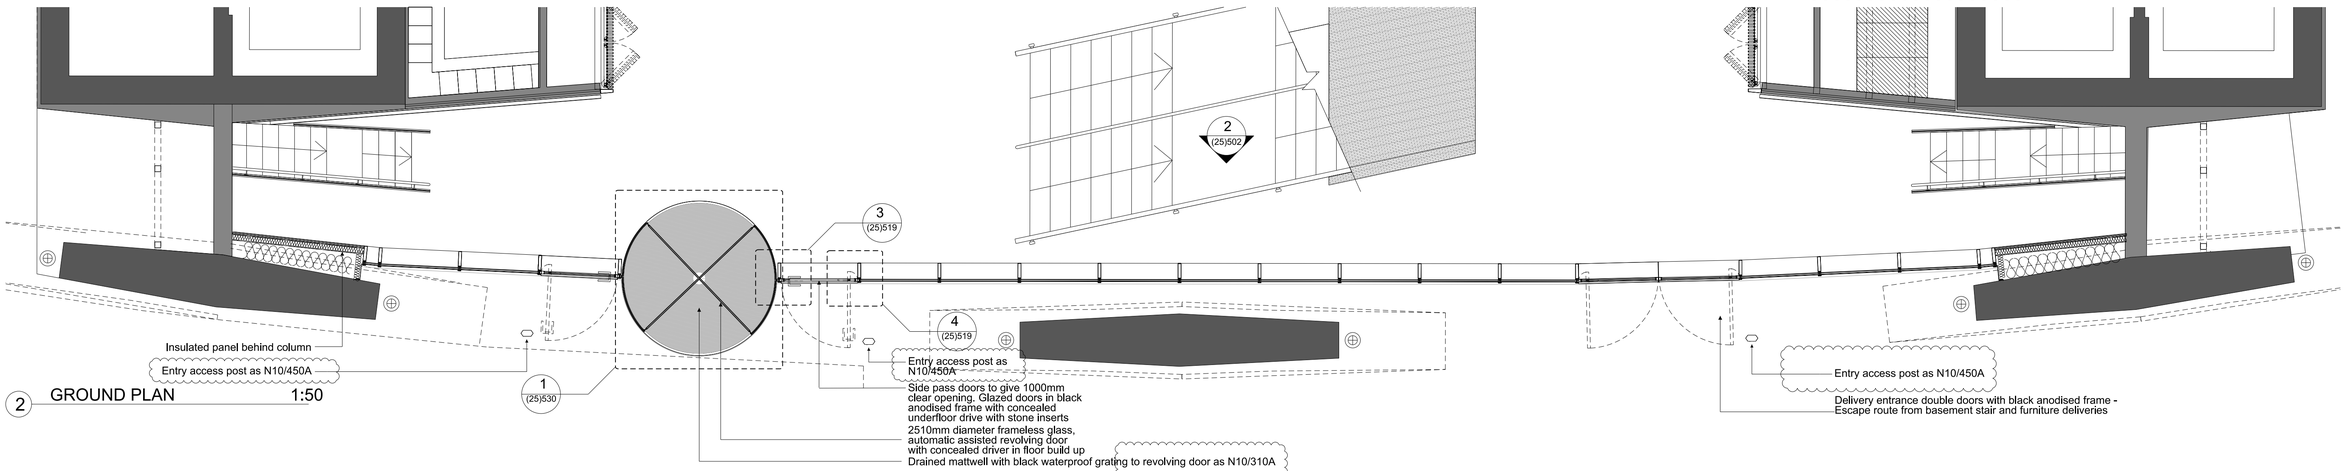

2 GROUND PLAN 1:50

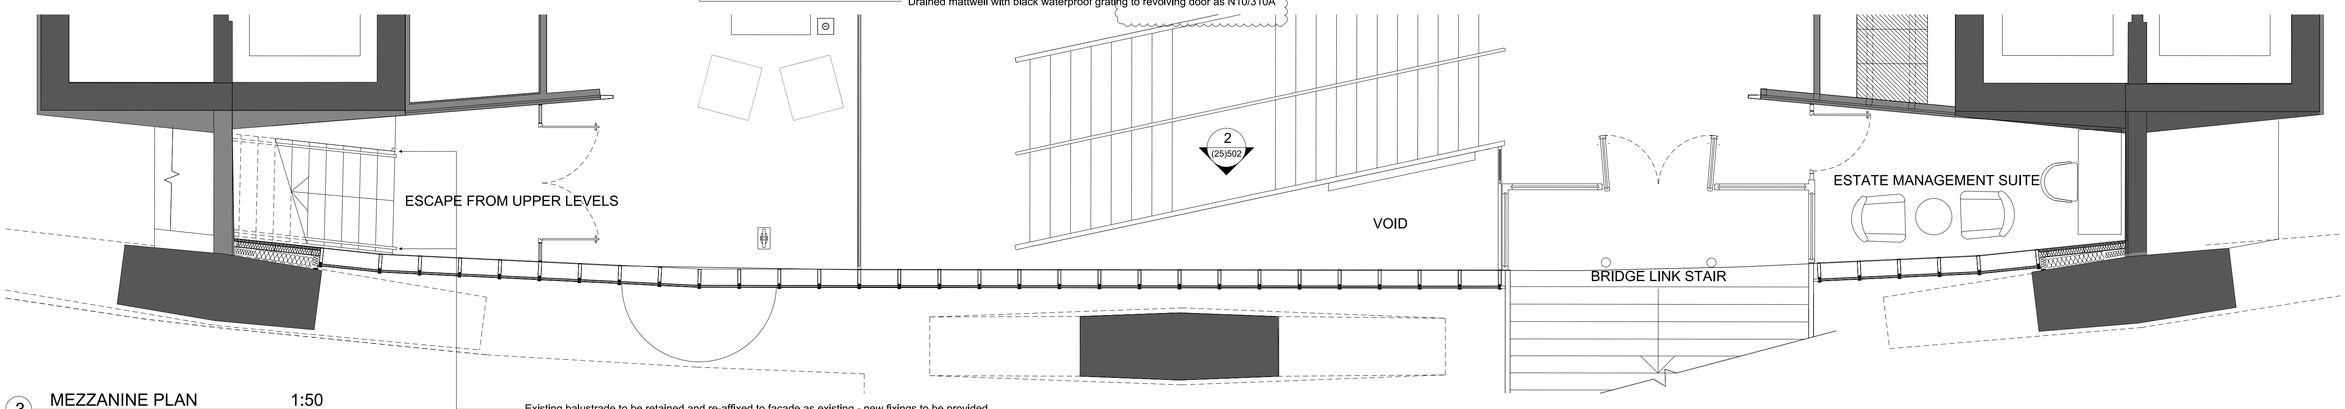

3 MEZZANINE PLAN 1:50

30/03/2014 T:\2332 Centre Point\03-Sheets\(25) Series External Wall\2332(25)501_East Elevations and Plans.dgn

2332

Conran

All dimensions must be checked on site and not scaled from this drawing. © Conran and Partners Limited

Rev	Date	Reason	By	Checked
-	03.08.12	Stage D Draft	TG	AS
A	31.08.12	STAGE D	PG	AS
B	30.04.12	Stage E	PG	AS
C	21.11.13	Note Updated	PG	AS
D	31.03.14	Entrance posts updated	AS	AS

Rev	Date	Reason	By	Checked

Notes

The cladding configuration shown is based on structural dimensions taken from the original design drawings
Structural dimensions are subject to confirmation by site survey
For floor build up details refer to drawing series (43) Floor Finishes

Project: Centre Point
Client: Almacantar
Drawing title: Ground/ Mezzanine Floor
East Elevation and Plans
Scale 1:50@A1 Date: August 2012 Drawn by: TG
Project number: 2332 Drawing No: (25)501 Rev: D
Status: STAGE E Checked by: AS

CONRAN+ PARTNERS
Architects Designers

LONDON OFFICE
Conran Building,
22 Shad Thames,
London SE1 2YU
Telephone +44 (0) 20 7403 8899
Email cp@conran.com