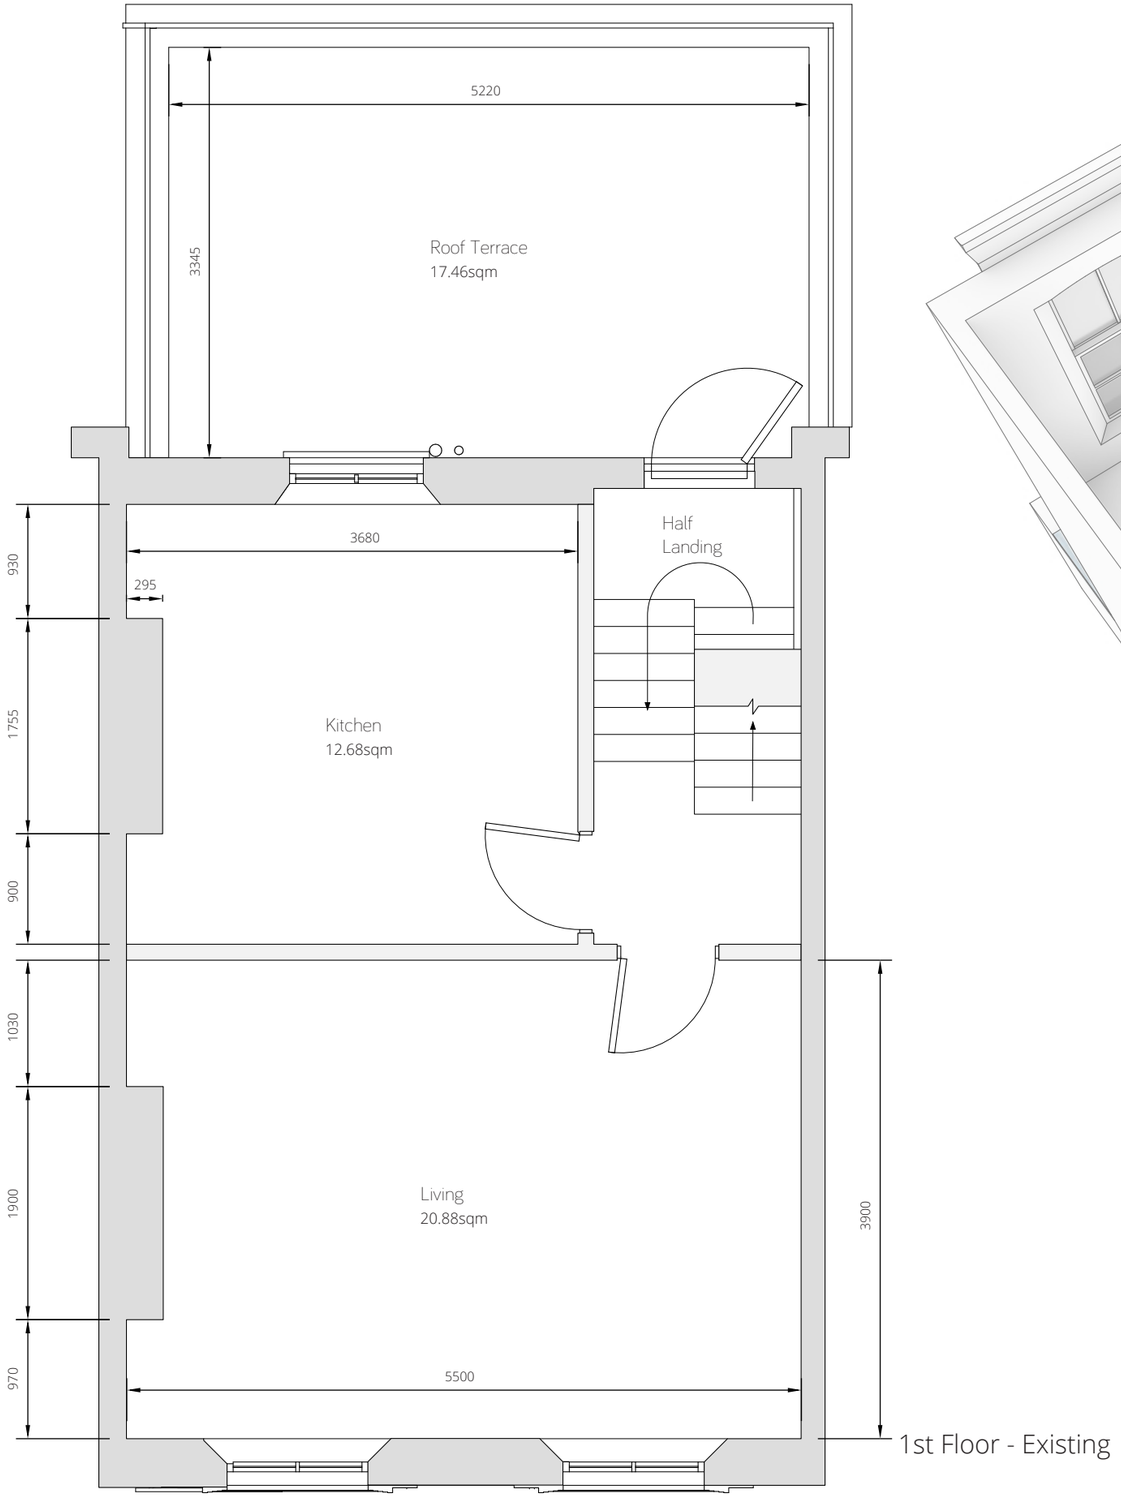

1st Floor - Existing

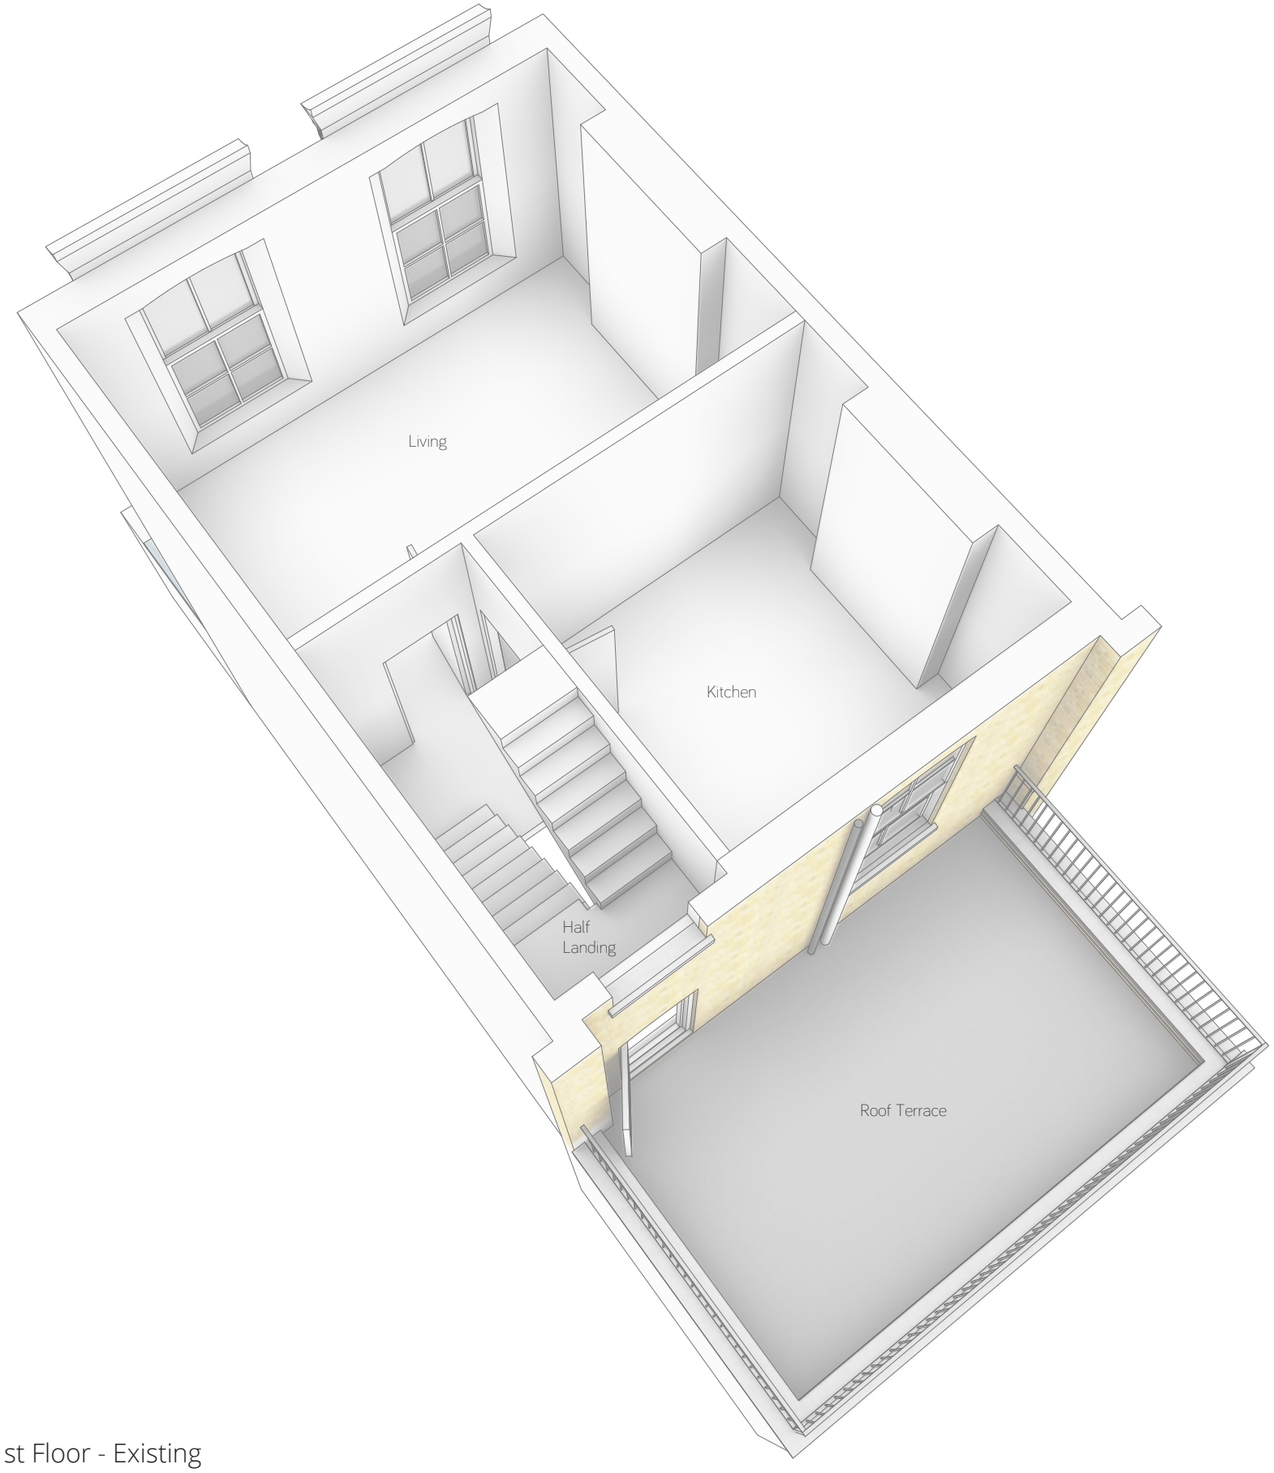

SolidGeometry
STRUCTURAL ENGINEERS

Project	43 Chalcot Road, London NW1 8LS
Client	Dominigo D'Silva & Natividade D'Silva

Notes
See general notes drawing 001

Rev.	Date	Details	By.
-	13/08/2015	Pre-planning Issue	AG
01	05/01/2016	Planning Issue	AG

Title	1st Floor Plan - Existing
Scale	1:50@A3
Drawing No	00224/E101
Rev.	01