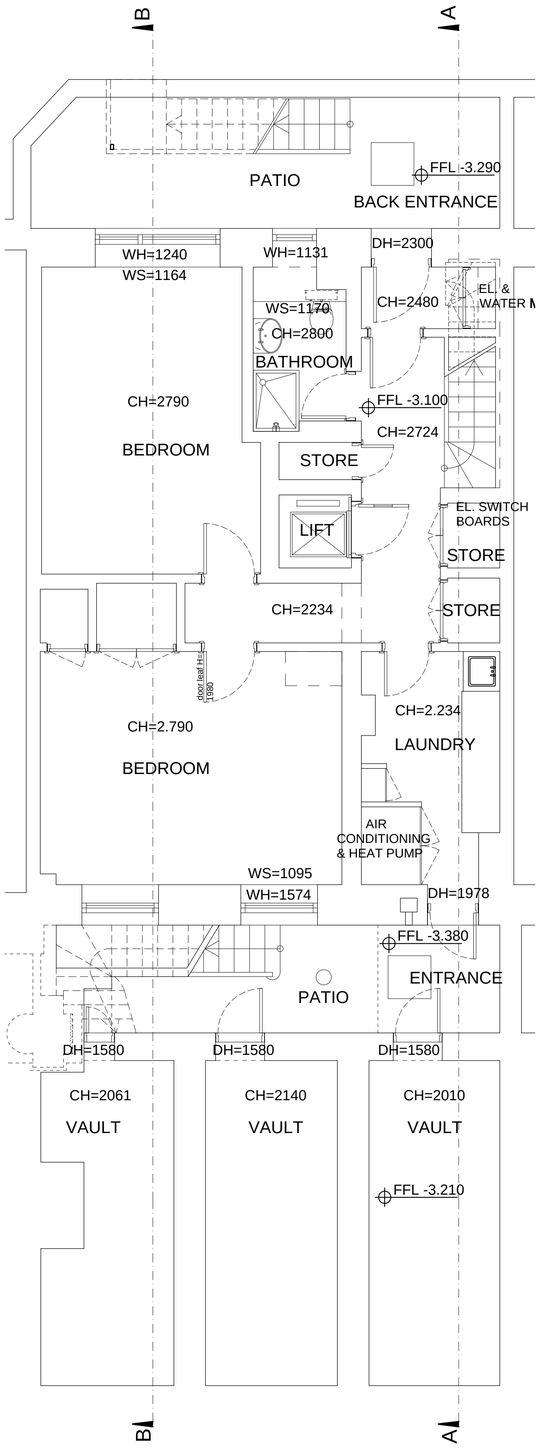


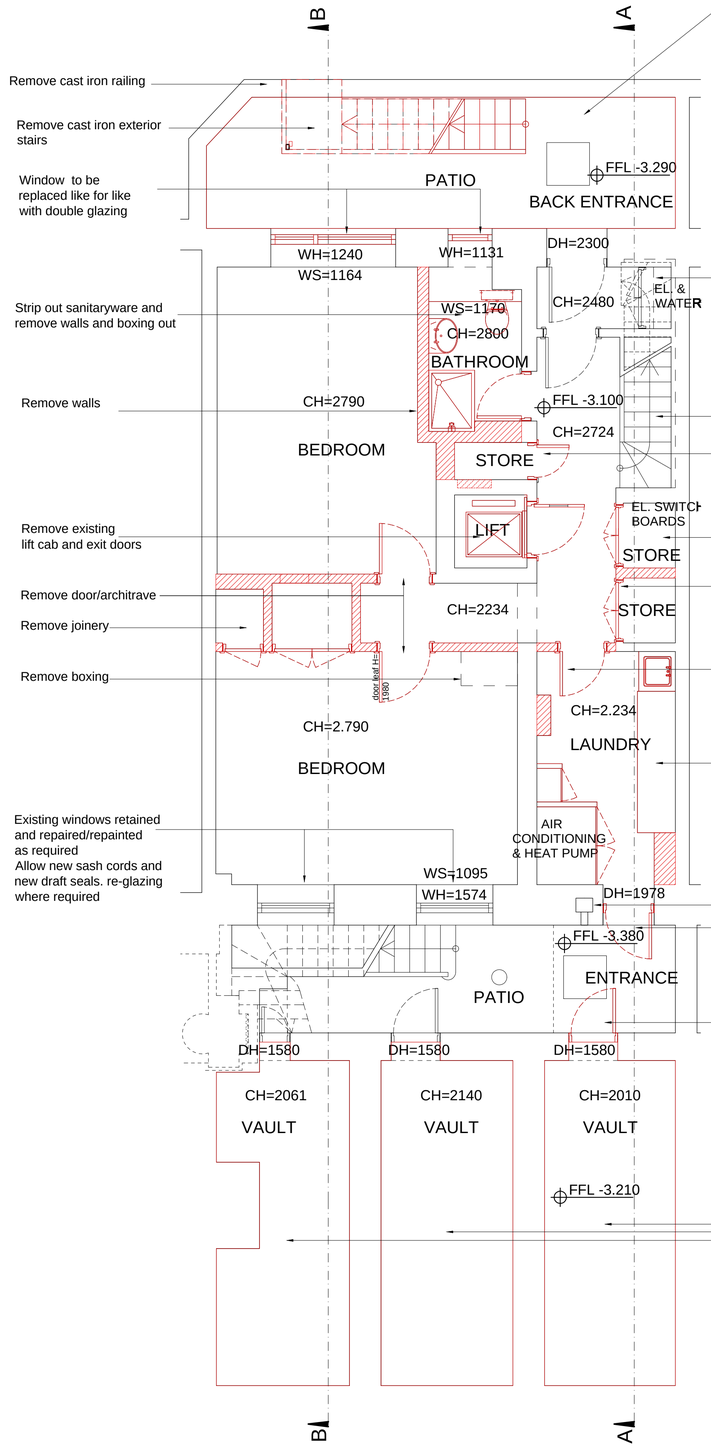


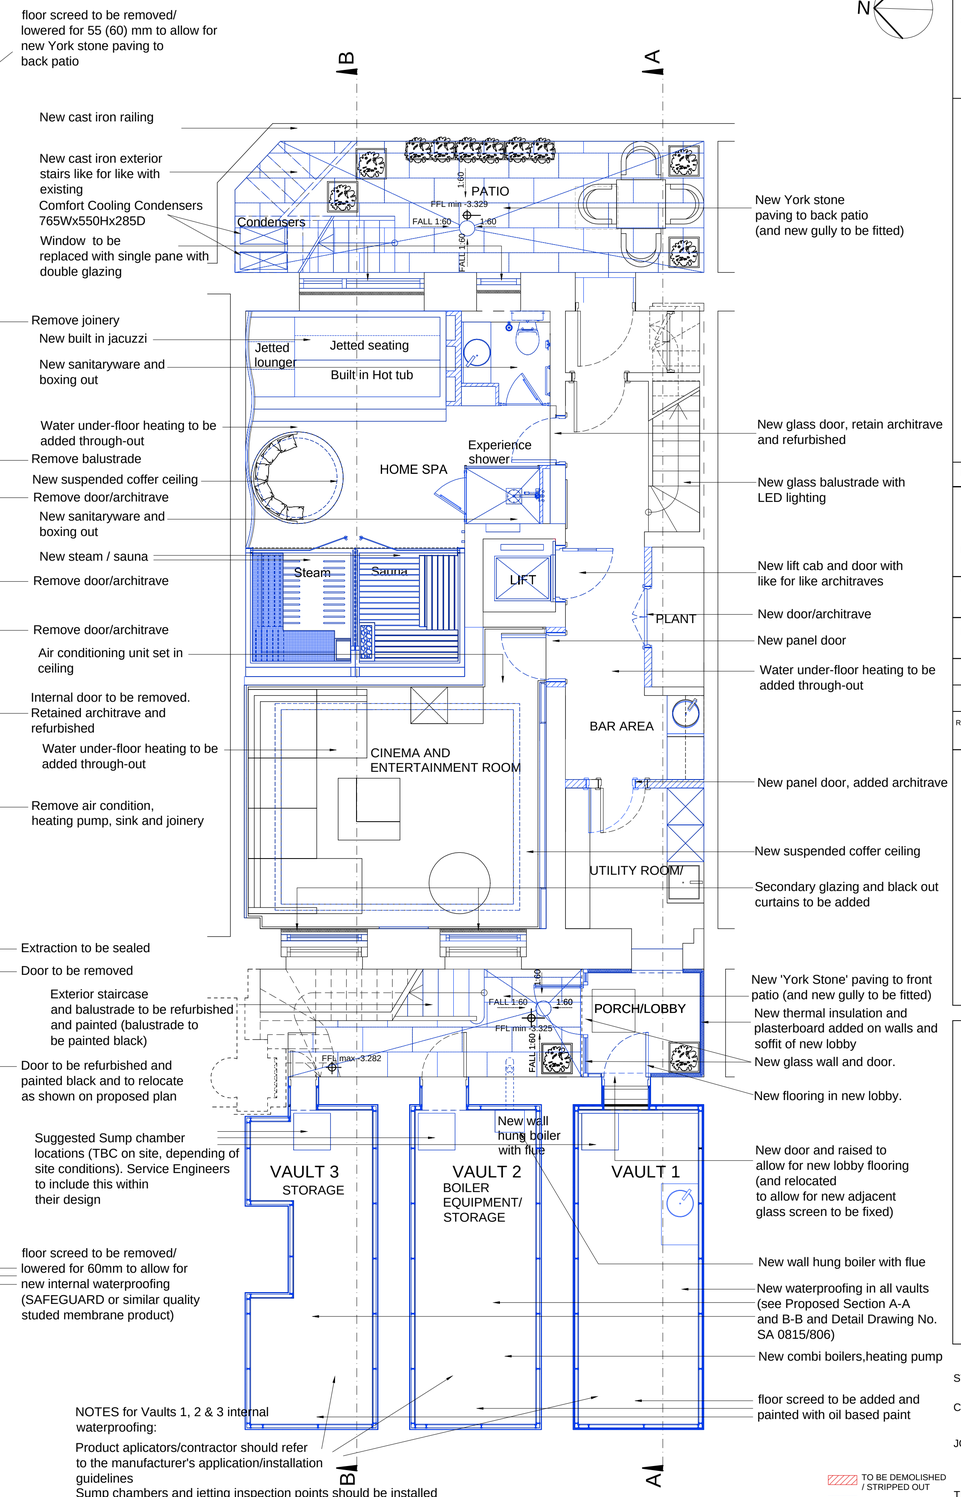


**EXISTING**

**DEMOLITION & STRIPPING OUT**

**PROPOSED**

N

## NOTES

CONTRACTORS MUST VERIFY ALL DIMENSIONS ON SITE BEFORE COMMENCING ANY WORK OR SHOP DRAWINGS. FIGURED DIMENSIONS ARE TO BE USED IN PREFERENCE TO SCALED DIMENSIONS. IF THIS DRAWING EXCEEDS THE QUANTITIES TAKEN IN ANY WAY, THE ARCHITECTS ARE TO BE INFORMED BEFORE THE WORK IS INITIATED.

SEIFERT COPYRIGHT

| REV. | DESCRIPTION | DATE | INIT. |
|---|---|---|---|
| E | Removed walls to utility room | 08.03.16 | EB |
| D | NEW DESIGN FOR WC IN SPA<br>STEPS ADDED TO LOBBY & VAULT<br>NEW LEVELS TO LOBBY<br>CHANGED DIMENSION TO UTILITY ROOM. SINGLE LIFT DOOR | 01.02.16 | EB |
| C | Spa door position, new stairs, and lobby area update | 17.06.15 | EB |
| B | Home Spa and Cinema room walls, inteior cladding updated; New Lobby door updated | 02.04.15 | JZ |
| A | GIAs SHOWN | 28.11.14 | JZ |
| - | FIRST ISSUE | 08.10.14 | JZ |

SIGMA SEIFERT ARCHITECTS

York House
1 Seagrave Road
London
SW6 1RP

T: 020 7935 6984
F: 020 7486 6507
www.sigma-architects.com

STATUS TENDER

CLIENT John Seifert

JOB 5 Chester Terrace
Regents Park, NW1 4ND

TITLE EXISTING, DEMOLITION & PROPOSED LOWER GROUND FLOOR PLAN

SCALE A1 @ 1:50
A3 @ 1:100

DATE 02/04/14

DRAWING No. SA 0815/201

REVISION No. E