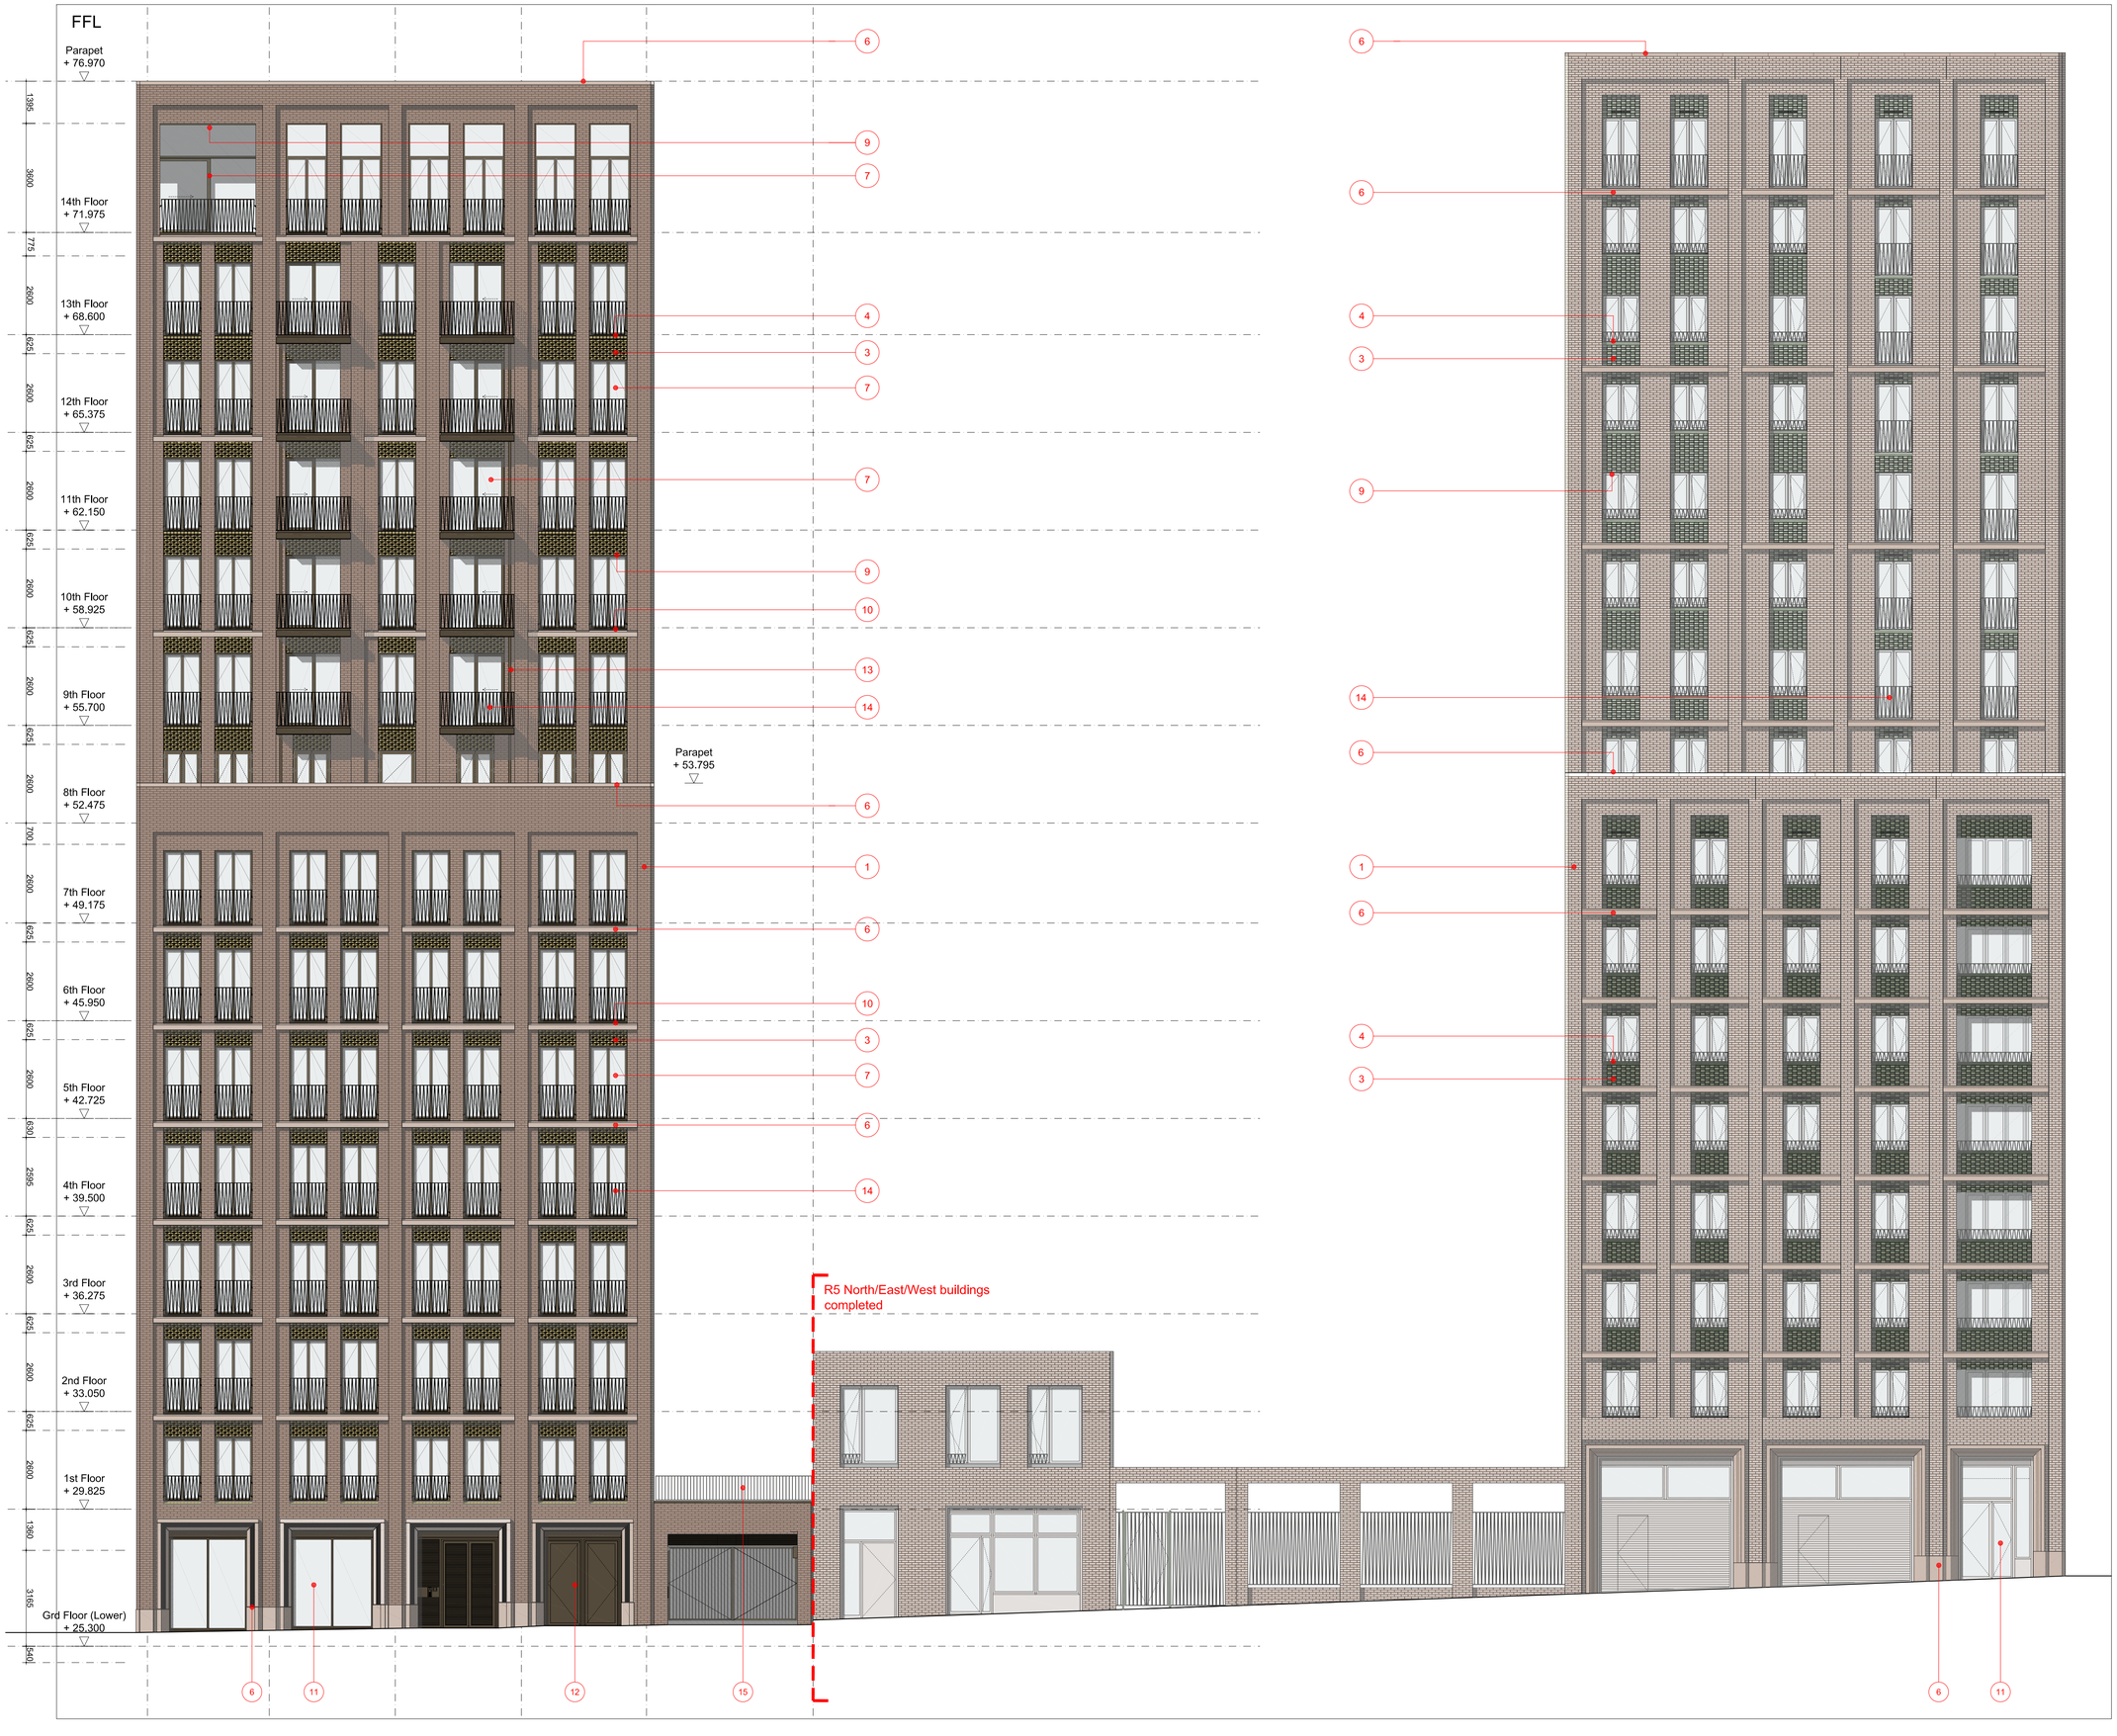

Do not scale from this drawing. Verify all dimensions on site. Drawing should be read in conjunction with information from all other design consultants and contractors. All drawings in digital format are for reference only, paper copies are available on request.

PLANNING
Condition 2A

© Maccreanor Lavington Ltd.

LEGEND

1. Brickwork "Selected Dark Facings" as per R5 North (dark facade).
2. Brickwork "Throckley Smooth Grey + Himley Ash Grey" as per sample panel provided.
3. St Joris sawtooth glazed bricks, as per R5 North. Caramel colour (BR-11) as per sample provided.
4. St Joris glazed sills and specials, as per R5 North. Caramel colour (BR-11) as per sample provided.
5. St Joris glazed sills and specials, as per R5 North. Colour as per R5 North, South facade air bricks.
6. Precast concrete elements as per R5 North. Colour as per sample provided.
7. Aluminium windows and doors systems by Schuco. Polyester powder coated finish, colour Anoline C34 -as per corner sample provided-.
8. Aluminium windows and doors systems by Schuco. Polyester powder coated finish, colour Anoline C33 -as per corner sample provided-.
9. Aluminium soffit to match window colour, as per the samples provided.
10. Aluminium flashing to match window colour, as per the samples provided.
11. Curtain walling systems -steel and aluminium- by Schuco. Polyester powder coated in RAL colour 8019, to match R5 North.
12. Sunray steel doors to the substation to meet Metropolitan requirements. Polyester powder coated in RAL colour 9019, to match R5 North.
13. External aluminium rainwater pipes as per R5 North. Polyester powder coated in RAL colour 8019.
14. Architectural metalwork (zig-zag balusters), as per R5 North. Polyester powder coated in RAL colour 8019.
15. Architectural metalwork (straight balusters), as per R5 North. Polyester powder coated in RAL colour 8019.
16. Concealed shop-fitted folding arm awning. Fascia panel to match curtain walling. Fabric as per sample provided.

Rev	Details	Drwn	Date

R5 SOUTH KINGS CROSS CENTRAL

Client:	Argent		
Title:	R5 South - R5 North East Elevation / Beaconsfield Street		
Scale:	1:100 @ A1 / 1:200 @ A3		
Date:	14-04-2016	Drawn:	MGJ

KXC-KR6-001-MLA413-A-20-P302_C2A

MaccreanorLavington

3rd Floor
19-21 Nile Street
London N1 7LL

t +44(0)207 336 73 53
f +44(0)207 336 76 55
e uk@ml-architects.com

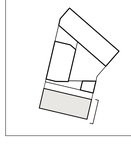

Original printed at A1