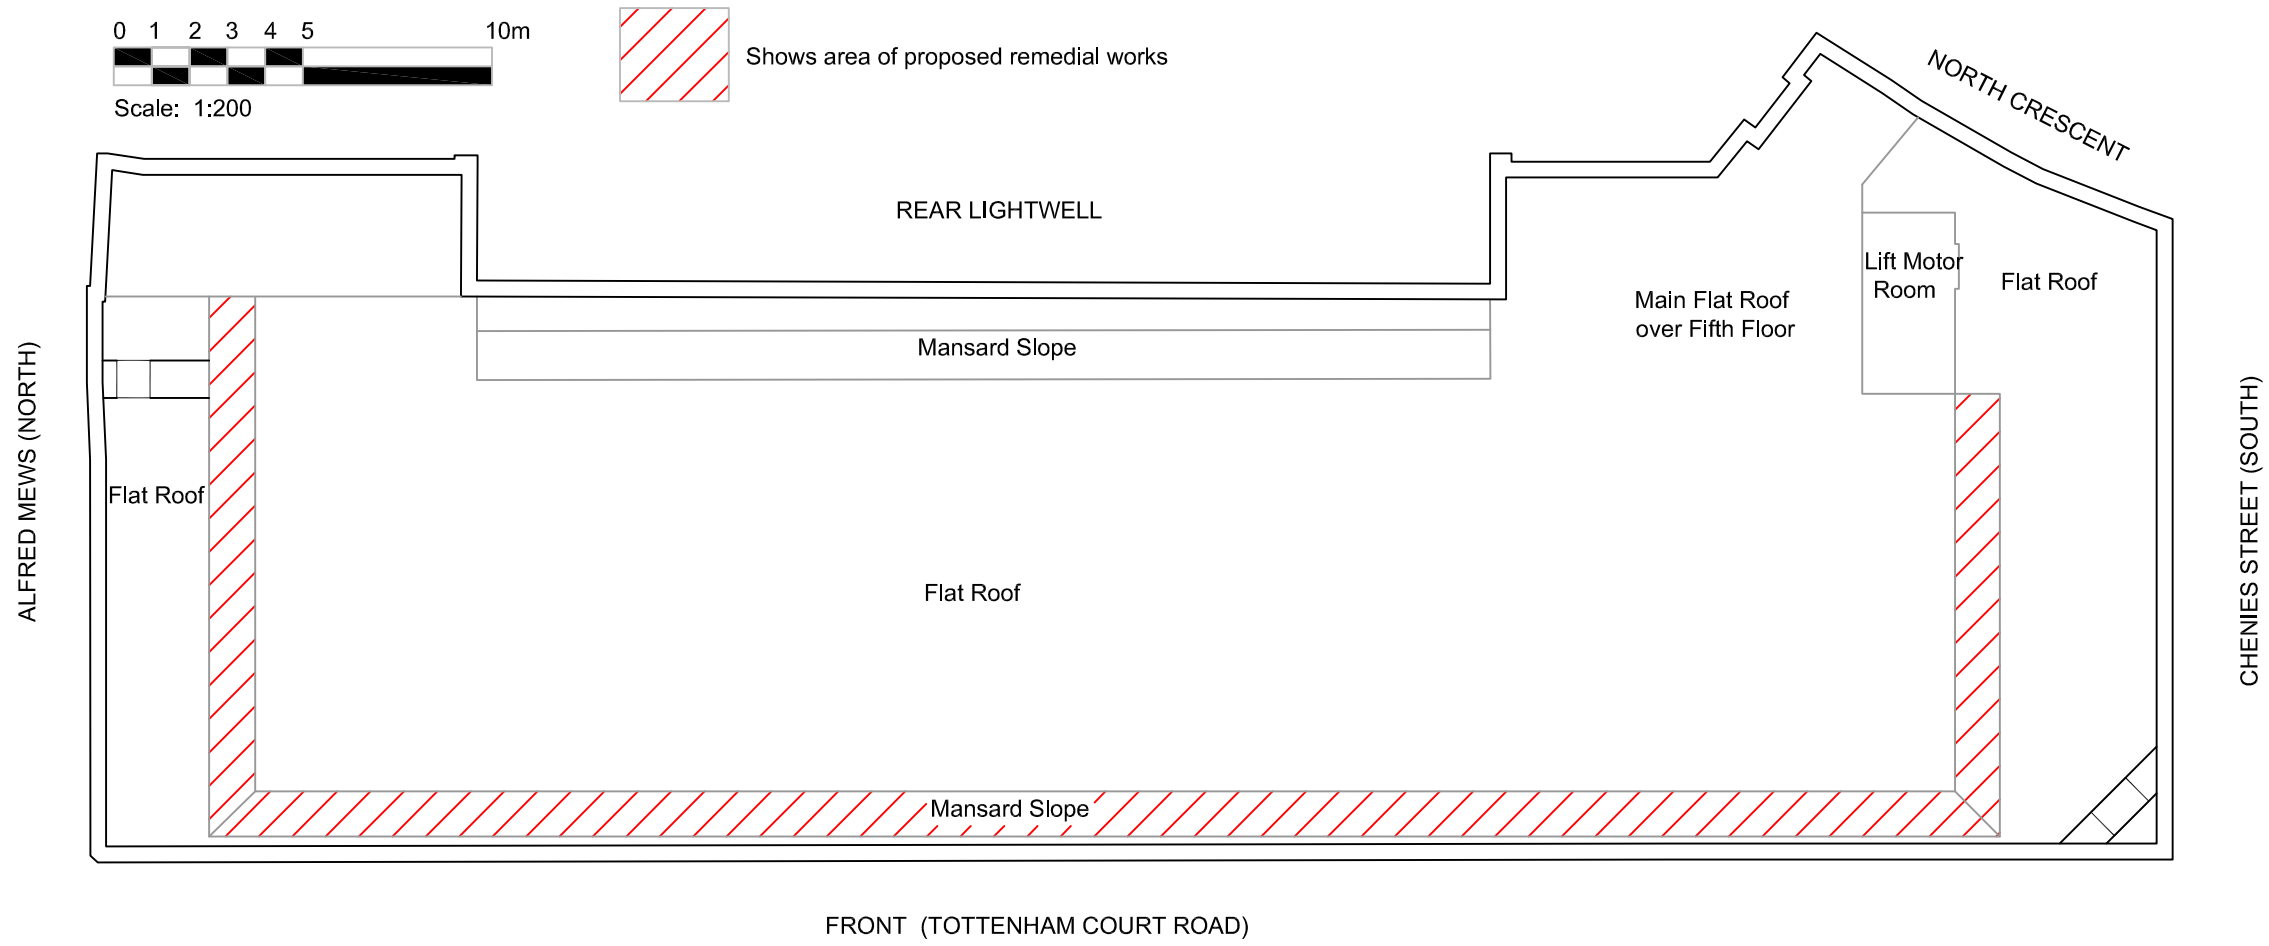

Note: Window locations to mansard not marked on drawing

Rev		Drawn	Date

CITY OF LONDON

P.G.Bennett, MA (Cantab) FRICS
City Surveyor

CITY SURVEYOR'S DEPARTMENT
Property Projects Group :
Plans & Research Section

Address :
Glen House
200-208 Tottenham Court Road
London

Title :
Roof Plan - Proposed

Print scale :	Drawn by :
See dwg	TM
Date : July 2016	Pro code
	UPRN

Drawing No :
CCE2017022L - Roof Proposed

Revision

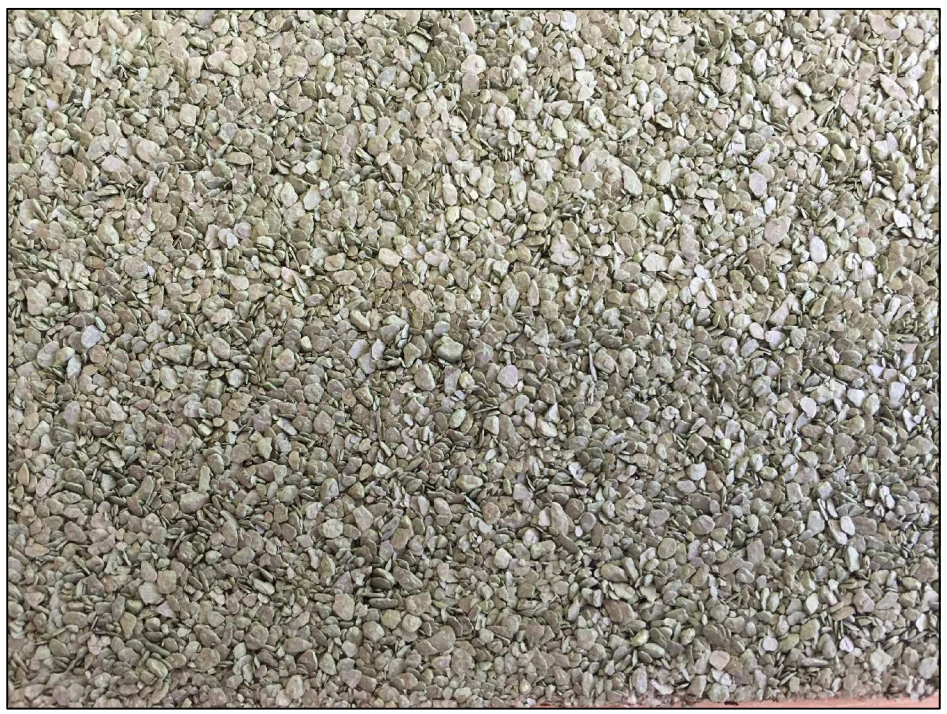

Proposed overlay bitumen felt material and manufacturer's description