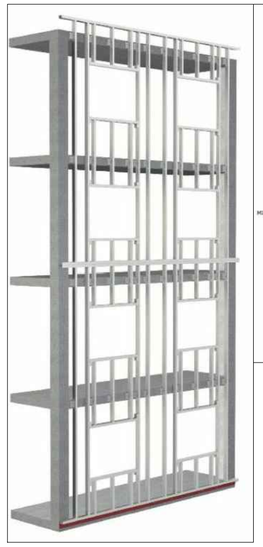

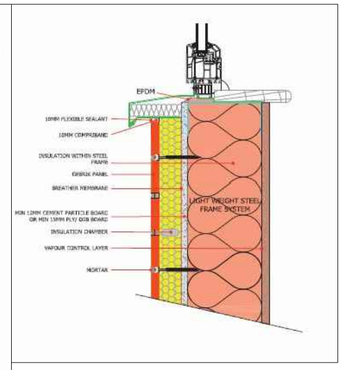

Typical Cladding Details to top box

Scale 1:NTS

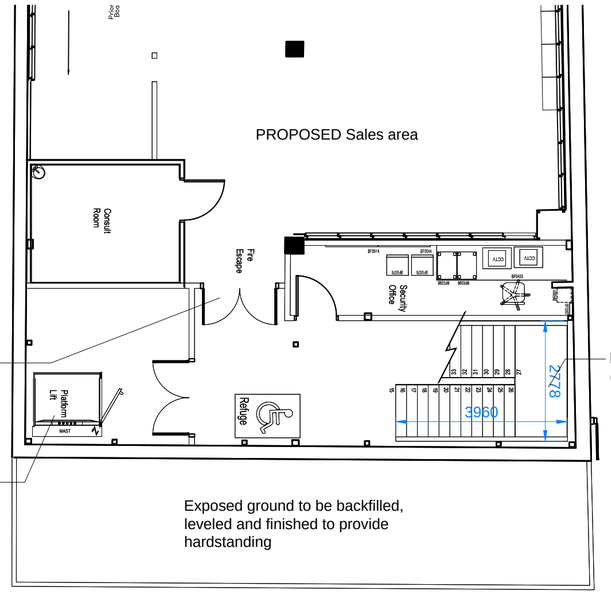

Proposed Ground Floor Layout

Scale 1:100

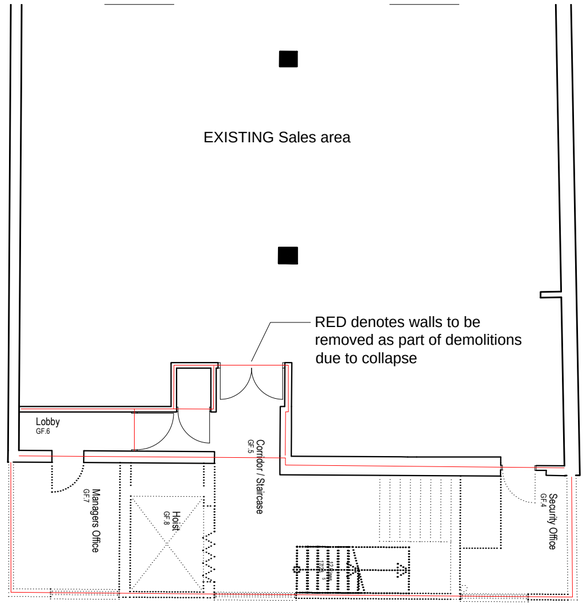

Existing Ground Floor Layout

Scale 1:100

NOTES
Do not scale this drawing

Rev E	Construction techniques updated to structural engineers details Windows removed from rear elevation. Cladding panels to roof access steels
Date 28.01.16	
Rev D	Ground works to rear shown, with minor note updates.
Date 28.01.16	
Rev C	General updated details
Date 18.01.16	
Rev B	Additional fire escape added to rear elevation
Date 09.06.15	
Rev A	External cladding revised to brick slip system finish
Date 22.05.15	

CONSTRUCTION

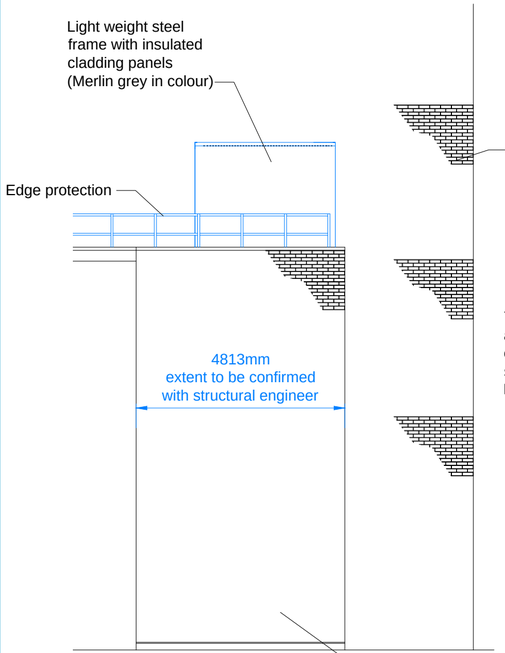

Proposed South East Elevation

Scale 1:100

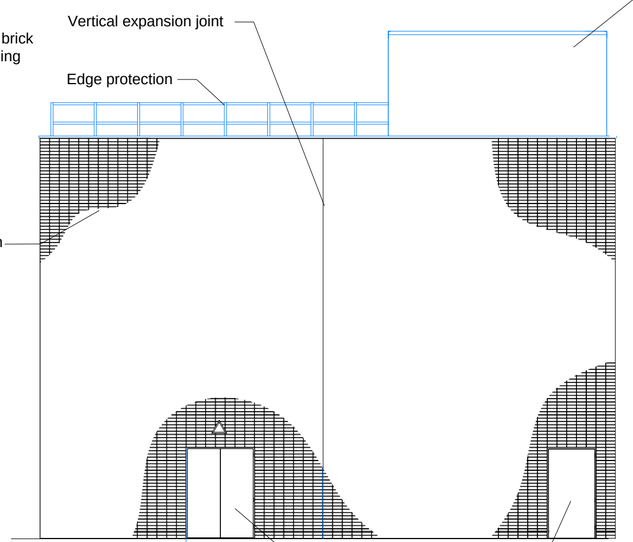

Proposed North East Elevation

Scale 1:100

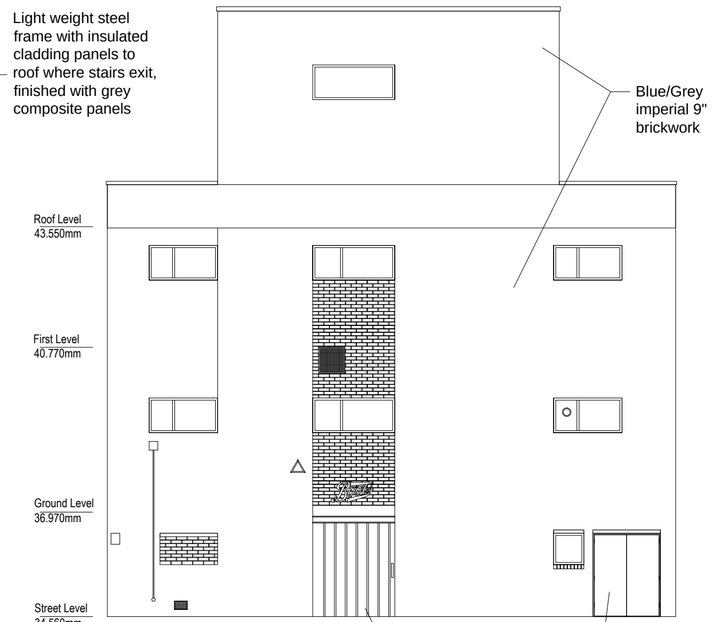

Existing North East Elevation

Scale 1:100

Ground Floor (Sales Area Level)

1 : 100 0 1 2 3 4 5 10 20mts

Boots

NOTTINGHAM
NG90 1BS

0115 950 6111

County CONTRACTORS

105/107 High Street
Worle
Weston-super-Mare
BS22 6HA
T. 01934 523 000

Contractor's Ref

Project Name
Store 777
Kilburn
London NW9 4HJ

Drawing Title
Existing and Proposed Rear Store Elevation

Dept. Design
Drawn A.Parish
Scale 1:100
Approved
Date 07.04.15

Drg No. 777 / C229590 / 125
Rev. E

Original sheet size A2

T:\St777 Kilburn\Working Drawings\St777 Kilburn CONSTRUCTION Working Drawings.dwg

User Print date: 8 July 2016