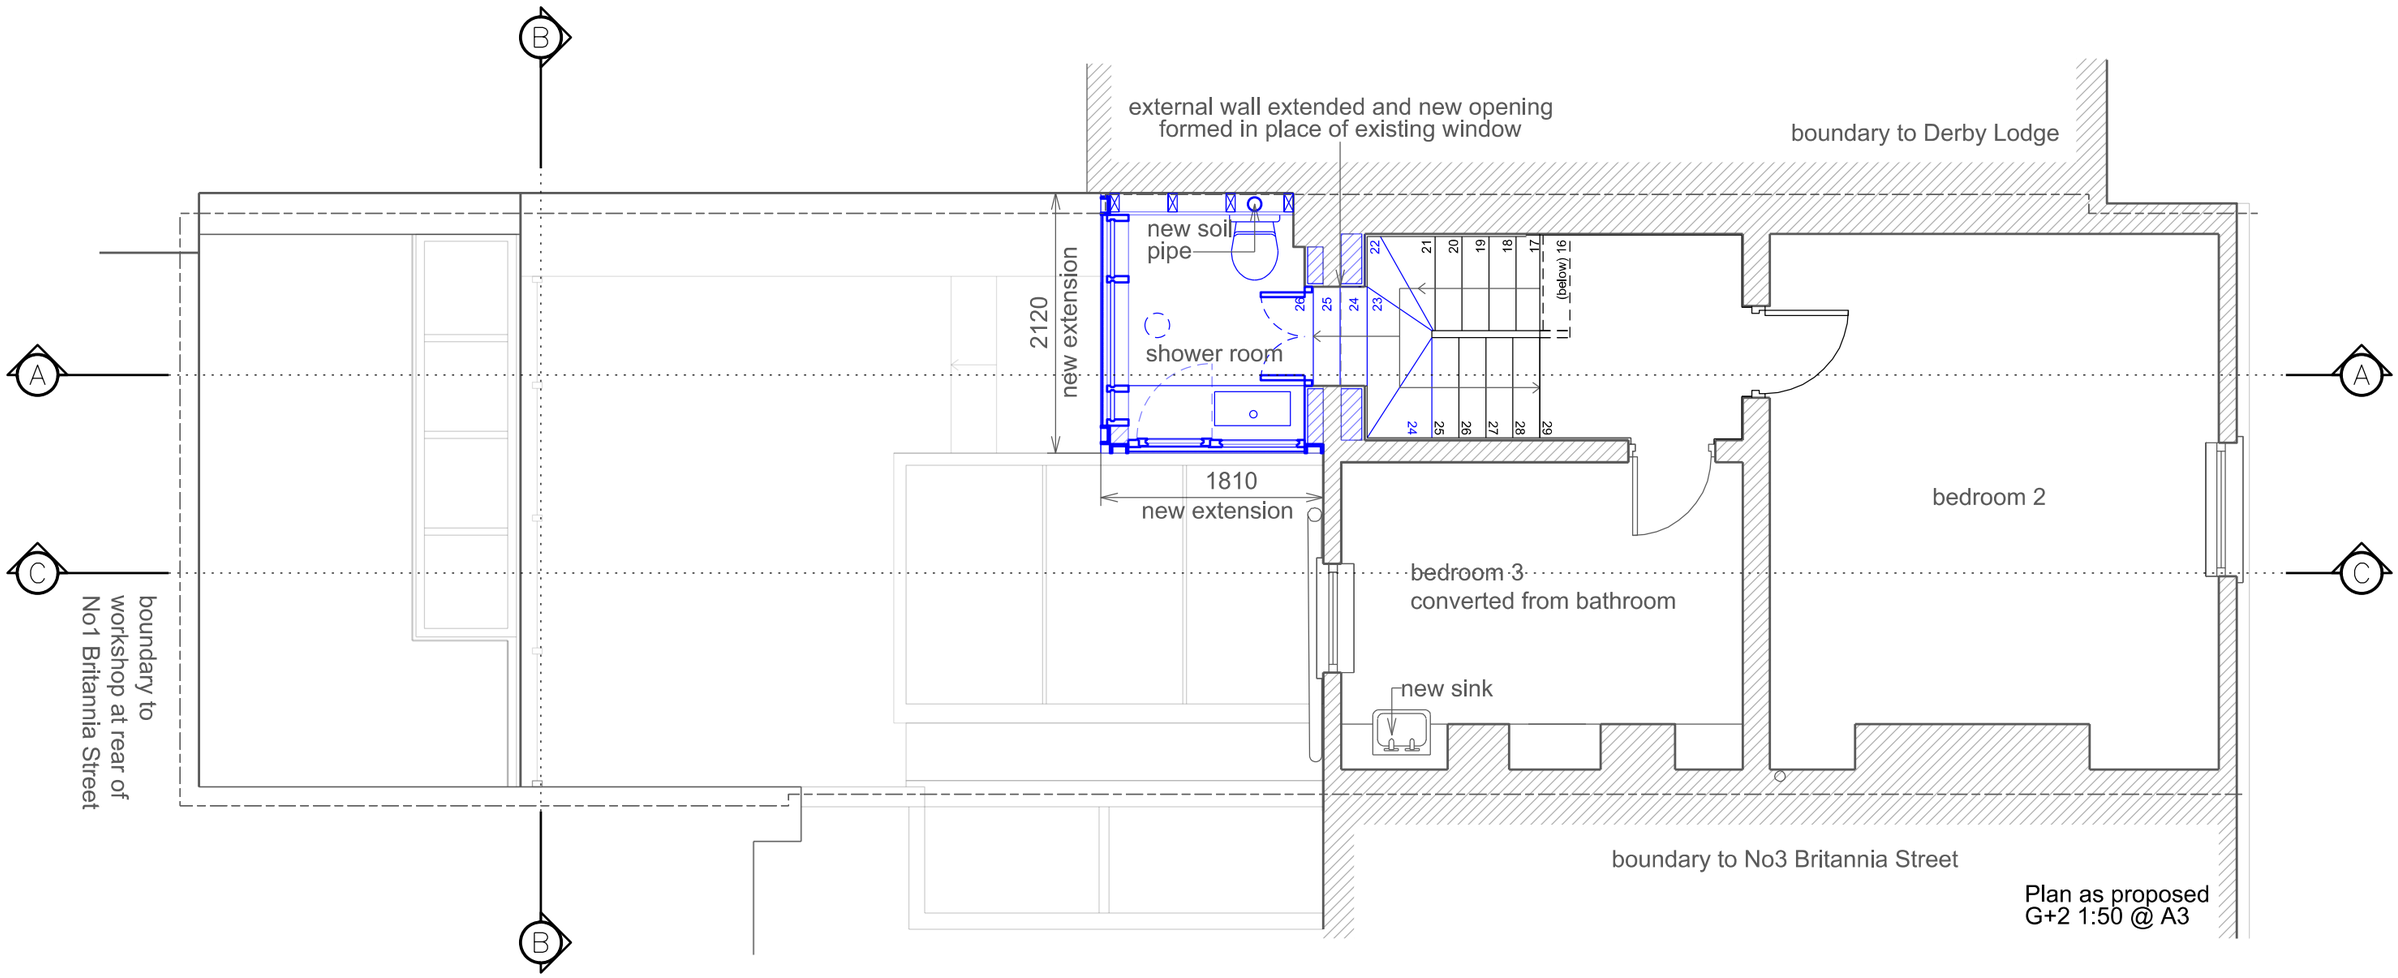


NOTE

DO NOT SCALE FROM THIS DRAWING

THE CONTRACTOR IS TO CHECK AND VERIFY ALL BUILDING AND SITE DIMENSIONS, LEVELS AND SEWER INVERT LEVELS AT CONNECTION POINTS BEFORE WORK STARTS

THIS DRAWING IS TO BE READ AND CHECKED IN CONJUNCTION WITH ENGINEERS AND OTHER SPECIALIST DRAWINGS

THE DRAWING AND THE WORKS DEPICTED ARE THE COPYRIGHT OF THIS PRACTICE AND MAY NOT BE REPRODUCED EXCEPT BY WRITTEN PERMISSION

KEY:

: To be demolished

: Proposed

0 1 M 5 M

| Rev: | Date: | Description |
|---|---|---|
| | | |
| | | |
| | | |
| | | |
| | | |
| | | |
| | | |
| | | |
| | | |
| P2 | 30.09.16 | Householder planning application |
| P1 | 29.1.15 | Pre-planning application advice |

Job: (1501) 5 Britannia Street WC1X 9JT

Client: Stephen Daldry

Drawing:Proposed Second Floor Plan

Drawing no: 1501 L(1) 112 | Rev: P2 | Status: Planning

Scale: 1:50@A3 | Date: 30.9.2016

citizensdesignbureau
24 Brooklme House, Shepherds Lane, London, E9 6FR
t : 02030 959 732
e : katy@citizensdesignbureau.net