


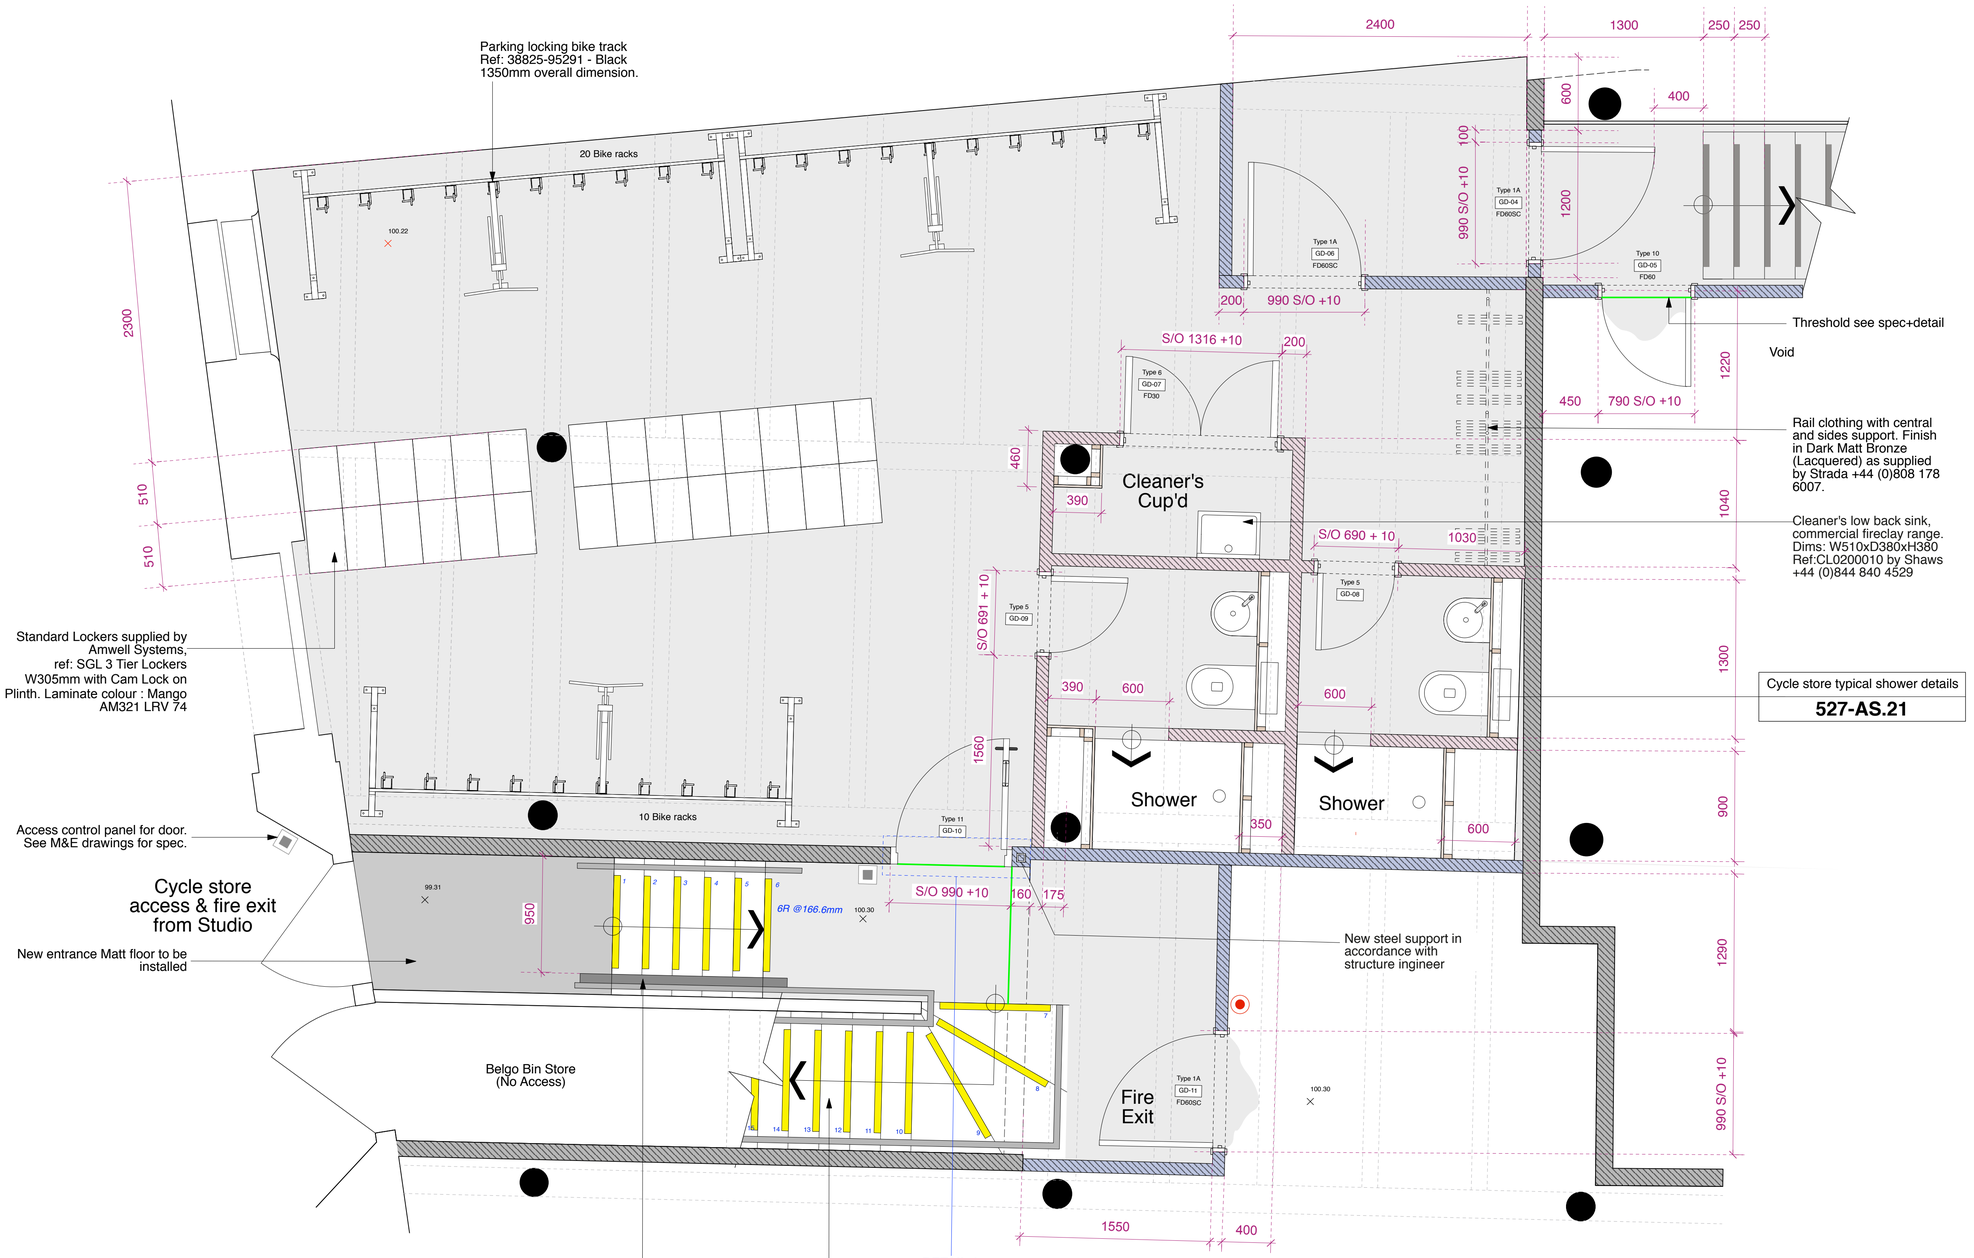


**DETAIL 1**
**1:1 @ A1**

Satin aluminium angle threshold Ref: A6.5 H6.5mm by C.A.T. Limited 01582561200.

Existing 140mm Block Work wall to be cut flush to suit FFL

PUUR PSR Resin by puur Floors Ltd 0207 084 6266

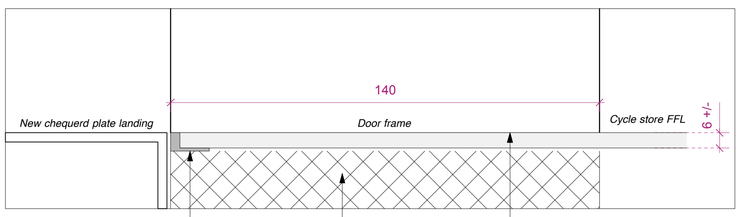ASF Flow Cycle Stair Ramp Galvenized. Channel U shaped dims: W114 x H57mm by External Works Index 01484 401414

Install new galvanised steel stair including supporting & handrails to both sides to suit new arrangement. Treads in chequer plate steel finish. GRP Stair Tread nosing antislip, dims: 70x55mm, colour: yellow. As supplied by Step on Safety. 01206 396446

## KEY:

140

**EXISTING BLOCKWORK WALL**
Unknown type and density

102

**PARTITION A - 60MIN**

1 layer of 15mm FireLine board fixed to either face of 70mm Gypframe 'C' studs @ 600mm c/s
50mm Isowool APR 1200 in the cavity
Finish to aymes jointing system

3600mm maximum partition height
60 minute fire resistance
44RwdB sound resistance
British Gypsum system **ref:A206141**

97

**PARTITION B - 30MIN**

1 layer of 12.5mm WallBoard board fixed to either face of 70mm Gypframe 'C' studs @ 600mm c/s
25mm Isowool APR 1200 in the cavity
Finish to aymes jointing system

3600mm maximum partition height
30 minute fire resistance
42RwdB sound resistance
British Gypsum system **ref:A206045**

Access control and video/audio entry phone system using fob keys and call buttons. See M&E drawings for spec.

Supply and install Manual break glass call point and connect to fire alarm system. See M&E drawings for spec.

**THRESHOLD**
Satin aluminium angle Ref: A6.5 H6.5mm, to be applied between new chequerd plate floor landing and existing block work wall. As supplied by C.A.T. Limited 01582561200.

**RESIN FLOORING**
PUUR PSR Resin. Very low emission fibre-reinforced cement screed designed to create polished concrete and seamless stone floorfinishes for interior floors.
Finish: From Matt to High Gloss (as required),
Thickness: 3-20mm (as required)
Colour: Grey. Preparatory work and application to be carried out by puur Floors Ltd
Supplier: puur Floors Limited 0207 084 6266

**CONTRACT BARRIER CARPET**
Supply and install heavy duty barrier carpet tiles Ref: 0810 Main Road, Front Line Range by Duraflor (Tel: 01592 630 030). Matt installed in acocrdance with supplier recommendation. Carpet depth: 7.2mm. Install formable floor trim to edge Ref: TTA9, Matt aluminium finish by CAT (Tel: 01582 561500)

**All finishes and surface materials to be applied and or laid in accordance with the manufacturer's specifications and appropreaite BS standards.**

# CYCLE STORE PLAN

N

0 1m 2m 3m 4m 5m

**TO BE READ IN CONJUNCTION WITH PROPOSED GF DRG: 527-AS.01**

**PLANNING**

| rev. | date | notes |
|---|---|---|
| | | |

This drawing is the copyright of **gpad london ltd.** Not to be reproduced, retained or disclosed to any unauthorised person either wholly or in part without written permission. Do not scale of this drawing. All indicated dimensions to be checked and verified on site by the contractor before commencement of any fabrication drawings or work whatsoever on site. Report any discrepancies to the Architect immediately. Drawings to be read in conjunction with relevant drawings and specification.

© gpad london ltd.

PROJECT: **SEVEN DIALS WAREHOUSE LONDON WC2**

CLIENT: **PEC NEALE LTD**

SCALE: **1:25 @ A1** | DATE: **Oct 16** | DWG BY: **LM** | REV.

CHCKD. | DWG NO.: **527-AS.20**

DRAWING TITLE: **CYCLE STORE PLAN**

gpad architecture & interior design
T: 020 7549 2133
F: 020 7549 2144
E: info@gpadlondonltd.com
W: www.gpadlondonltd.com
Unit 1
9a Dallington Street
Clerkenwell
London EC1V 0BQ