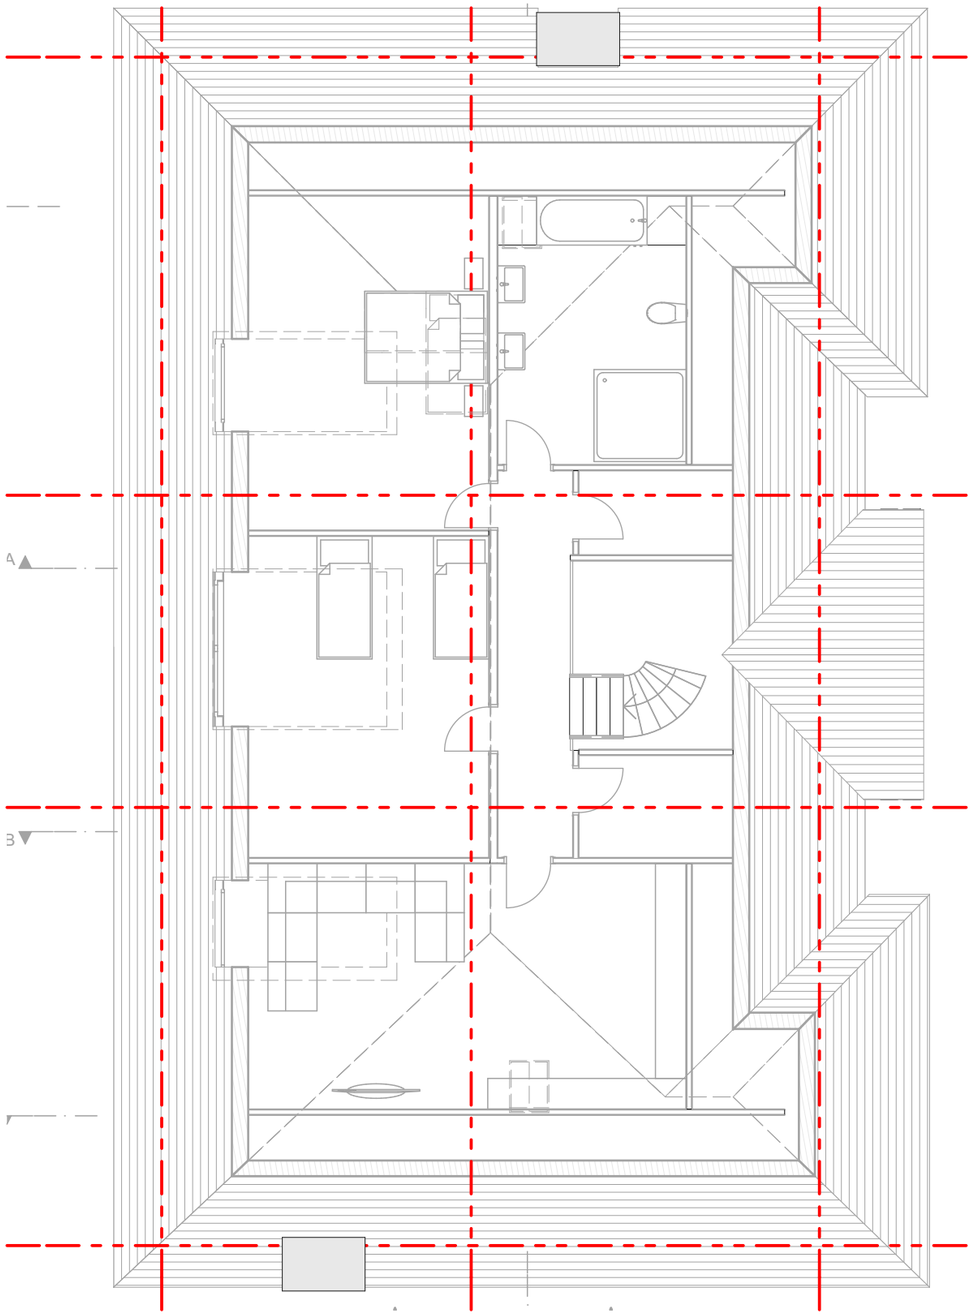

Second Floor Plan

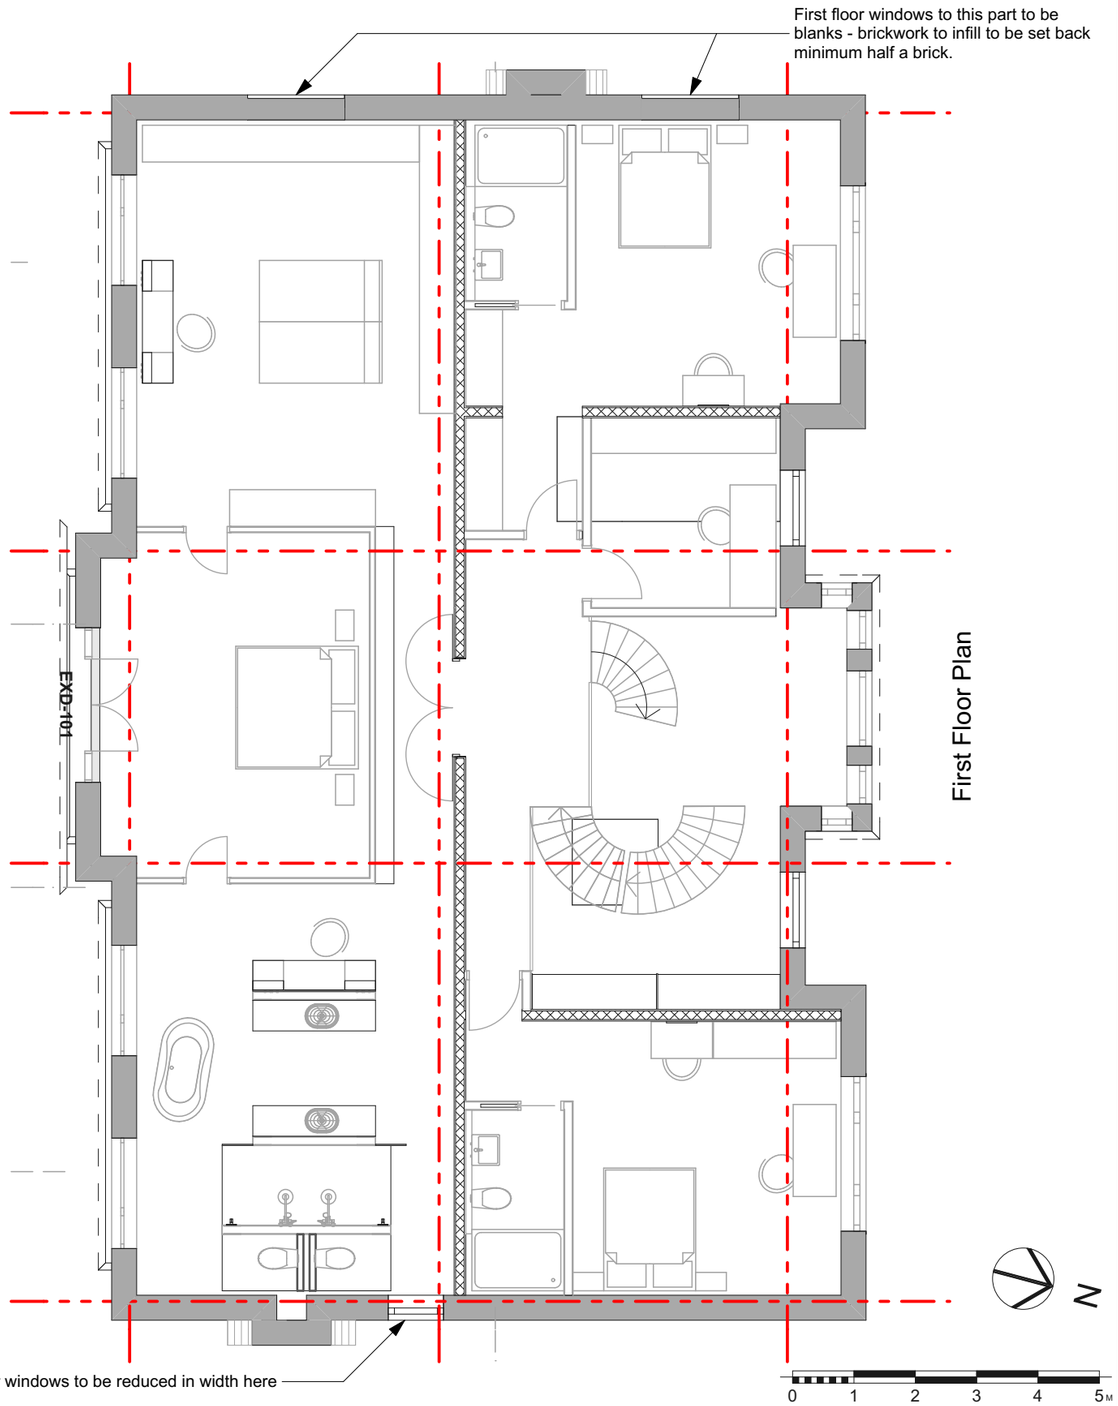

First Floor Plan

MW ARCHITECTS
Fourth & Fifth Floor - Magdalen House
136 - 148 Tooley Street
London
SE1 2TU
020 7407 6767

© Copyright 2016- All rights reserved
Matthew Wood Architects Ltd.

Job Title: 18-20 Lancaster Grove	Drawing Status: PLANNING	Created: 22.02.16	Drawing Name: First & Second Floor Plan	Revision Notes: REV H 31.01.17: Amendments to blank window description
Job Number: 1605	Drawing Scale: 1:100 at A3	Issue Date: 31.01.17	Layout ID: 5754/PL/07	Revision: H
Drawn by - Barry Chippendale	Do not scale from this drawing. If in doubt, ask.			