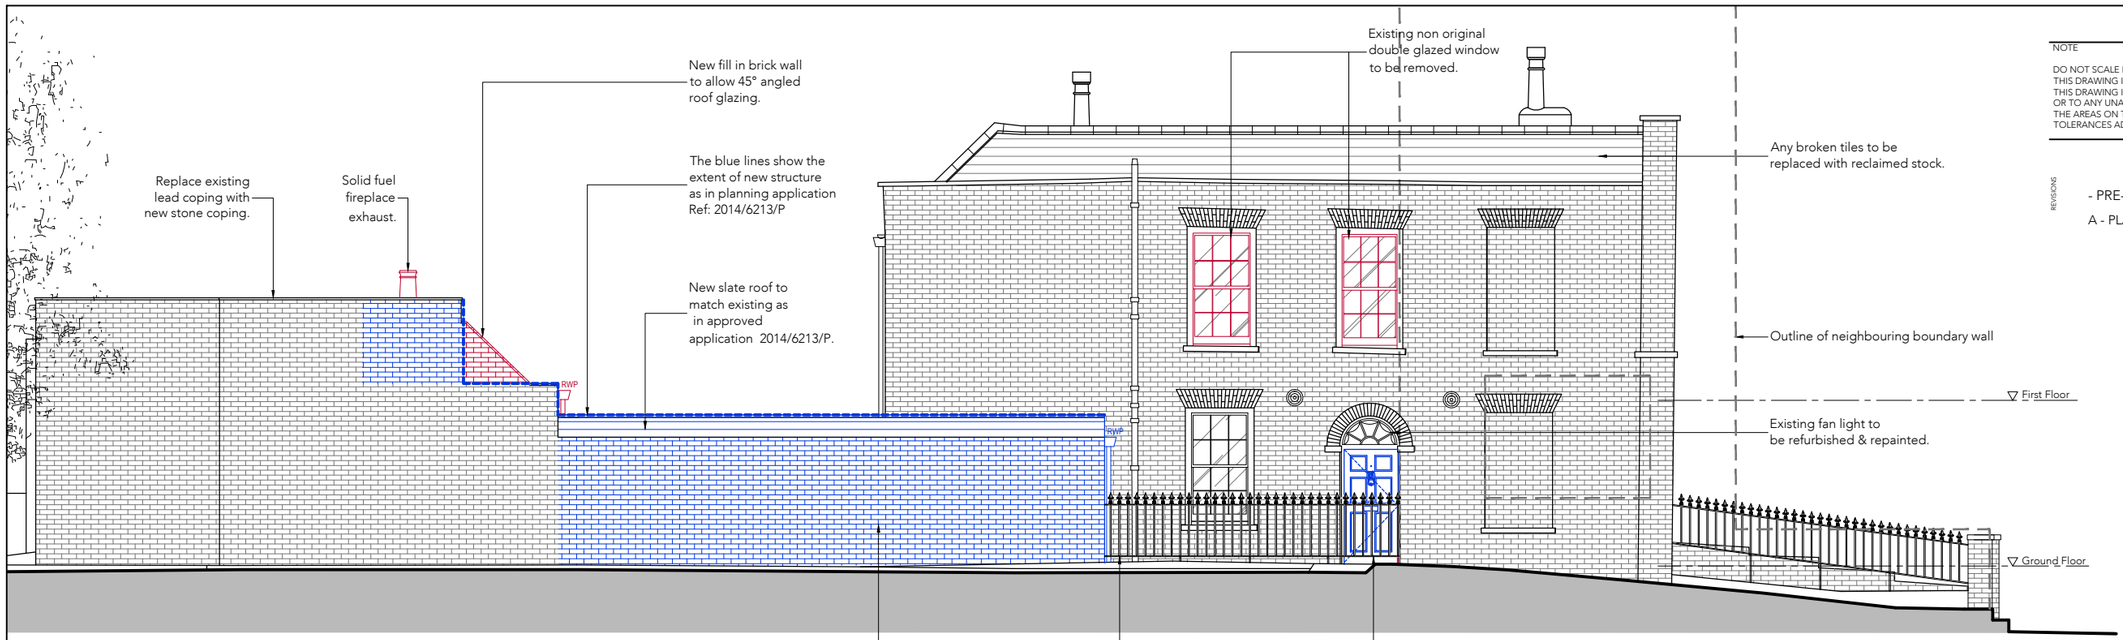

1 PROPOSED SOUTH-WEST ELEVATION
scale 1:100

LEGEND

	Changes as aproved in application 2014/6213/P
	Changes introduced in this application.

NOTE

DO NOT SCALE FROM THIS DRAWING, EXCEPT FOR TOWN PLANNING PURPOSES.
THIS DRAWING IS THE PROPERTY OF TG STUDIO AND COPYRIGHT IS RESERVED BY THEM.
THIS DRAWING IS ISSUED ON CONDITION THAT IT IS NOT REPRODUCED USED OR DISCLOSED BY OR TO ANY UNAUTHORIZED PERSON WITHOUT THE PRIOR CONSENT OF TG STUDIO.
THE AREAS ON THIS DRAWING HAVE BEEN CALCULATED FROM A CAD DRAWING AND HAVE NO TOLERANCES ADDED OR SUBTRACTED.

REVISIONS		DATE
-	PRE-PLANNING SUBMISSION	26.08.2016
A	PLANNING SUBMISSION	24.02.2017

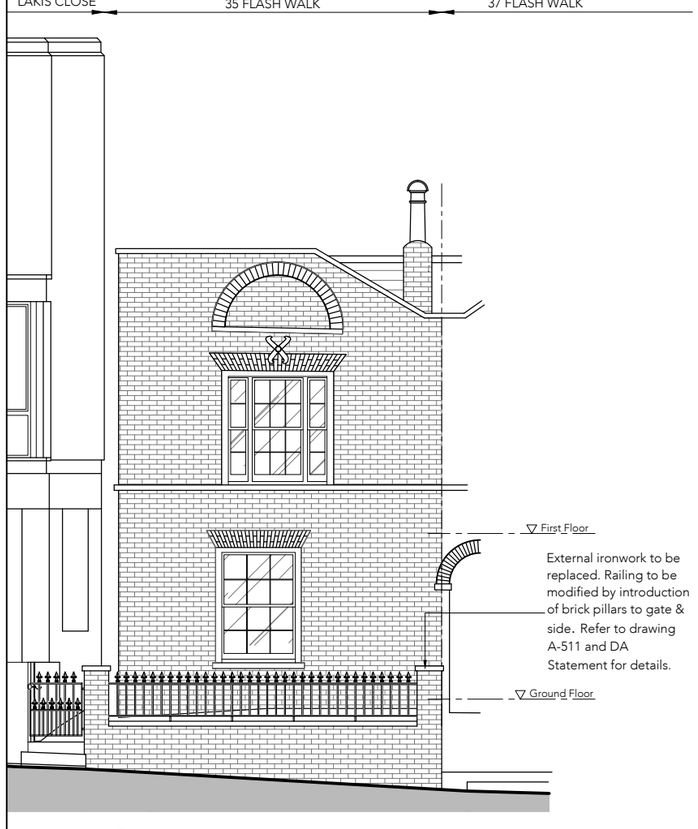

2 PROPOSED FRONT ELEVATION
scale 1:100

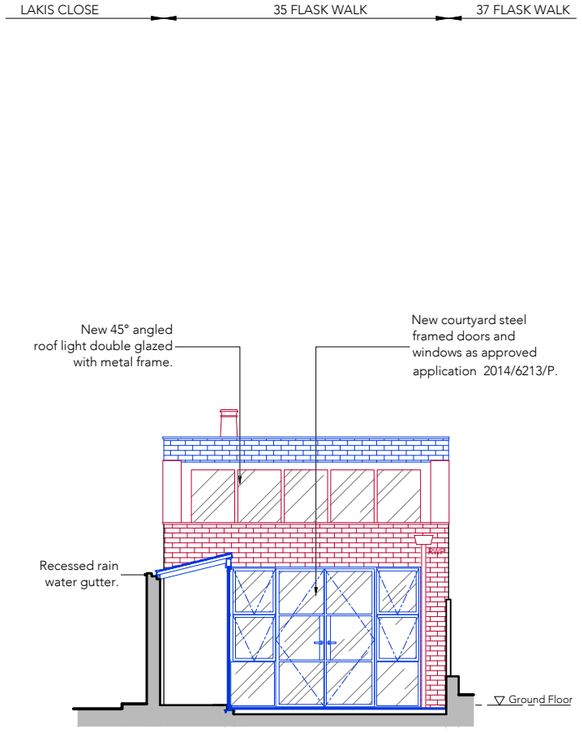

3 PROPOSED REAR ELEVATION / LIVING ROOM
scale 1:100

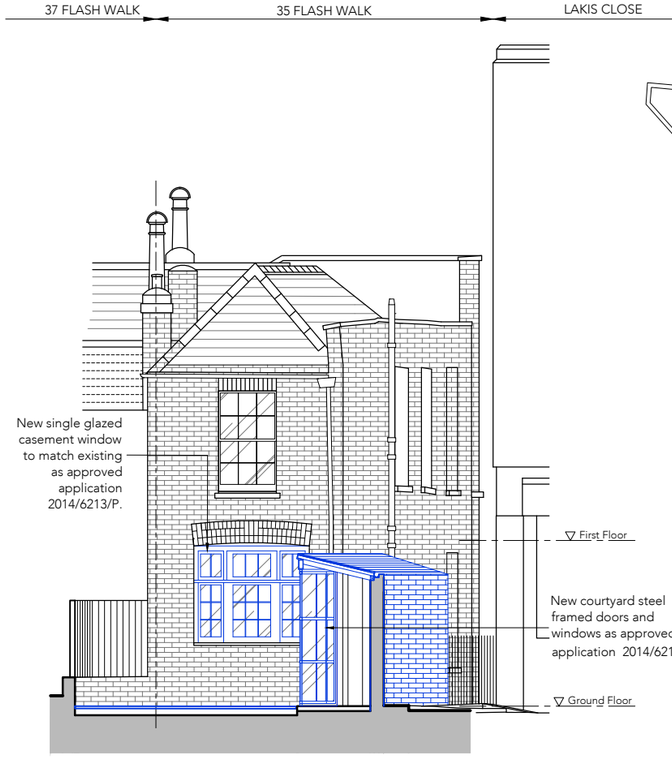

4 PROPOSED REAR ELEVATION
scale 1:100

0 2m 4m

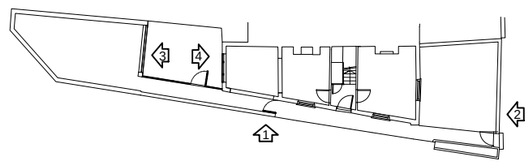

ELEVATION LOCATION PLAN

STUDIO
Architecture & Interior Design
10 RATHBONE PLACE,LONDON W1T 1HP T 020 7636 3838 F 020 7636 5659 WWW.TG-STUDIO.CO.UK

PROJECT: 35 - FLASK WALK
LONDON, NW3 1HH

DRAWING: PROPOSED SOUTH-WEST ELEVATION
PROPOSED FRONT ELEVATION
PROPOSED REAR ELEVATION / LIVING ROOM

DATE	24.02.2017	DRAWN BY	SC
CHECKED BY	TG		
STATUS	A	SCALE @ A3	1:100
JOB NO.	178	DWG NO.	A-340
REV	A		

File - S:\TG-Studio-projects\178 - 35 Flask Walk\CAD\CURRENT\Planning\178_Flask_PR ELEV