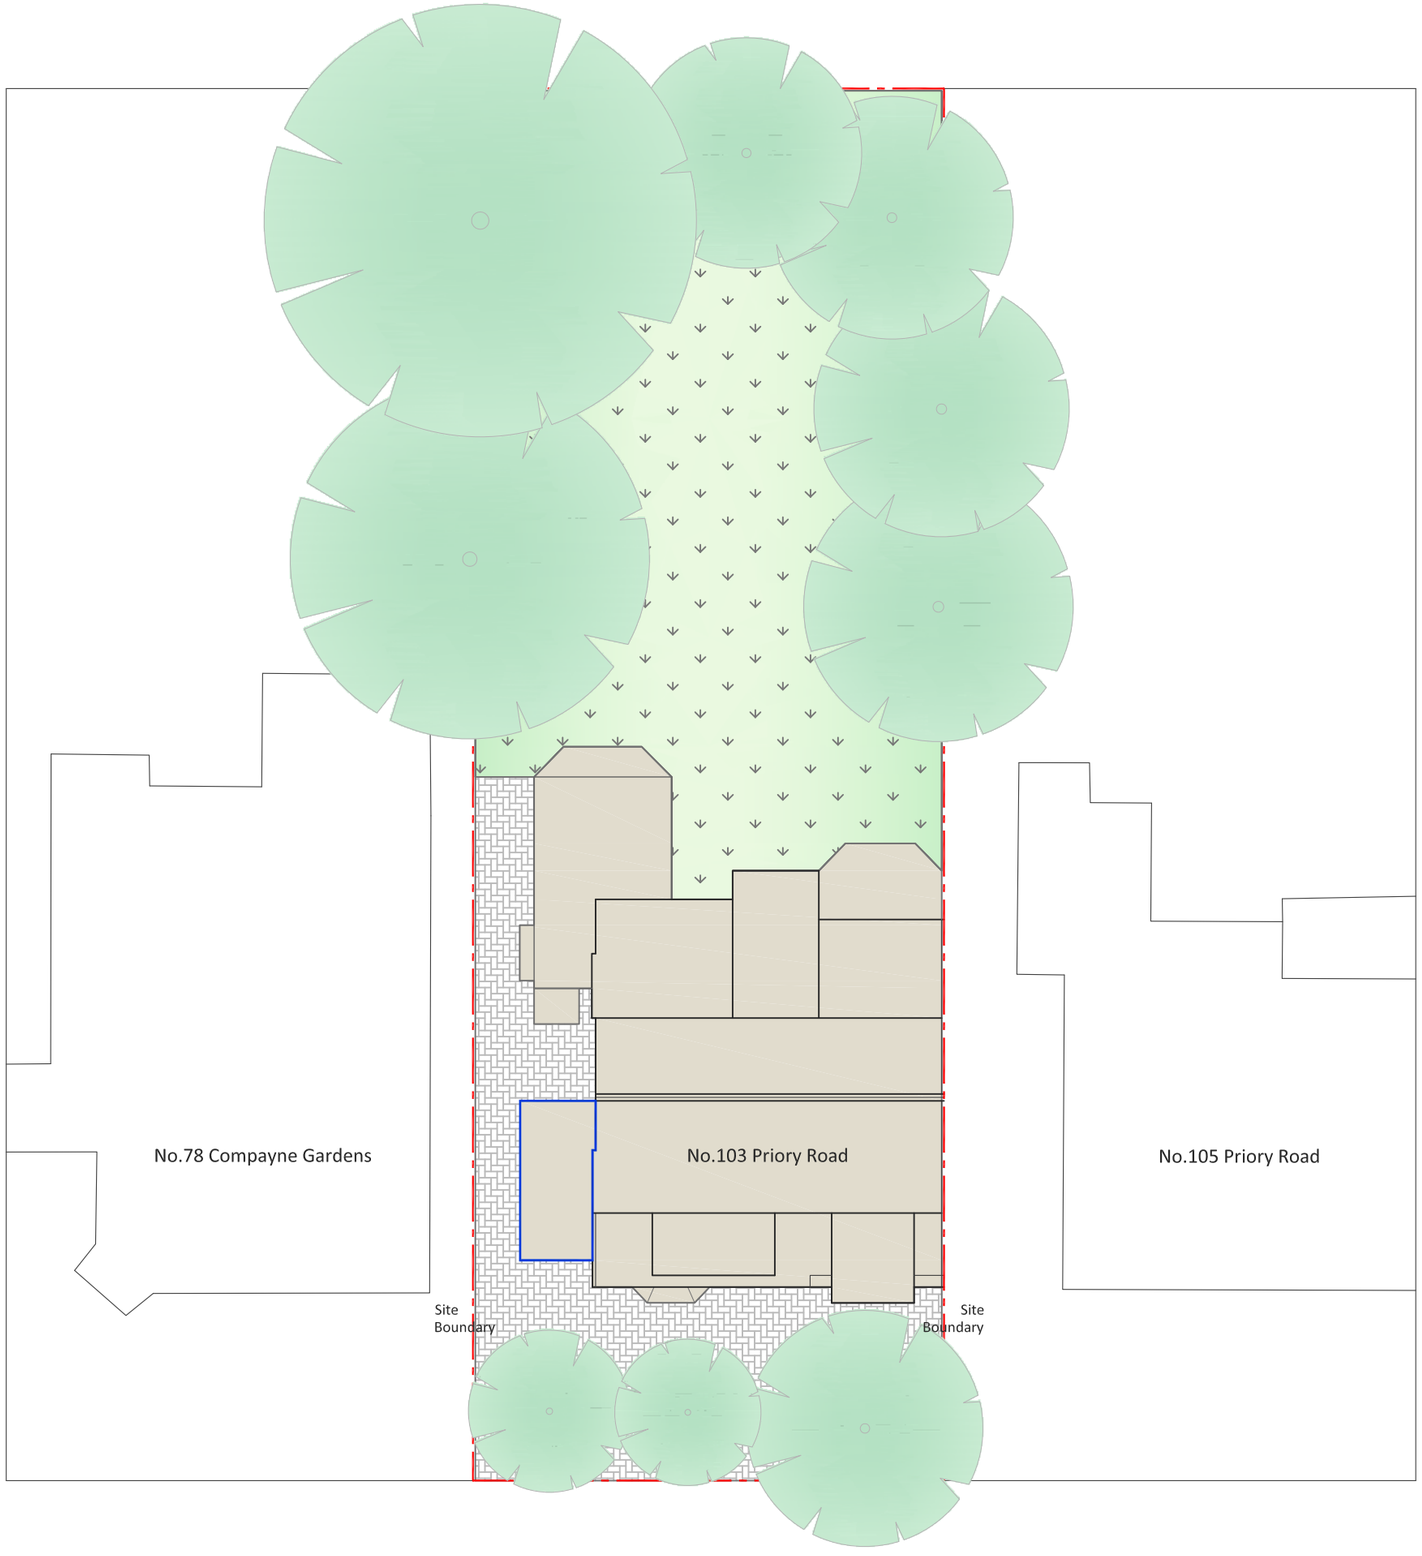

SITE PLAN AS EXISTING - 1:200@A3

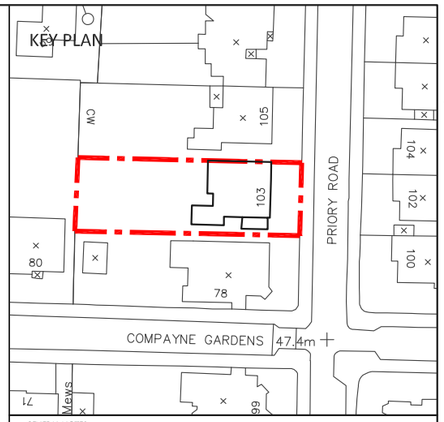

Copyright PMArchitects Ltd \ 2012

GENERAL NOTES

1. Do not scale this drawing for Construction purposes.
2. All dimensions in this dwg. are metric.
3. This drawing & all other drawings & schedules,specifications, details etc. relating to this project are copyright of PMArchitects LTD.
4. This drawing shall be read in strict conjunction with all other relevant architects' structural engineer's & services engineer's drawings, calculations, details & specifications.
5. The contractor shall check all dimensions & setting out information on this or other related drawings prior to placing work in hand, Any errors or discrepancies between documents shall be reported to the architect & seek clarification.
6. All proprietory products shall be used & fixed in strict accordance with manufacturers' printed recommendations, notes, specifications etc,
7. Only drawings stamped "ISSUED FOR CONSTRUCTION"shall be used on site.

N

©PMArchitects Ltd

Rev. No.	Date	Description	Chk.
-	-	-	-

Drawing Title
PROPOSED CONVERSION OF EXISTING GARAGE
SITE PLAN AS EXISTING

Client
MR E. YILDIZ

Job Title
103 PRIORY ROAD, WEST
HAMPSTEAD, LONDON NW6 3NN

Originator/Author
pma
Chartered Architects
P O BOX 1034 WEMBLEY
MIDDLESEX HA0 9GY

Status:	Drawn By:	Issue Date:
TOWN PLANNING	NK	06.03.2017
Scale:	Checked By:	Drawn Date:
1:200@A3	NP	09.12.2016

		Job Number:	Drwg No:	Rev:
PM	A	103PR	5901	-