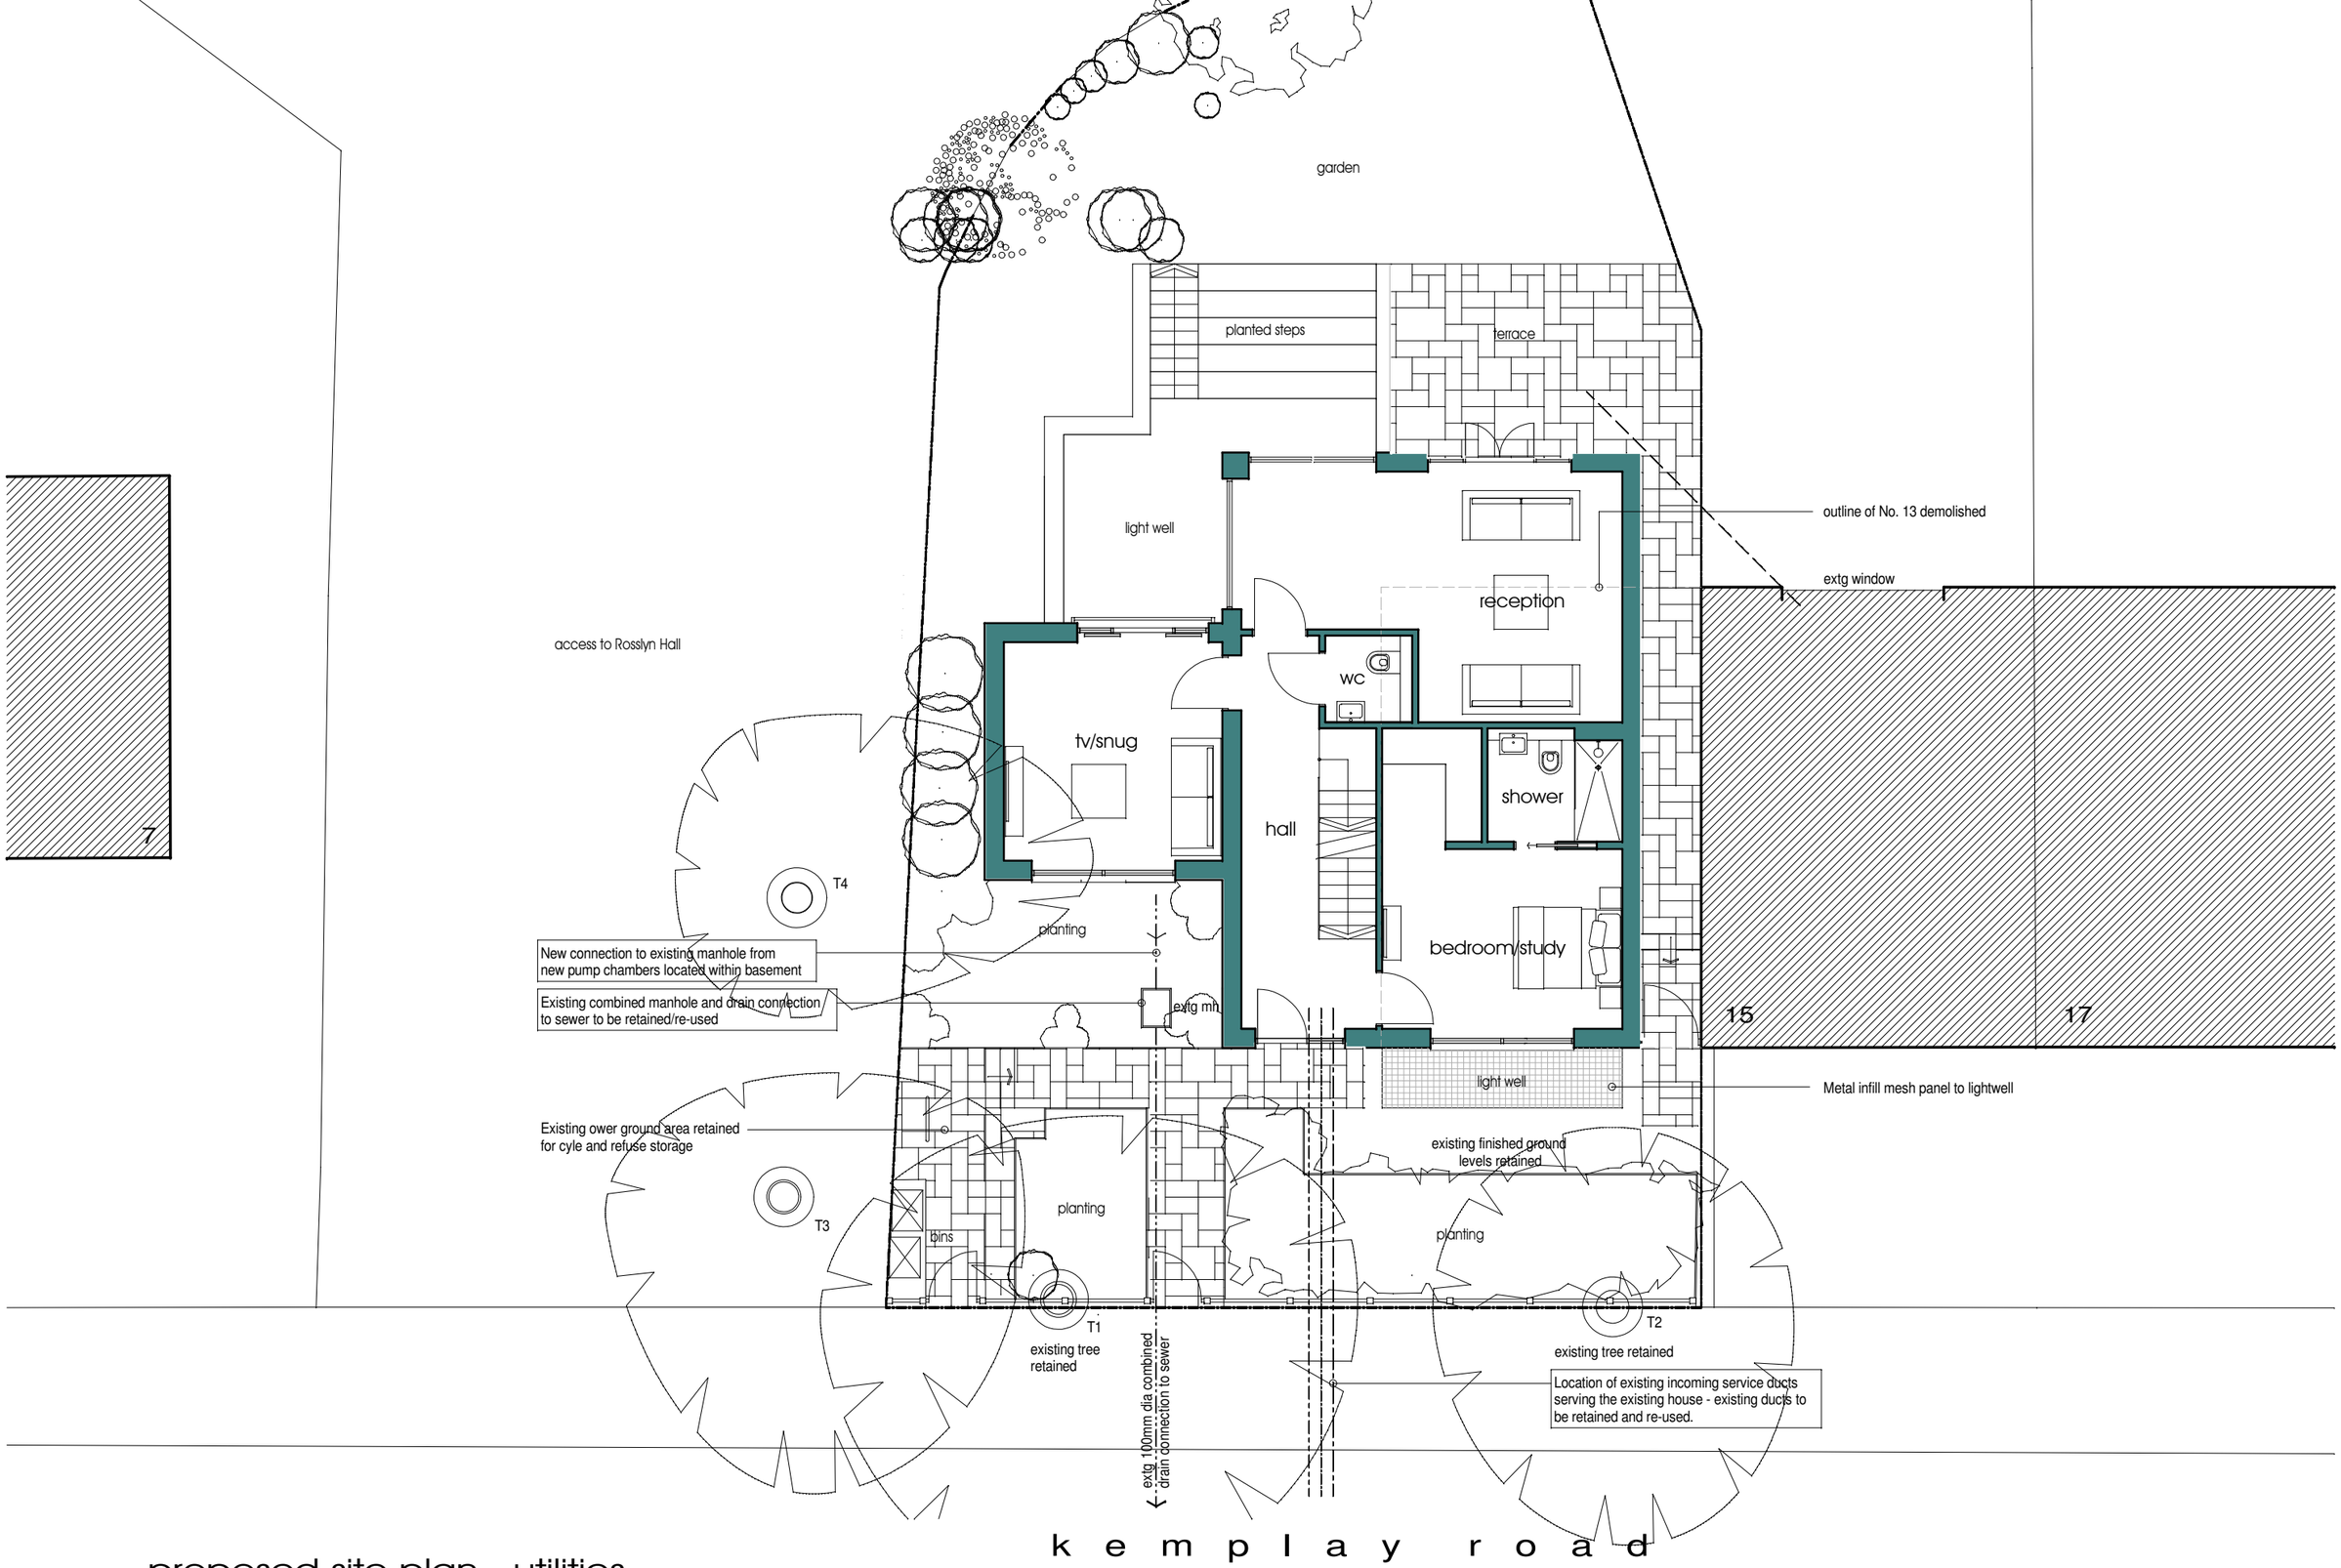

proposed site plan - utilities

REVISION: DATE: DESCRIPTION

DATE: FEB 2017 | DRAWN: GR | CHECKED: -

SCALE: 1:100 @ A3 (0 1m 5m)

Randallarchitecture
archerarchitects
working in partnership
Suite D4
Mindenhall Court
High Street
Stevenage Old Town
Herts SG1 3UN
T: 01707 330711
randallarchitecture@gmail.com

CLIENT: KEMPLAY ROAD LTD

DRG STATUS: PLANNING

PROJECT: PROPOSED REDEVELOPMENT OF 13 KEMPLAY ROAD LONDON NW3 1TA

DRAWING TITLE: PROPOSED SITE PLAN - UTILITIES

DRG No: 5085 | P | 300

REVISION: