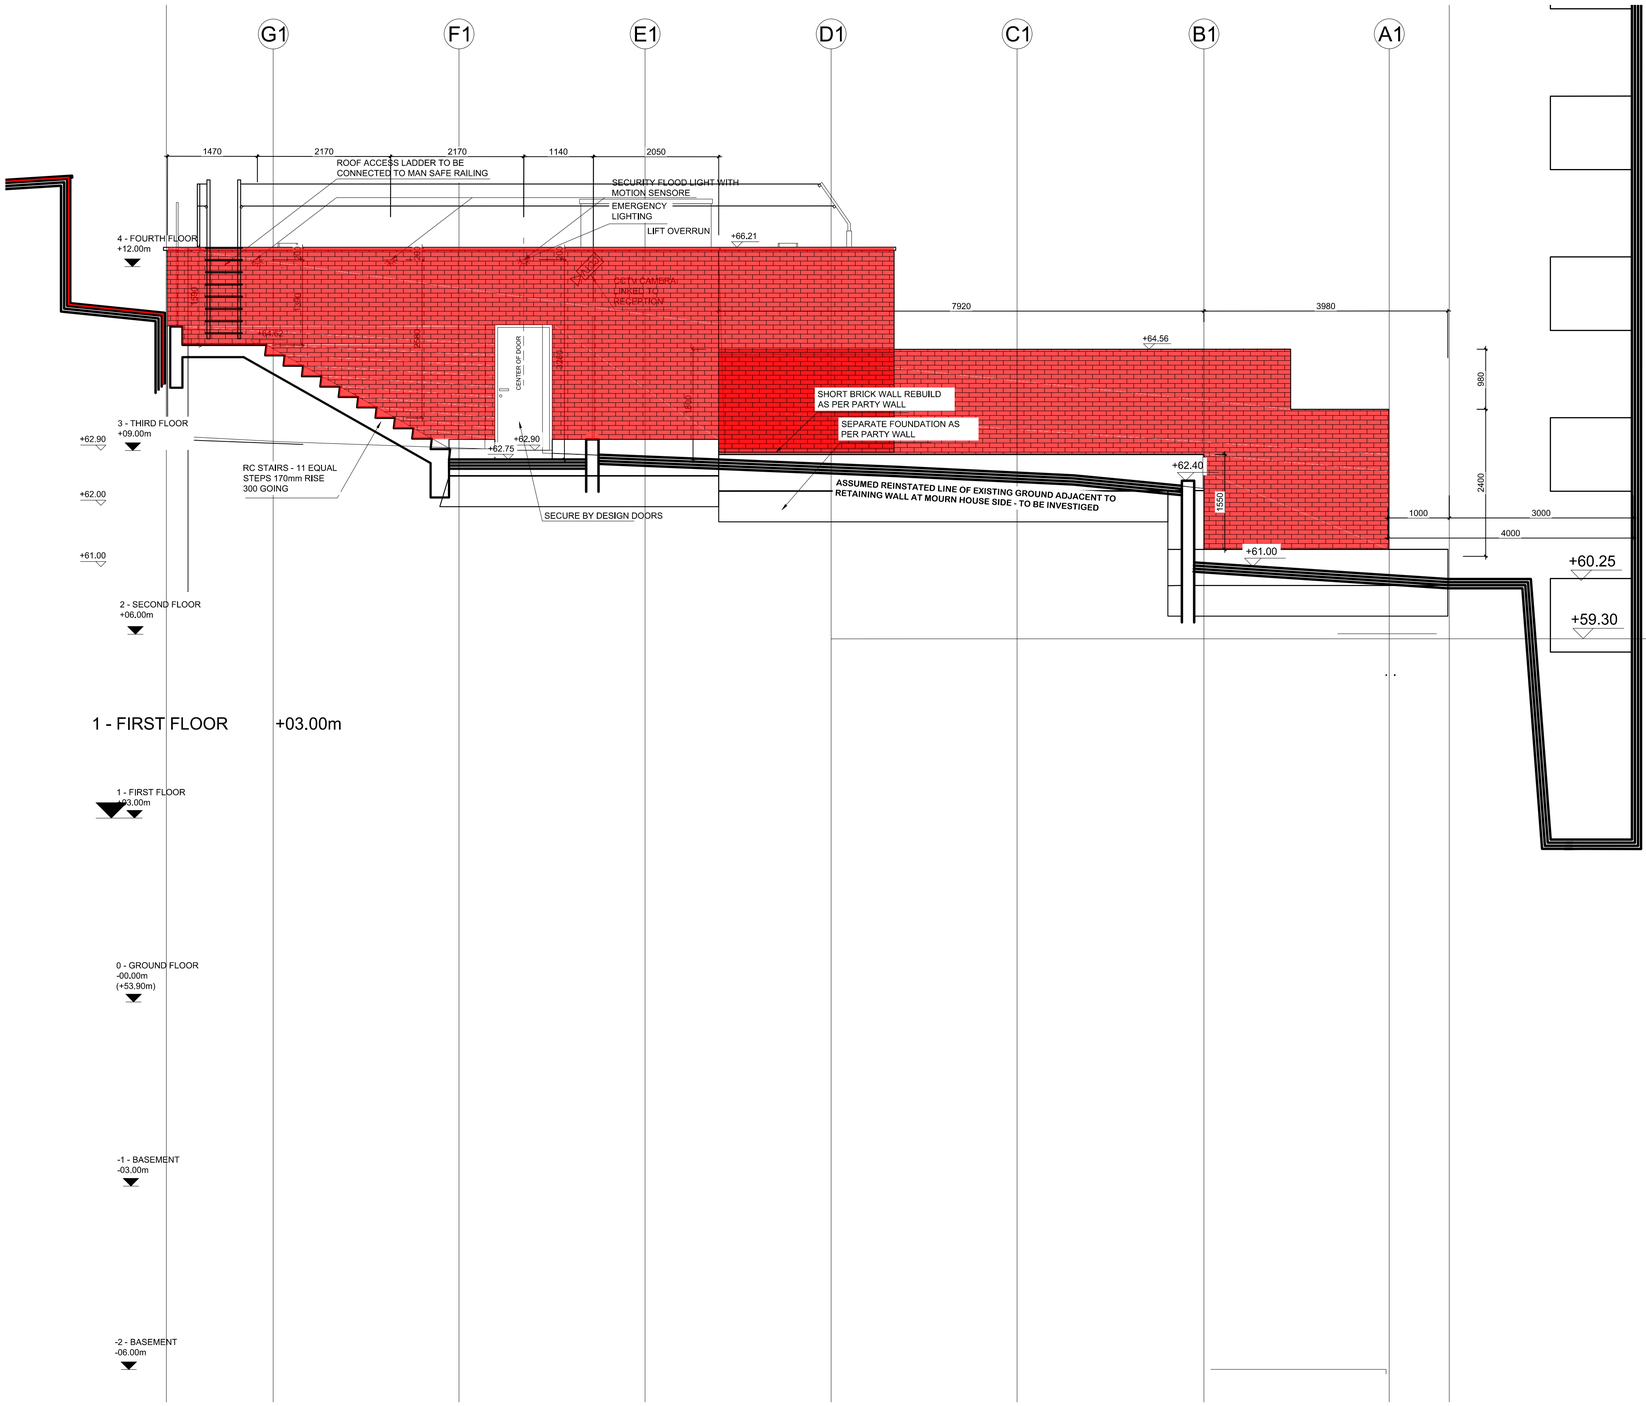

LEGEND - EXTERNAL MATERIALS

- BRICK
- BRICK SLIPS
- STONE CLADDING
- TERRACOTTA CLADDING
- ALUMINIUM CLADDING
- STEEL
- ZINK INSULATED PANELS
- "GREEN" WALL
- GLAZING

SCHEDULE OF EXTERNAL FINISHES	
A	Stone Cladding - white polished portland limestone
B1	PPC Aluminum framed glazing system by SCHUCO ASS 70i HI or similar
B2	Aluminum framed glazing system by REYNAERS - windows, doors & curtain walls
B3	Door or glazing by others
C	Glazed balustrade (light green tinted) on steel frame
D	PPC metal louvered sunscreen by SCHUCO or similar
E	PPC metal work - dark grey
F	Steel beam painted black
G	Zink insulated panels
H	Brick - IBSTOCK - terracotta - Atlas smooth red or equal
I	Retail fascia - glazing system - clear glass, aluminium frame with vent grill
J	Terracotta natural clay cladding tiles
K	Opaque glazed privacy screens
L	Glazed sub-station and refuse Bin Storage
M	Flat roof
N	Green/brown roof by the Landscape Architects
O	Signage - by others
P	Roof Safety railing by ICB Sustainable Roof Solutions or similar
Q	Green wall systems by MMA (www.jakob.co.uk)
R	Glazed shop front
S	White smooth render

SCALE 1:50

0 1 2 3 4 5

GENERAL NOTE:
All doors, windows & glazing changed from Schuco to SMART System on this elevation

EAST ELEVATION SCALE 1:50

General Notes:

Report all errors, omission and discrepancies.

Verify all dimensions on site before commencing any work on site or preparing any shop drawings.

All materials, components and workmanship are to comply with the relevant British Standarts, Codes of Practice and appropriate manufacturers' recommendations that from time to time shall apply.

this drawing and design remains the property of SIAW and may not be reproduced in any way without prior consent.

NOTES

FOR EXTERNAL FINISHES SEE DRAWING FR14-C39

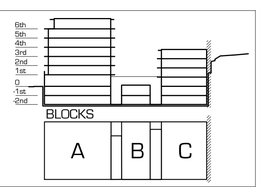

Rev	Date	Initials	REVISION

PROJECT
BRAVO HOSTEL
120 FINCHLEY ROAD
LONDON NW3 5HT

CLIENT
SISEM LTD

A1 SHEET

BLOCK: C	DISCIPLINE: ARCHITECTURE		STATUS: CONSTRUCT.
LEVEL	DRAWING NUMBER: A-FR14-C25		REVISION
CAD FILE		XREF FILE	
JOB NO.		CI/SfB	
DRAWING TITLE: EAST ELEVATION AT BLOCK C			
SCALE: 1:50	DATE: APR 2015	DRAWN: SL	CHECKED: IS

S. ILAN ARCHITECTURAL WORKSHOP
Winston House, Suite 332, 2 Dollis Park, London, N3 1HF
T. 020 8346 0628 F. 020 8346 0635 E. info@siaw.co.uk

PROJECT TITLE: BRAVO HOSTEL 120 FINCHLEY ROAD