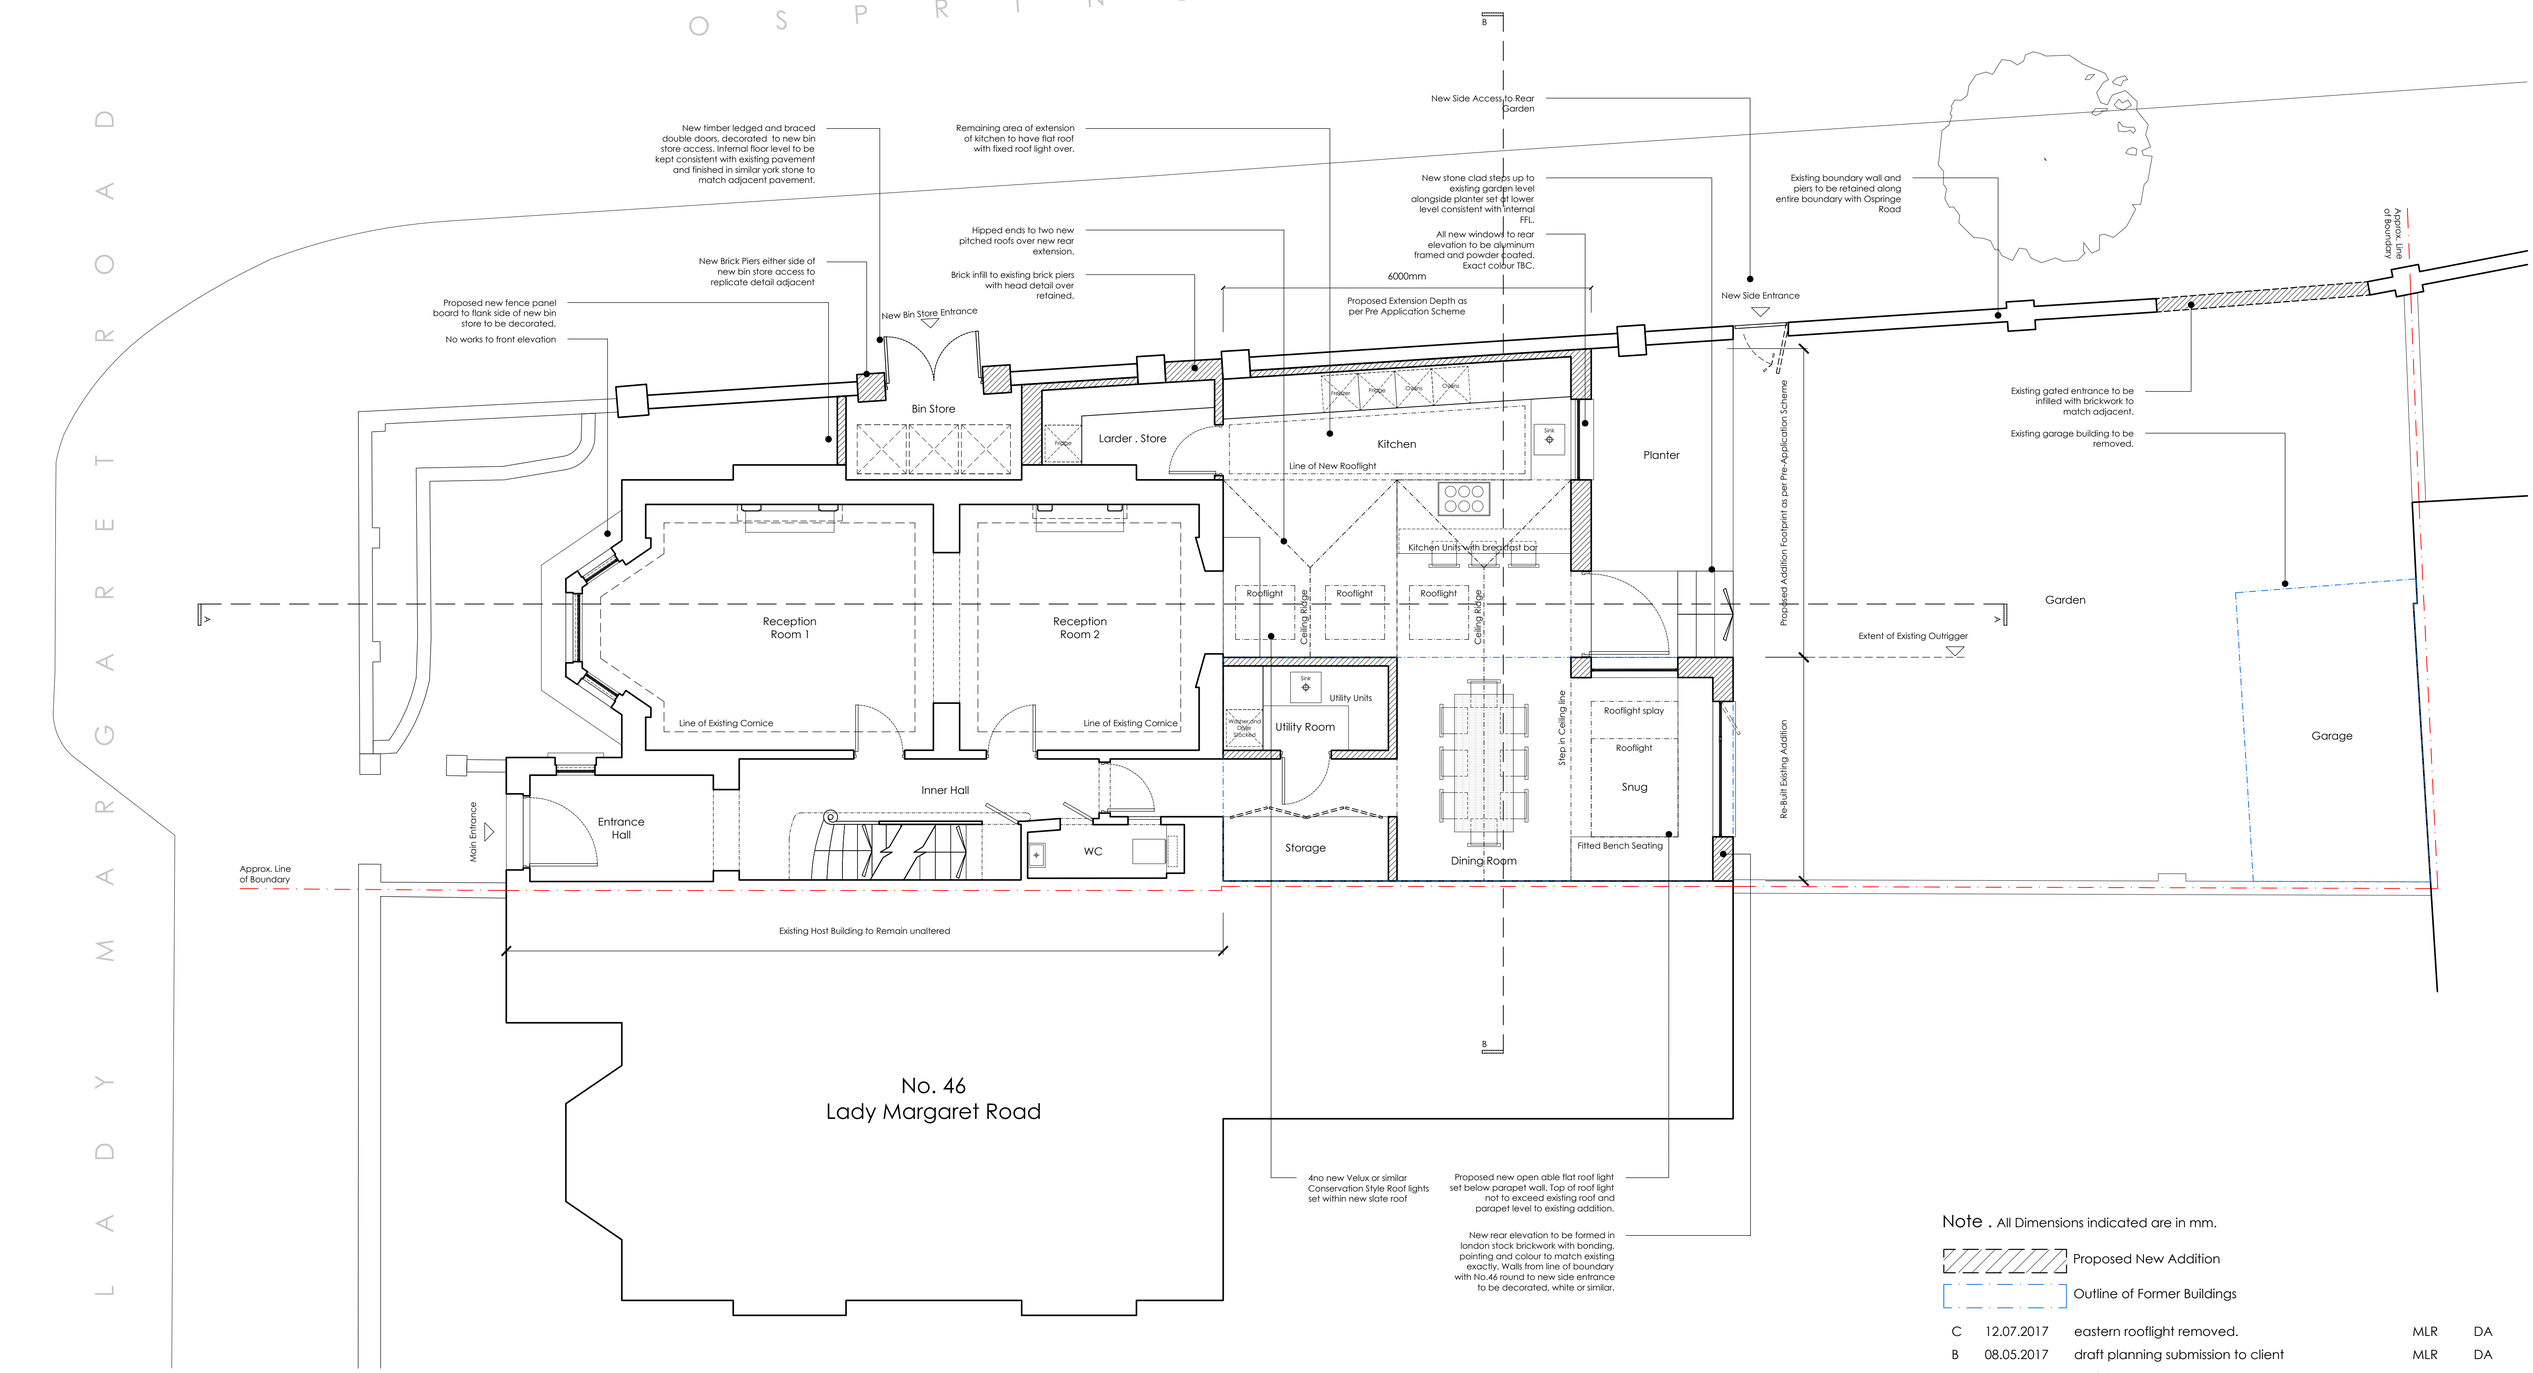

0 0.5 1 2 4 8 16 24

scale bar . do not scale from this drawing . scale bar is included as a requirement of statutory approvals only
note to contactor_use only figured dimensions for construction

Note . All Dimensions indicated are in mm.

Proposed New Addition

Outline of Former Buildings

rev .	date .	details .	drawn by .	checked by .
C	12.07.2017	eastern rooflight removed.	MLR	DA
B	08.05.2017	draft planning submission to client	MLR	DA
A	31.03.2017	draft issue to client	MLR	DA
--	27.01.2017	first issue	MLR	DA

1.100_A3
1.50_A1

D I S T R I C T
Unit 3 . 1 Oakhurst Grove . London . SE22 9AH
+44 (0)7525 179 525
studio@districtarchitects.co.uk
www.districtarchitects.co.uk
this drawing is copyright .

Planning

Proposed
Ground Floor Plan

project 48 Lady Margaret Road
Kentish Town . London . NW5 2NR

client Mr. Chris Clothier and Ms. Mary Douglas-Home

job no . 005. (3) stage . 1 type / place . 100 series / number _C revision