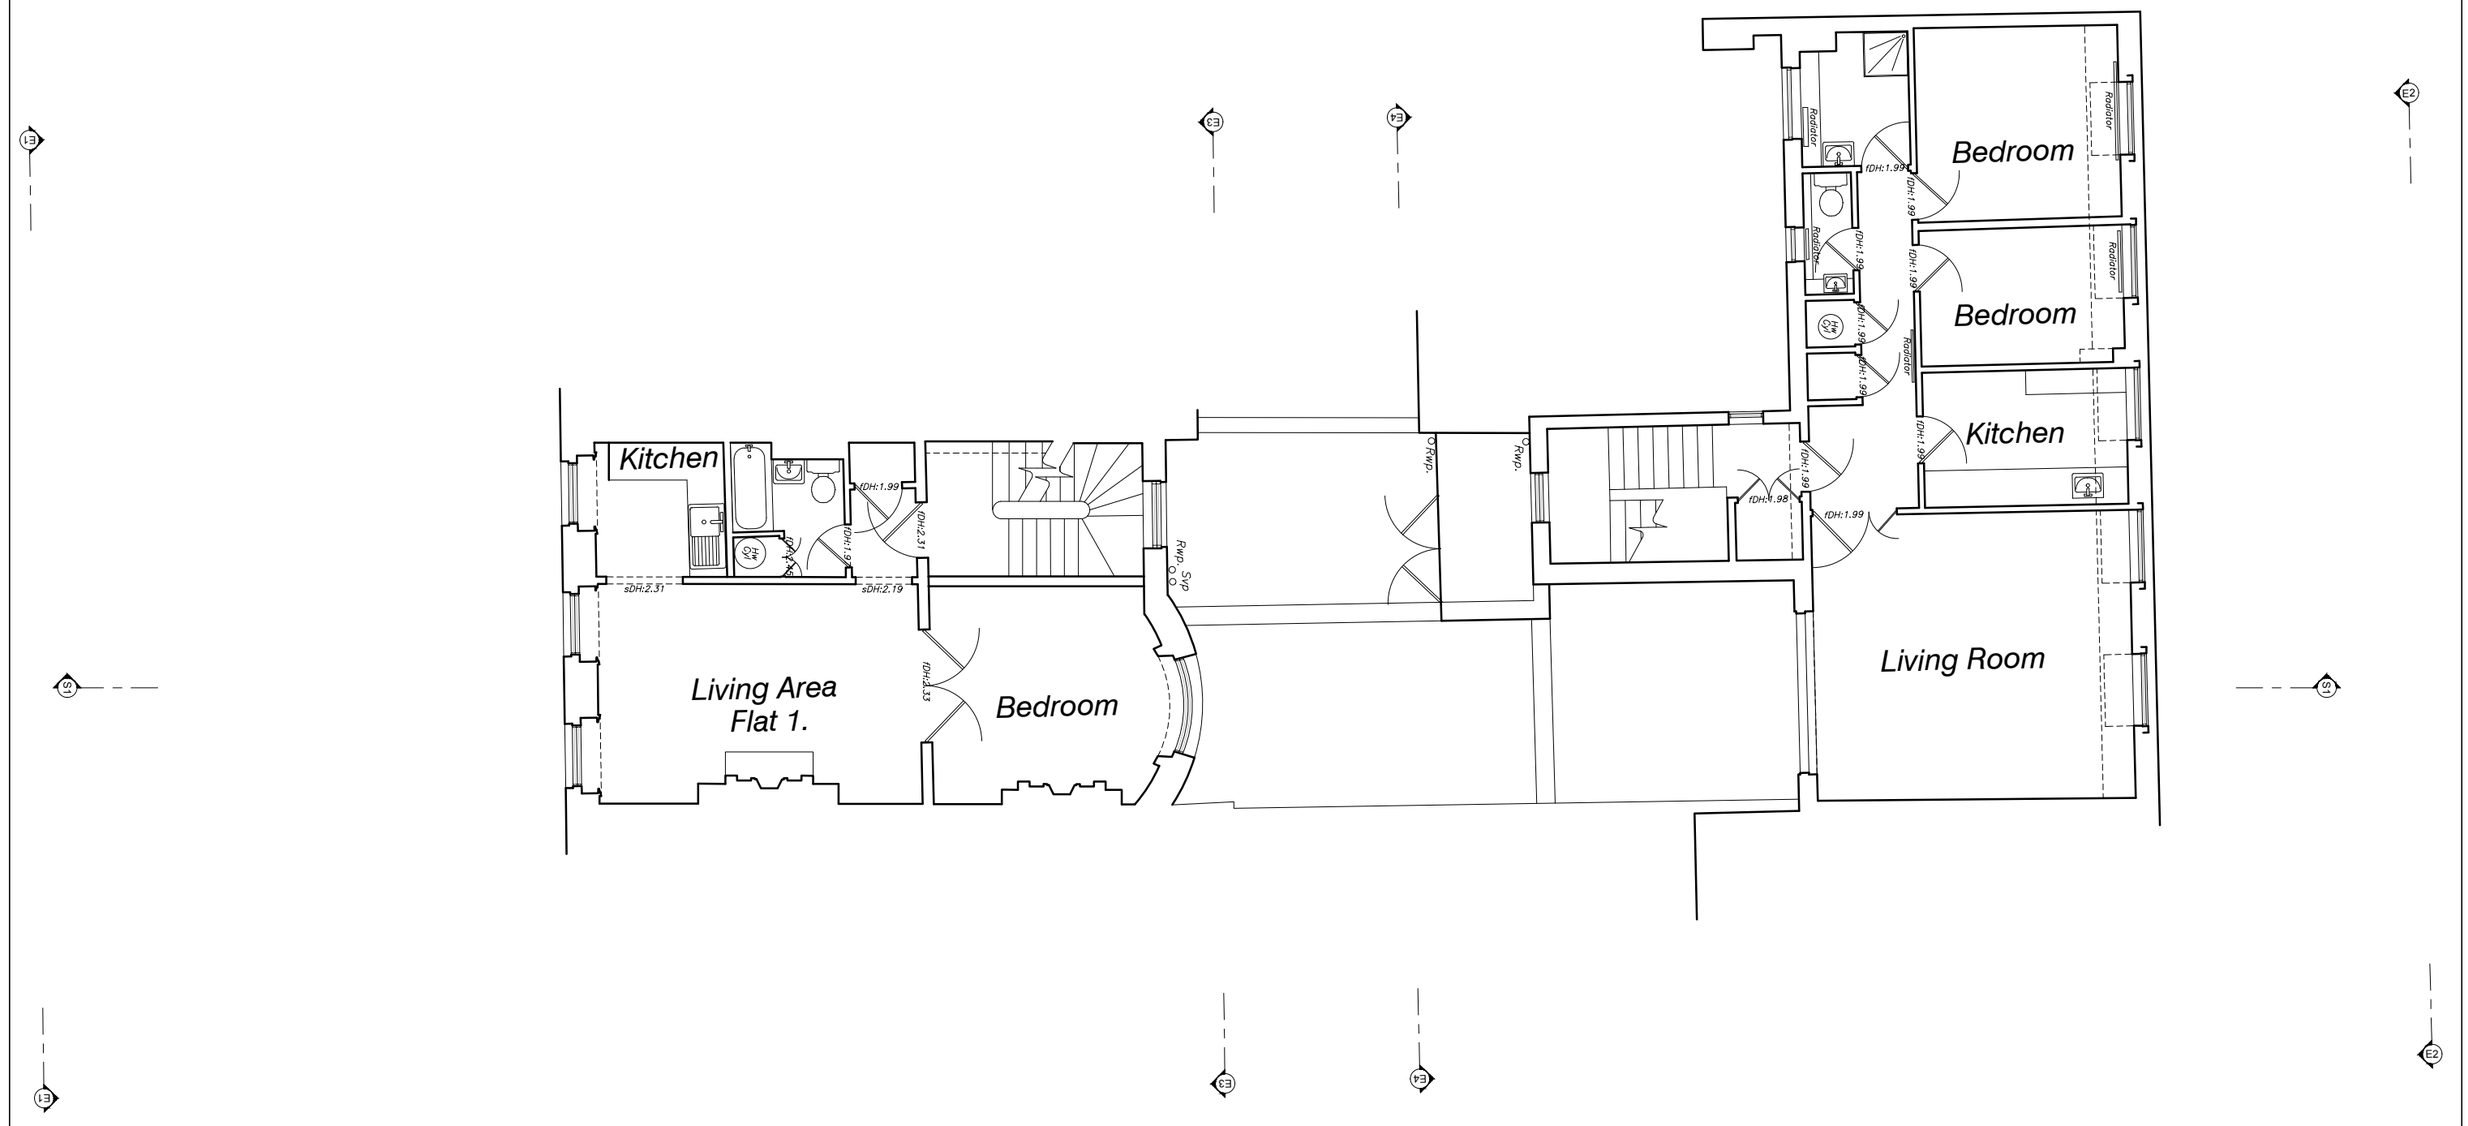

NOTES:

- Drawing based upon the formal survey information issued by GreenHatch Surveys Dated April 2017
- Information to read in conjunction with Structural Engineer and MEP Engineer package information
- All levels indicated as height above Ordinance Survey Datum taken from survey. To be confirmed.
- All dimensions subject to a tolerance of +/-5mm.
- All details are indicative and should be reviewed against contractors selected supplier / manufacturer / system. Any variations are to be advised to and approved by the Contract Administrator prior to commencement on site.
- Refer to CDM Risk Schedule 1706-0000-CDM-001
- Refer to Design Risk Schedule 1706-0000-DRS-001

DATE	REVISIONS
14.07.2017	PL01 PLANNING SUBMISSION
26.04.2017	P01 FOR INFORMATION

0 1m 2m 5m

Do not scale from this drawing
All dimensions to be confirmed on site
Information contained within this drawing is the sole copyright of EMRYS Architects Ltd and is not to be reproduced without permission
EMRYS Architects are to be notified immediately of any discrepancies

EMRYS
CAP House | 9-12 Long Lane | London | EC1A 9HA
mail@emrysarchitects.com
www.emrysarchitects.com T : 020 7726 5060

JOB NO	1716	CLIENT	GMS ESTATES
TITLE	48 FITZROY STREET LONDON		
DWG	EXISTING DRAWINGS FIRST FLOOR PLAN FITZROY ST SECOND FLOOR GRAFTON MEWS		
DRAWN	EB	DATE	26.04.2017
SCALE @ A1	1/100		
CHECKED	GE	STATUS	PLANNING
REV	PL01		
DWG NO	1706-0100-AP-004		