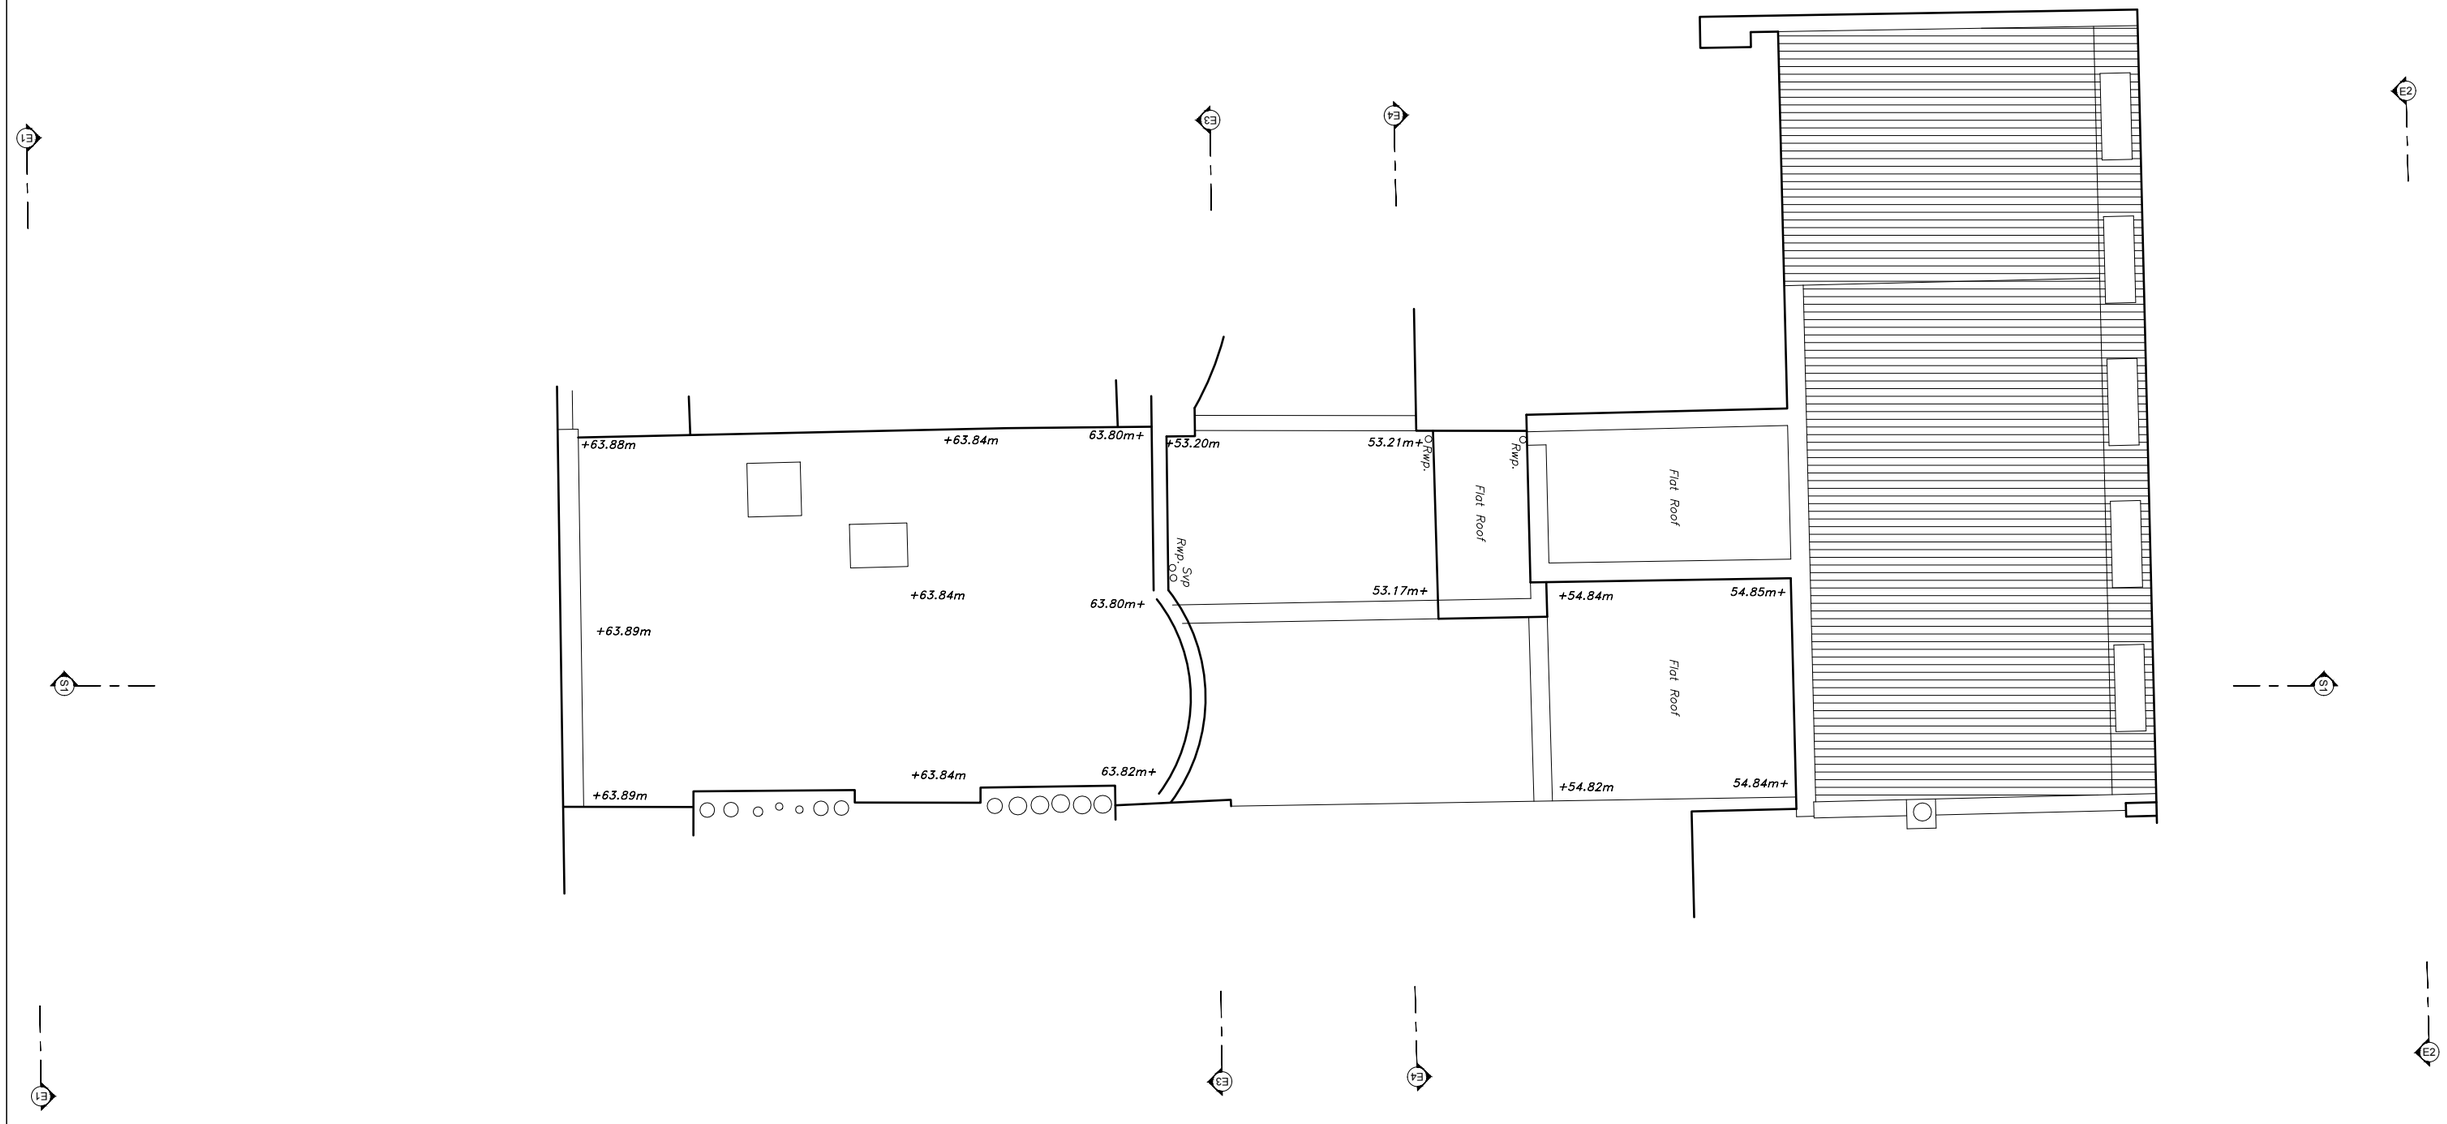

NOTES:

- Drawing based upon the formal survey information issued by GreenHatch Surveys Dated April 2017
- Information to read in conjunction with Structural Engineer and MEP Engineer package information
- All levels indicated as height above Ordinance Survey Datum taken from survey. To be confirmed.
- All dimensions subject to a tolerance of +/-5mm.
- All details are indicative and should be reviewed against contractors selected supplier / manufacturer / system. Any variations are to be advised to and approved by the Contract Administrator prior to commencement on site.
- Refer to CDM Risk Schedule 1706-0000-CDM-001
- Refer to Design Risk Schedule 1706-0000-DRS-001

DATE	REVISIONS
14.07.2017	PL01 PLANNING APPLICATION
26.04.2017	P01 FOR INFORMATION

N

0 1m 2m 5m

Do not scale from this drawing
All dimensions to be confirmed on site
Information contained within this drawing is the sole copyright of EMRYS Architects Ltd and is not to be reproduced without permission
EMRYS Architects are to be notified immediately of any discrepancies

EMRYS
CAP House | 9-12 Long Lane | London | EC1A 9HA
mail@emrysarchitects.com
www.emrysarchitects.com T : 020 7726 5060

JOB NO. 1716 | CLIENT GMS ESTATES

TITLE 48 FITZROY STREET LONDON

DWG EXISTING DRAWINGS ROOF PLAN

DRAWN EB | DATE 26.04.2017 | SCALE @ A1 1/100

CHECKED GE | STATUS PLANNING | REV PL01

DWG NO. 1706-0100-AP-007