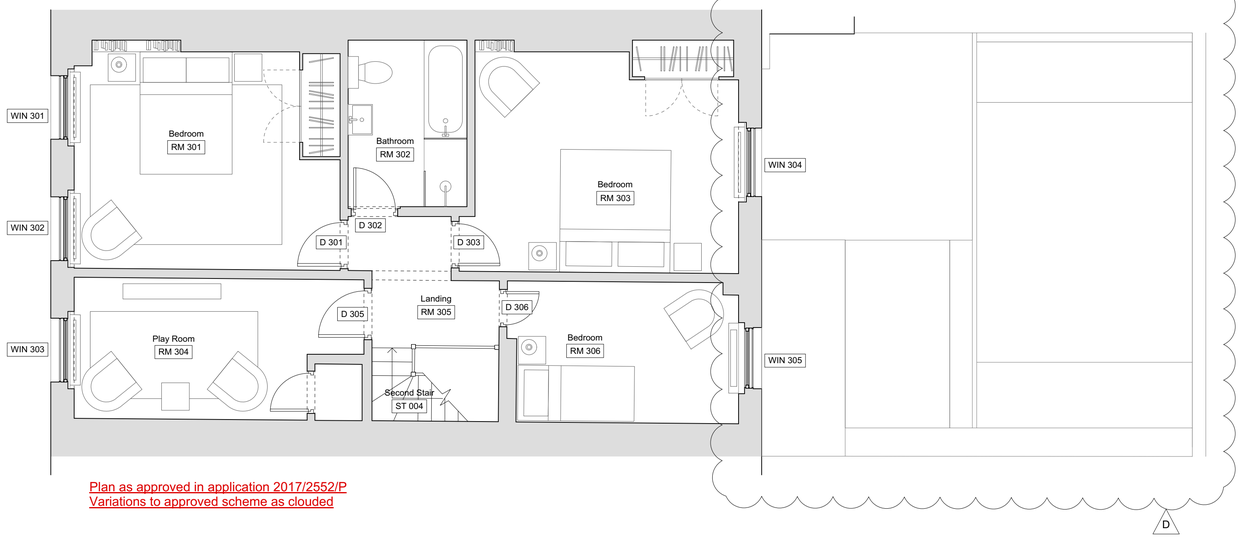

Plan as approved in application 2017/2552/P
Variations to approved scheme as clouded

1 PL-06
1 PL-05
1 PL-04
2 PL-04

1 Third Floor Plan As Proposed
Scale 1:50 @ A1 / 1:100 @ A3

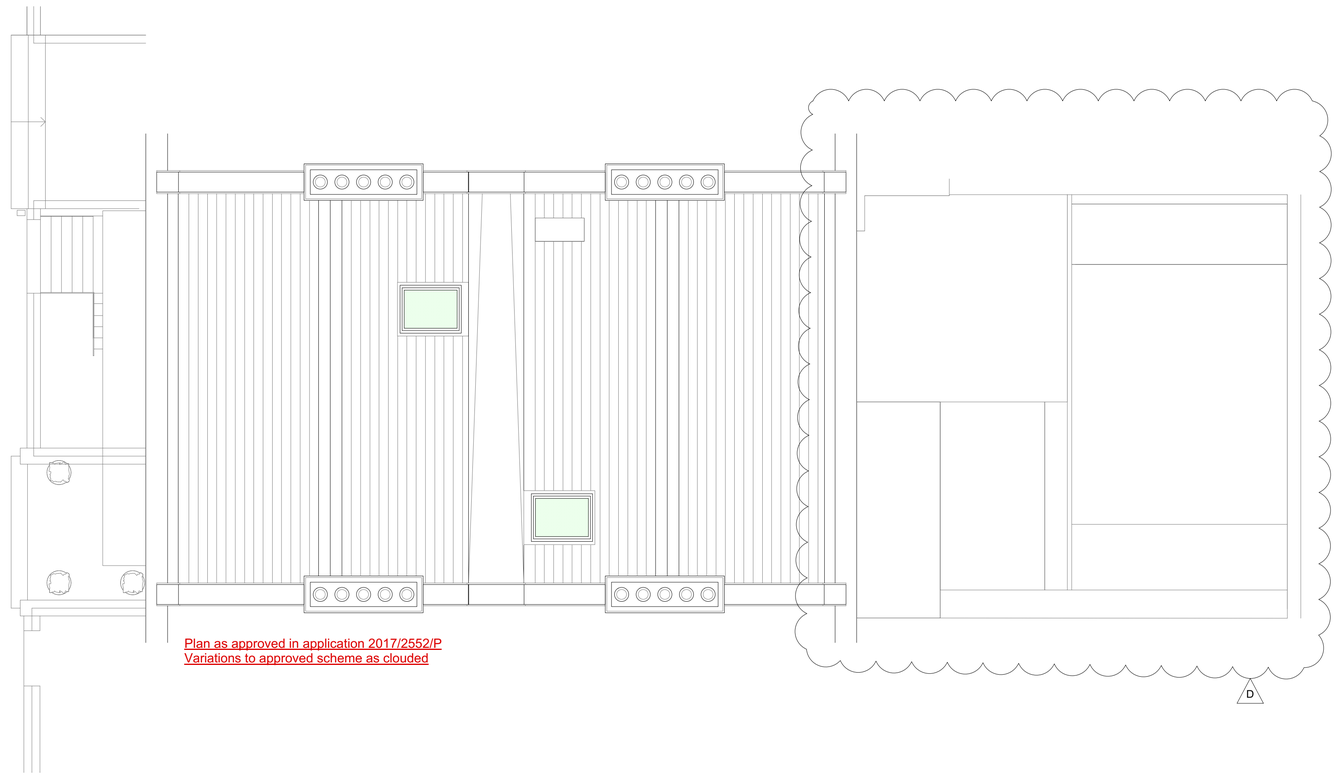

Plan as approved in application 2017/2552/P
Variations to approved scheme as clouded

1 PL-06
1 PL-05
1 PL-04
2 PL-04

2 Roof Plan As Proposed
Scale 1:50 @ A1 / 1:100 @ A3

0 1 2 3 4 5 M

N

Notes

Use figured dimensions only. Do not scale from this drawing. Issued for purpose indicated only. All dimensions to be checked on site. Architect to be notified of any discrepancies before construction commences. Structural and services information is indicative only - refer to consultants' drawings and specification for details and setting out. All work and materials to be in accordance with current applicable statutory legislation and to comply with all relevant codes of practice and British and European standards. Information contained within this drawing is the sole copyright of IF_DO (IF Design Office Ltd) and not to be reproduced without expressed wishes.

Revisions

A	Issued for planning	04/05/17
B	Issued for planning	08/08/17
C	Issued for planning - revised as clouded	16/08/17
D	Issued for planning - variation to approved 2017/2552/P and 2017/3179/L- revised as cloud	30/08/17

Consultants

Key Plan

IF_DO

IF_DO Architecture & Design
Unit 7P, Vanguard Court, Peckham Road, London, SE5 8QT
+44 (0)203 6345 6789
info@ifdo.co
www.ifdo.co

Project
17 John Street

Client
Michael + Juliette Graham

Drawing Title
Proposed Thrid Floor Plan

Scale 1:50 @ A1 / 1:100 @ A3			**Drawn** GG
Date February 2017			**Check** SC
Issued for Planning	**Proj. No.** 1601	**Dwg. No.** PL-03	**Rev** D