GROUND FLOOR

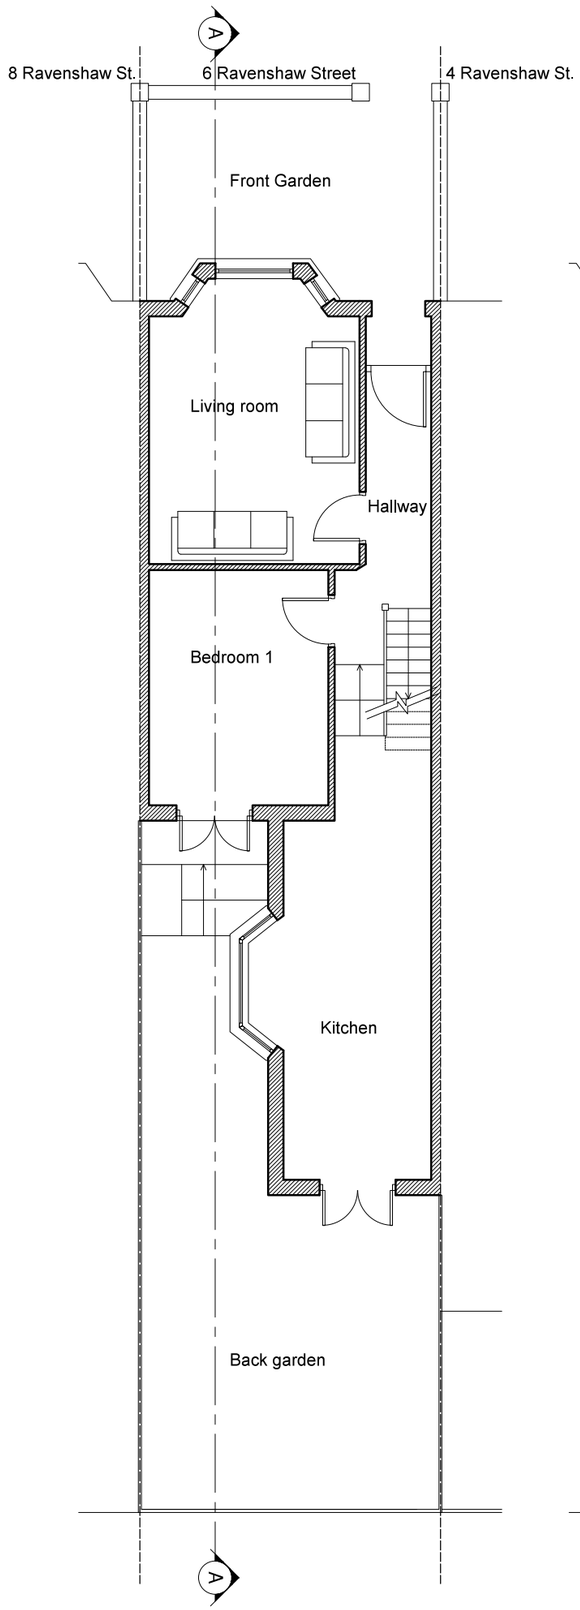

FIRST FLOOR

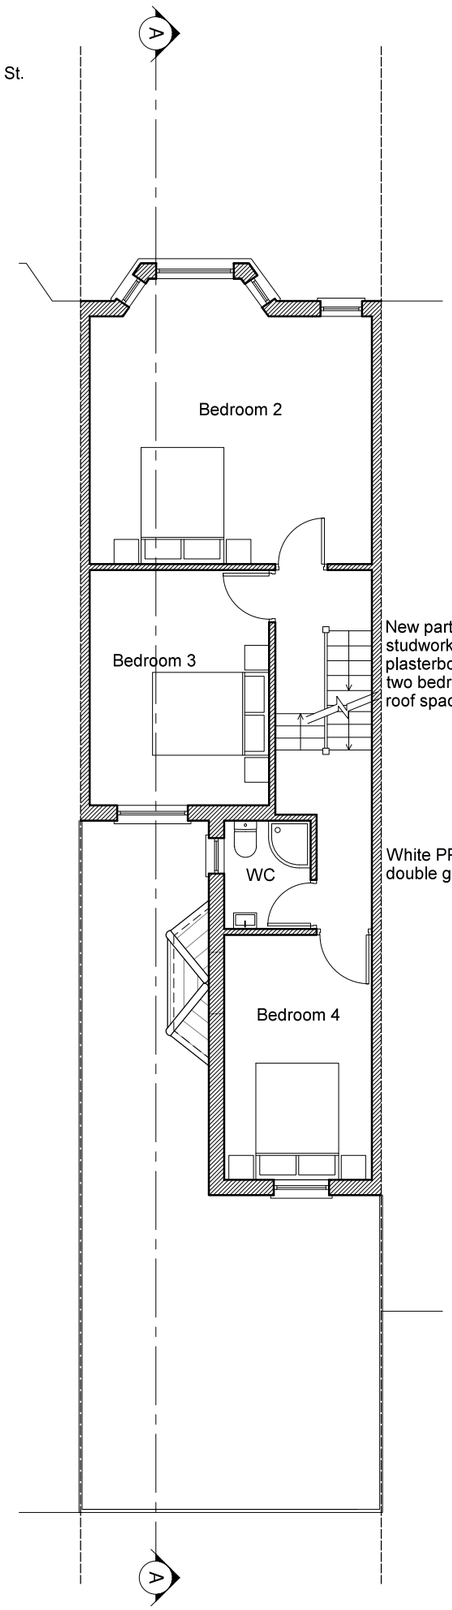

LOFT PLAN

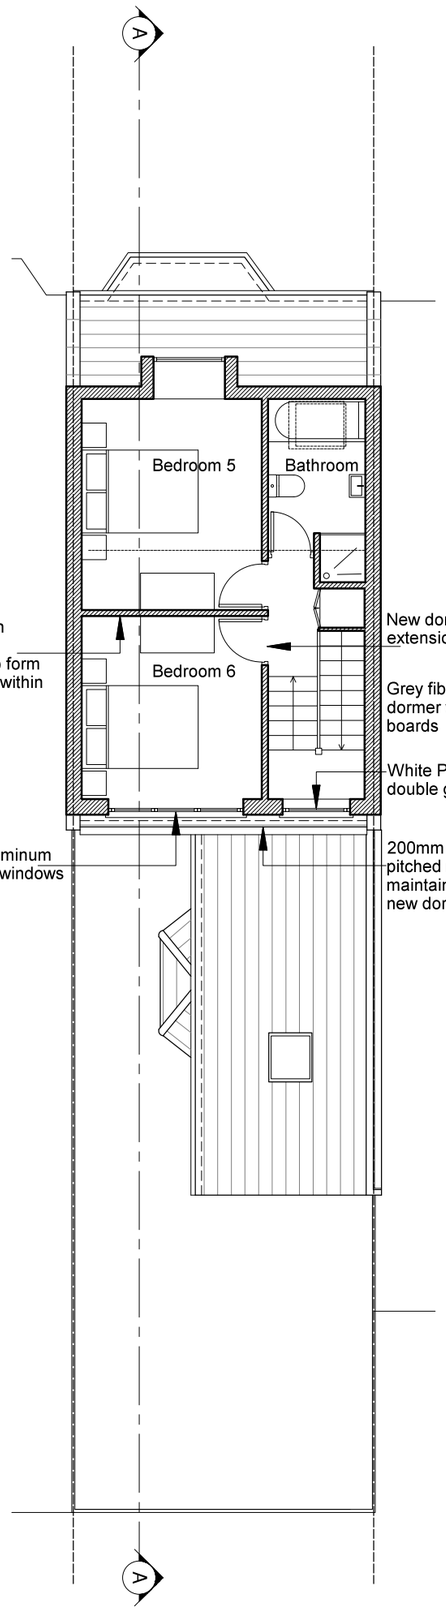

ROOF PLAN

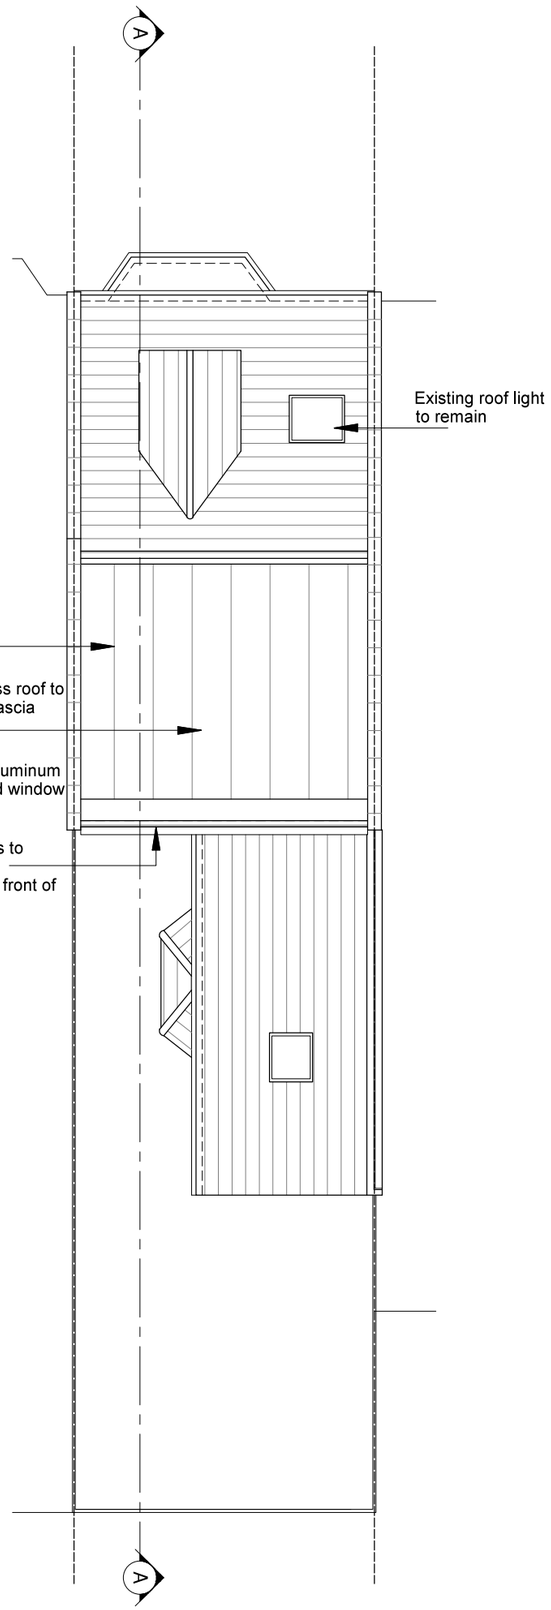

0 1 2 3 4 5

NOTES

DO NOT SCALE FROM THIS DRAWING EXCEPT FOR THE PURPOSES OF PLANNING AND BUILDING REGULATIONS. ALL DIMENSIONS TO BE CHECKED ON SITE.

N

REVISION:

PROJECT TITLE

6 RAVENSHAW STREET

AURAA STUDIO

www.auraa.studio
info@auraa.studio
1A Chalk Farm Parade
London NW3 2BN

TITLE

LOFT EXTENSION /
GROUND FLOOR, FIRST FLOOR
LOFT AND ROOF PLANS
AS PROPOSED

DATE 20.10.2017

SCALE 1/100 @ A3

DRAWN LC / RL

STATUS INFORMATION

DRG No 1753_PA_100_LDC

REV: