REAR ELEVATION

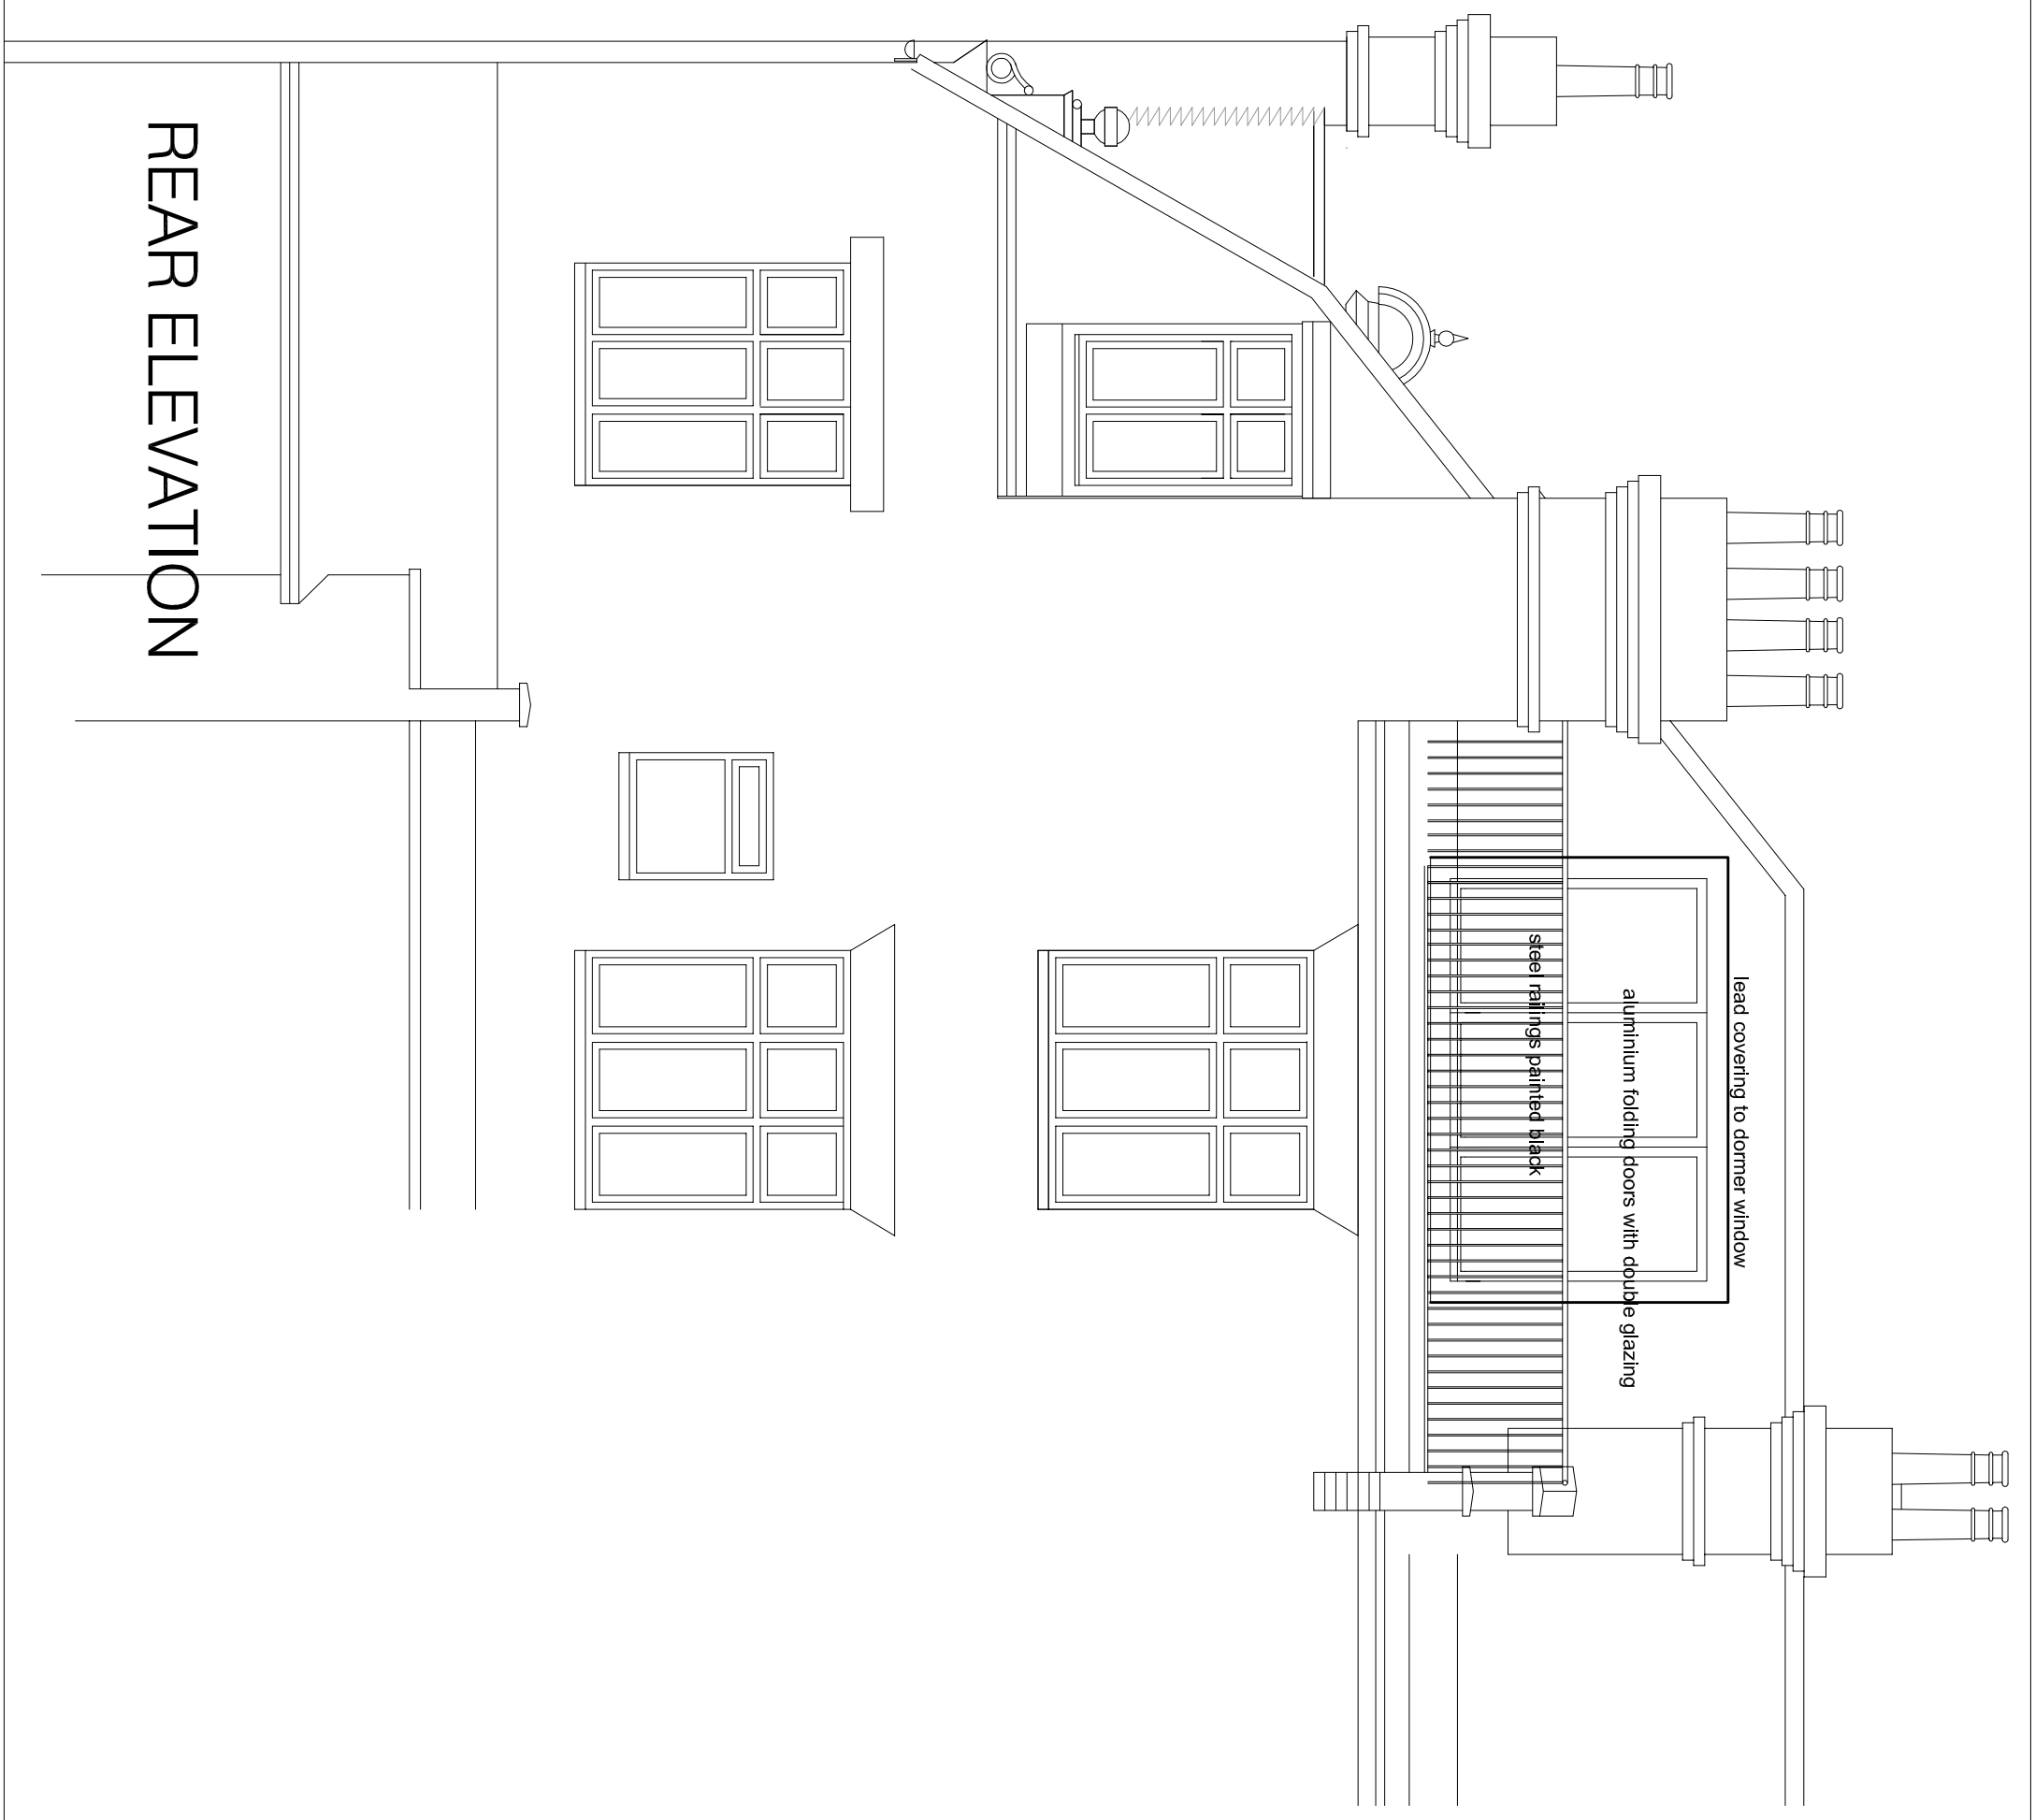

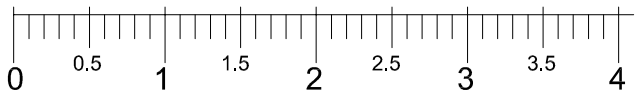

A3

Yiannis Pareas Chartered Architects
82 Mill Lane
London NW6 1NL
Tel 020 7431 5022 fax 020 7435 6571

FLAT D
11 LYMINGTON ROAD
LONDON NW6 1HX

SCALE 1:50

REAR ELEVATION
AS PROPOSED

DRAWING NO 376/10