Key map

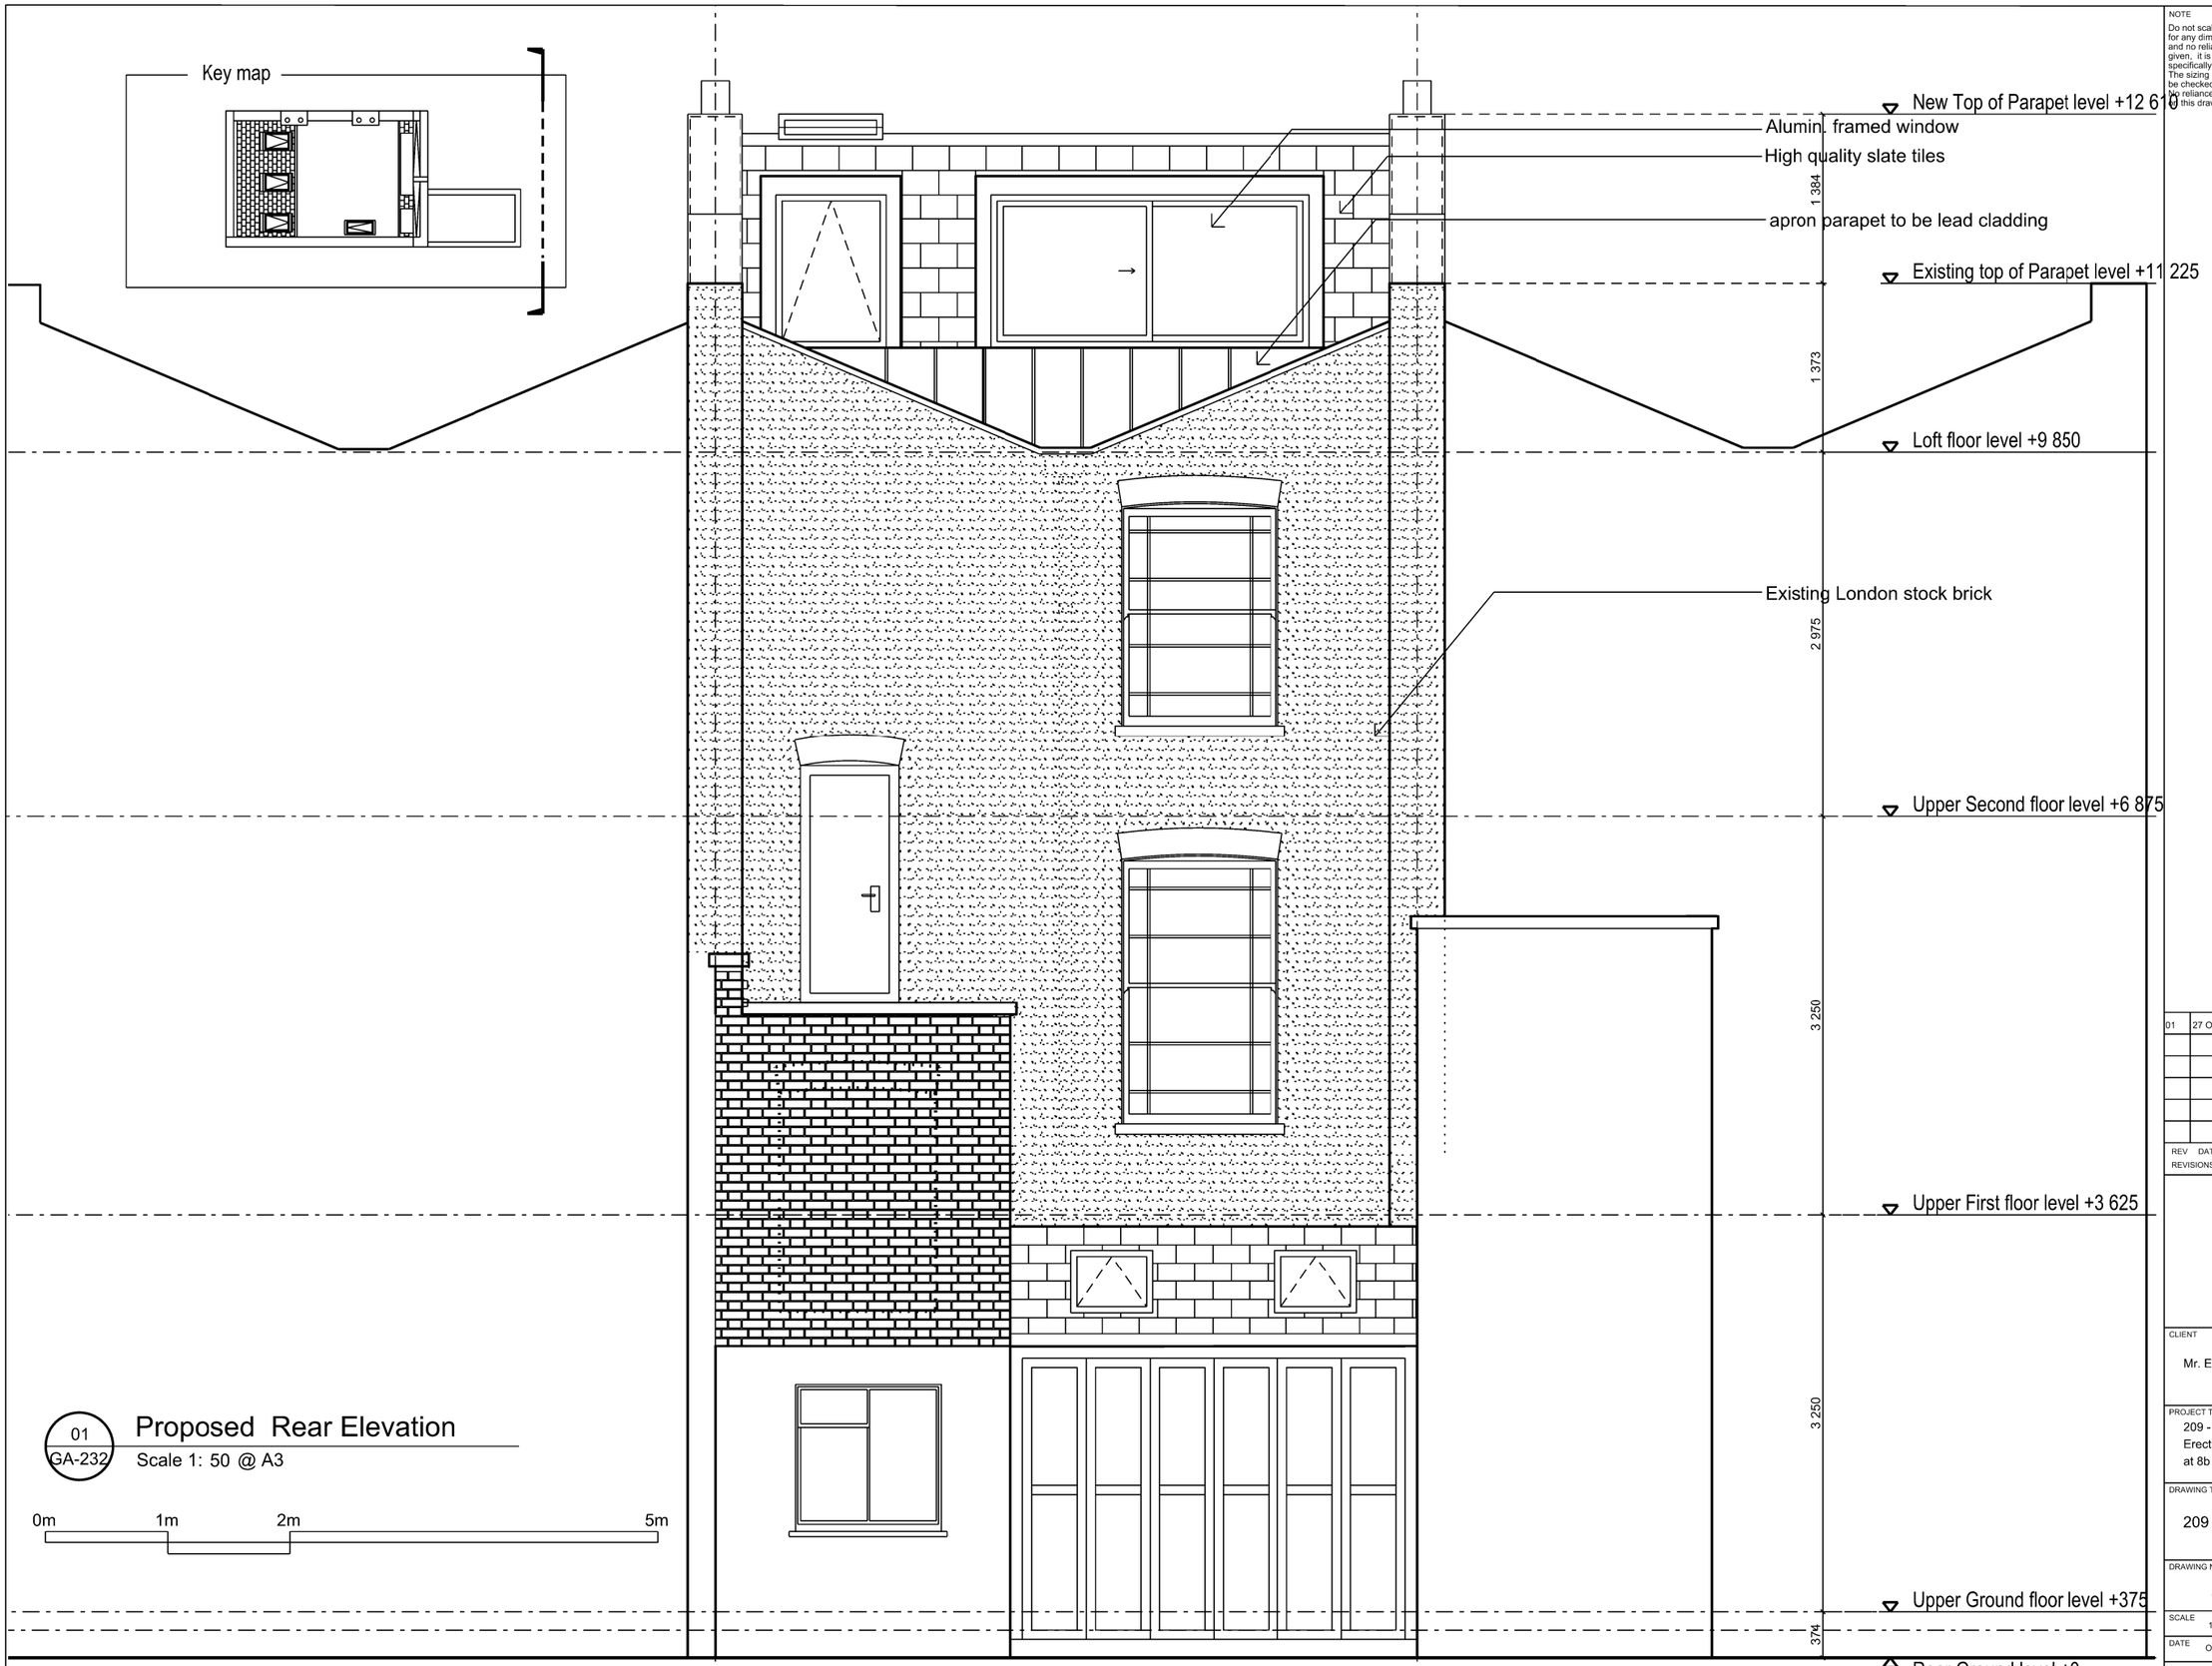

01
GA-232

Proposed Rear Elevation

Scale 1: 50 @ A3

0m 1m 2m 5m

NOTE

Do not scale-off this drawing. Young In Architects take no responsibility for any dimensionsobtained by measuring or scaling from this drawing and no reliance may beplaced on such dimensions. If no dimension is given, it is the responsibilityof the recipient to ascertain the dimension specifically from the Architect orby site mreasurement.
The sizing of all structural and service elements must always be checked against the relevant engineers drawings.
No reliance should be placed uponsizing information shown on this drawing.

REV	DATE	DESCRIPTION	PM
01	27 Oct. 2017	Loft room plan and elevations revised	

REVISIONS

Young In Architects

Unit 3
Old Paradise Yard 20, Carlisle Lane
London SE1 7LG
t: +44 (0) 20 7620 3726
m: +44 (0) 7946 316 687

www.younginarchitects.com

CLIENT

Mr. Ernst Dolce

PROJECT TITLE

209 -
Erection of a roof extension at second floor level at 8b Healey Street, London, NW1 8SR

DRAWING TITLE

209 -Proposed Rear Elevation

DRAWING NO.	
209_GA_232_PP	01
SCALE 1/ 50 @A3	DRAWING J. Ahn
DATE Oct . 2017	CHECK Y. Oh

Planning Purpose

copyright YoungIn Architects, all rights reserved 2015