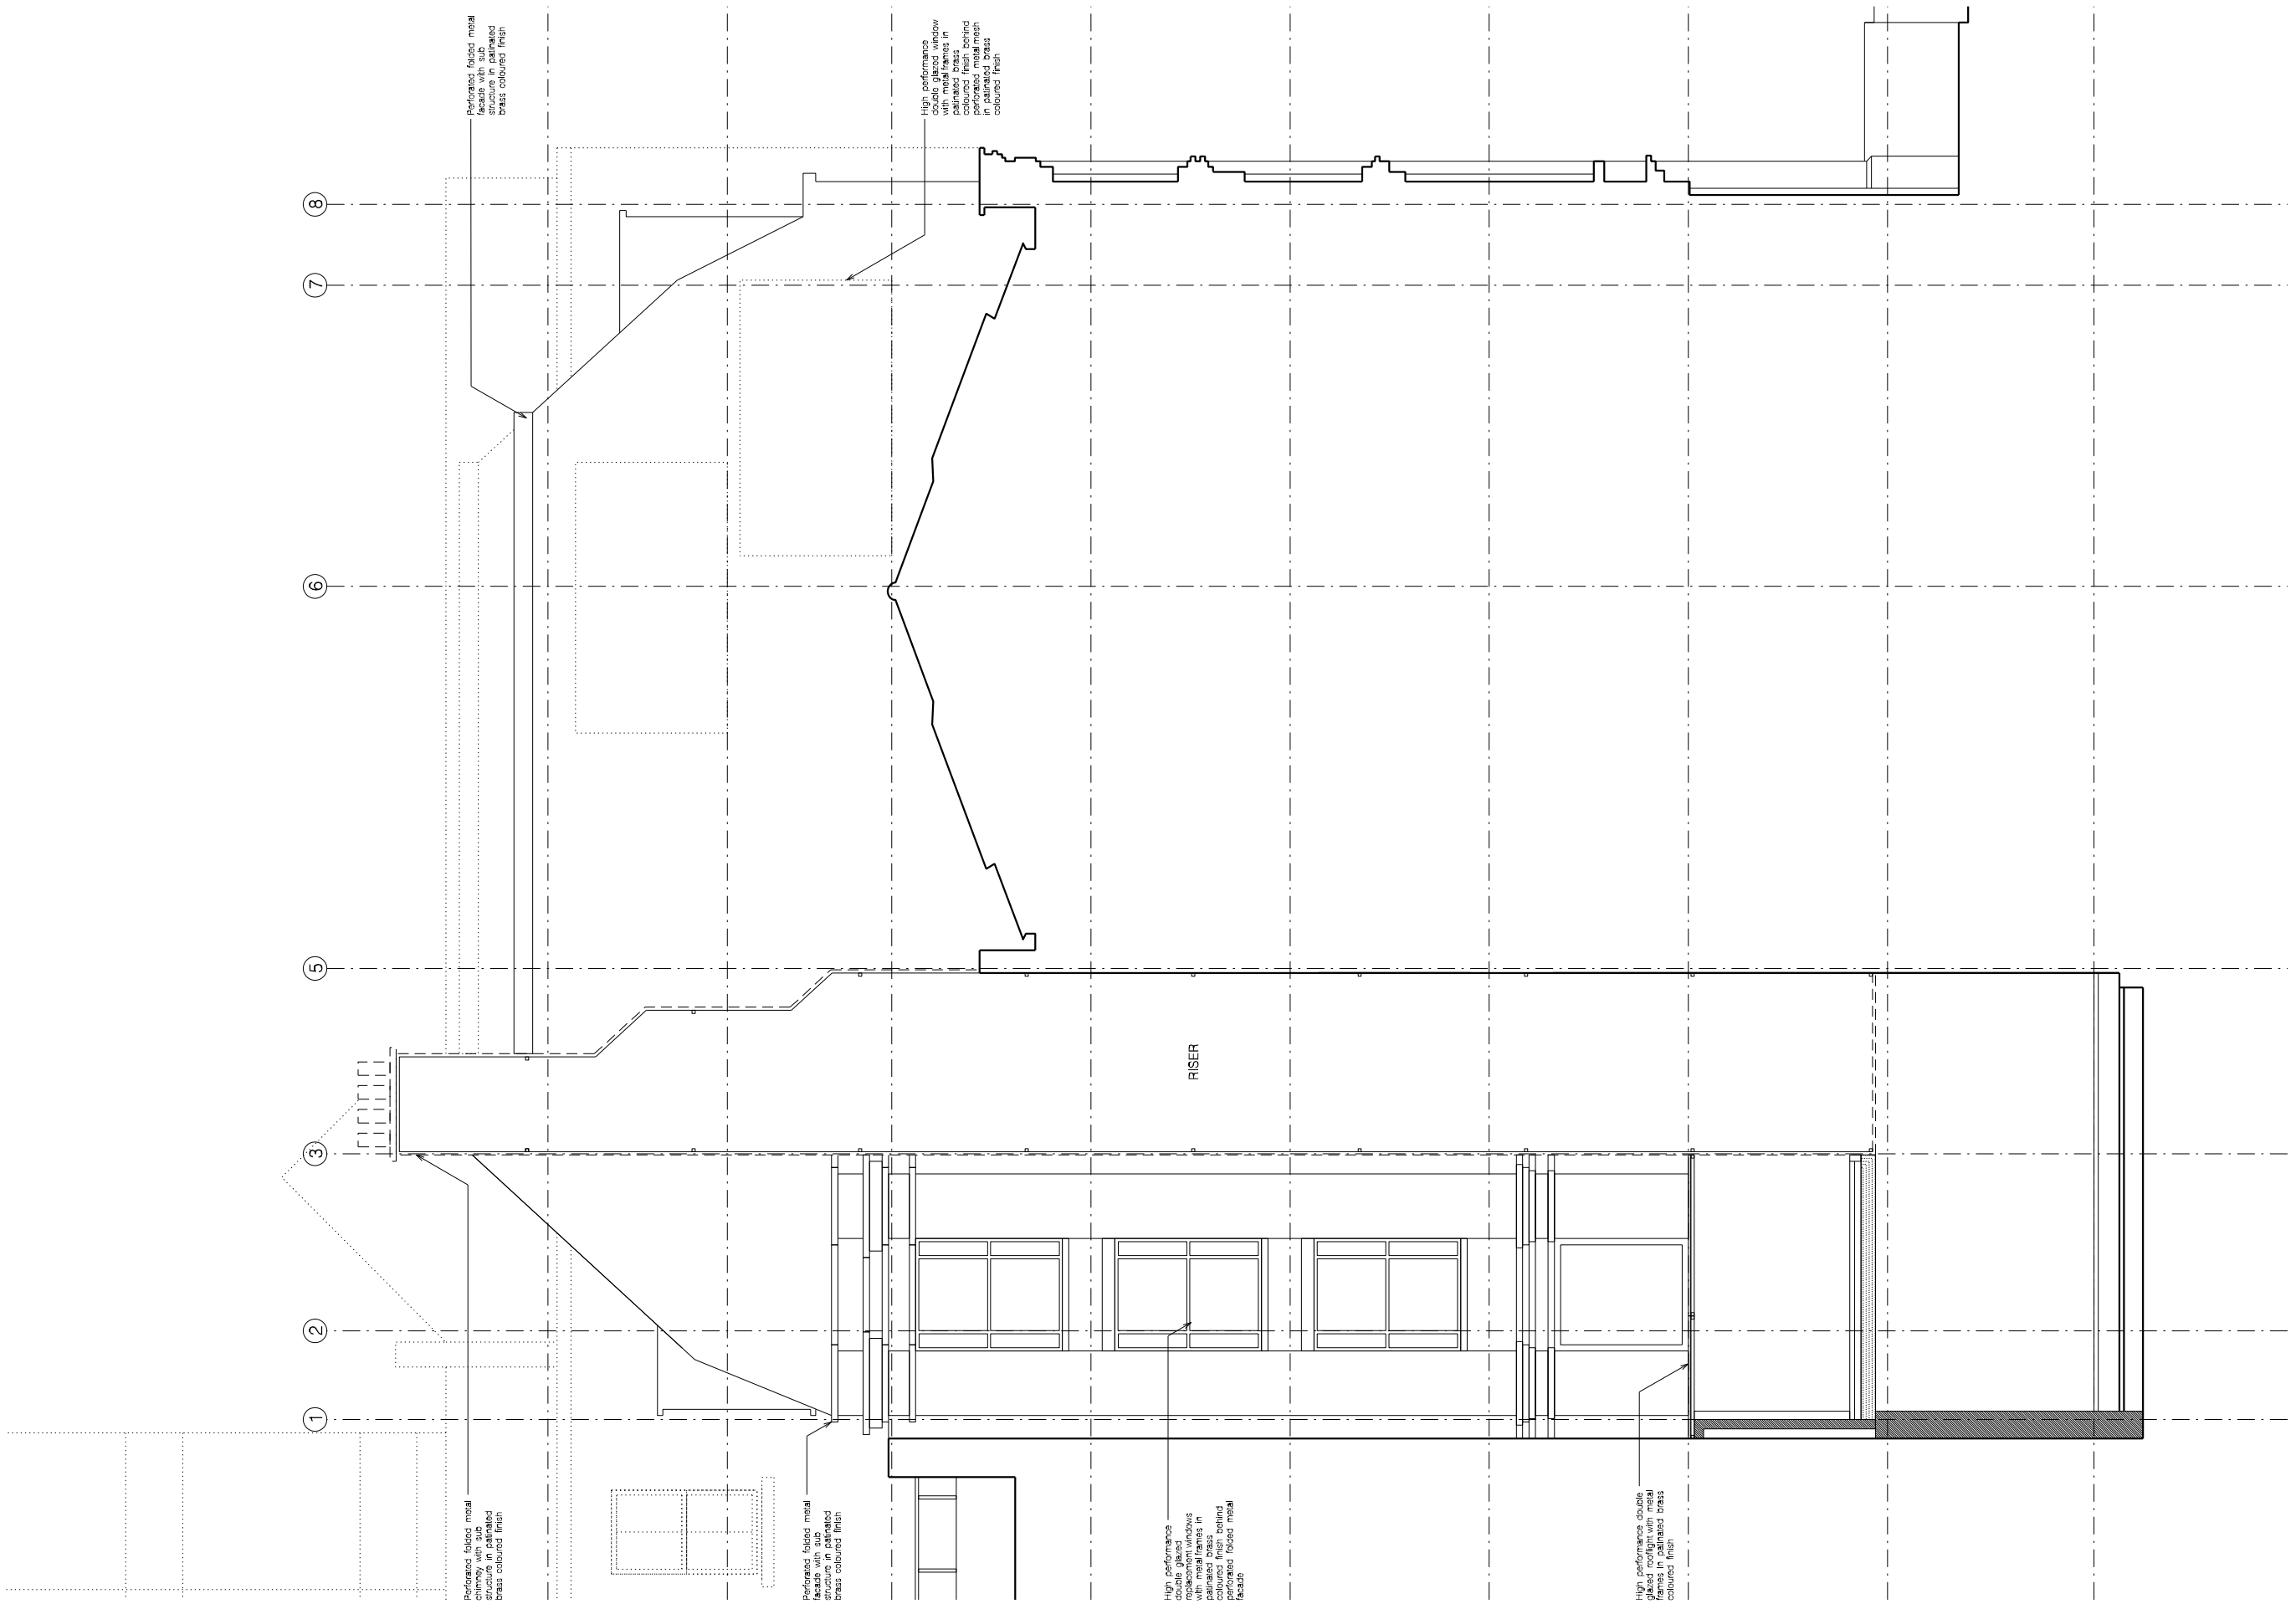

1 PROPOSED EAST ELEVATION

REVISION:	PURPOSE:	DATE:
F	ISSUED FOR PLANNING – REISSUED TO INCORPORATE ALL DESIGN AMENDMENTS	27.06.18

Notes:

1. Contractors are not to directly scale off this drawing. Dimensions should be obtained from the Engineer or Architect, site checked and any discrepancy between drawings reported.

2. The design and these drawings are the sole copyright of Amin Taha Architects 15 Clerkenwell Close, London EC1R 0AA T. 020 7253 9444 F. 020 7253 9555.

Purpose of Issue:
1 = Information
2 = Comment
3 = Planning
4 = Tender
5 = Construction

GROUPWORK
15 CLERKENWELL CLOSE, LONDON, EC1R 0AA

CLIENT:
SEAFORTH LAND HOLDINGS LTD

PROJECT:
20 – 23 GREVILLE STREET, LONDON, EC1N 8SS

DWG TITLE:
PROPOSED EAST ELEVATION

REVISION:	DATE:	SCALE:	
F	JUNE 2018	@ A1 1:50	@ A3 1:100
DWG No: 248 – 607	PURPOSE OF ISSUE: P	DB: AC	CB: AT