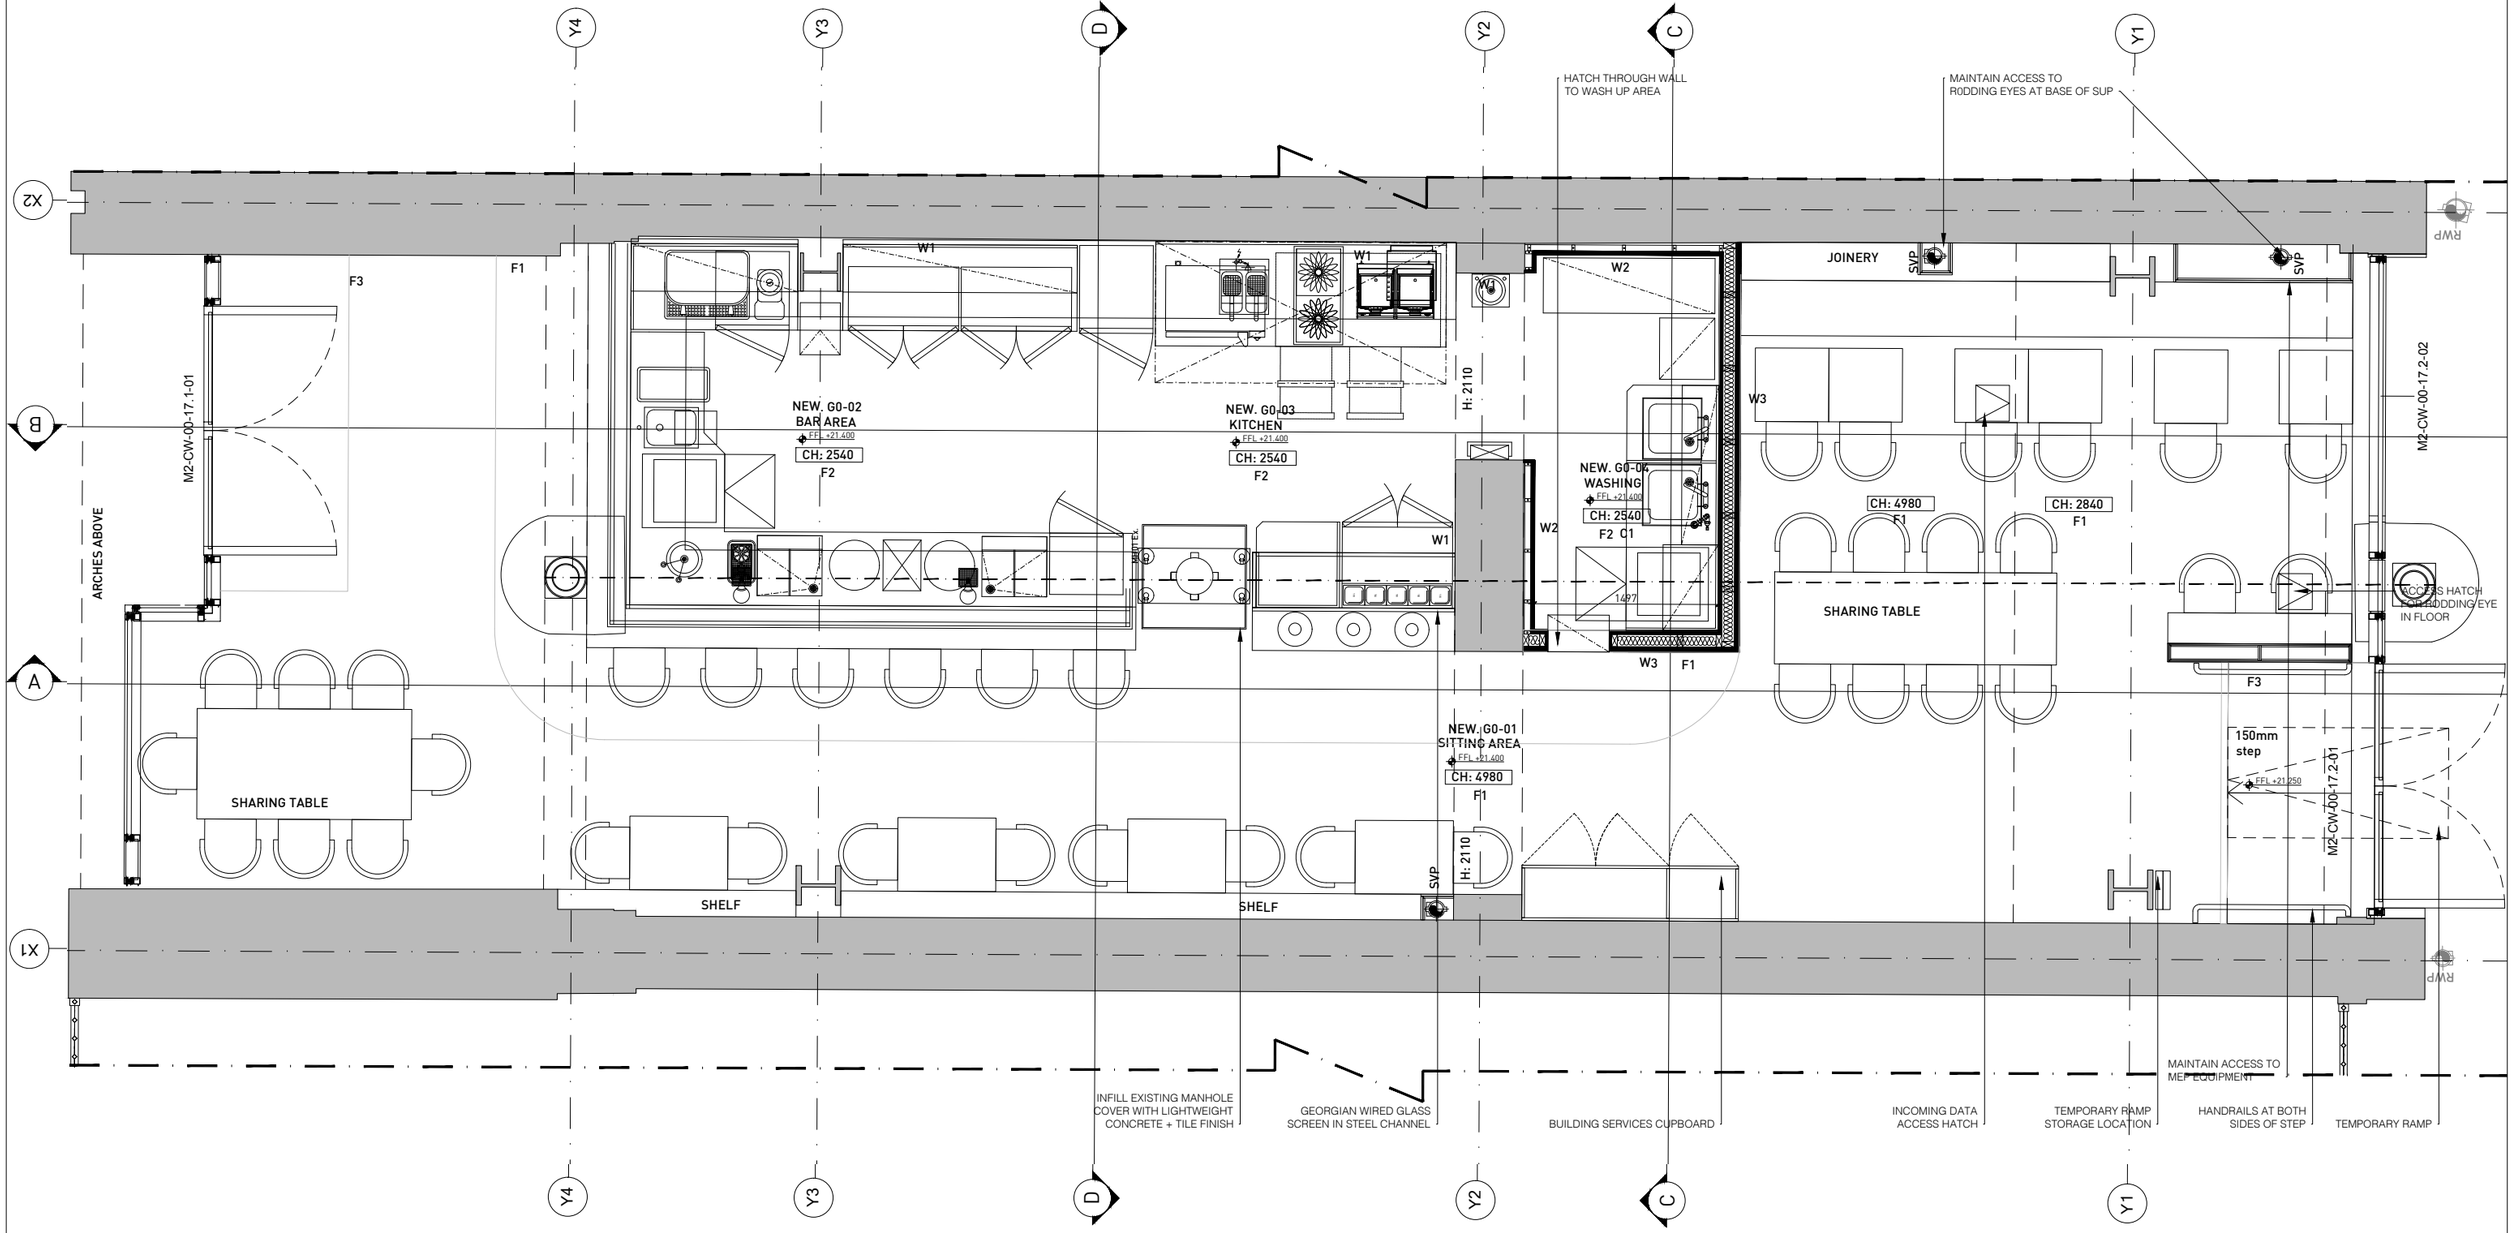

PROPOSED GROUND FLOOR PLAN 1:25 @ A1 / 1:50 @ A3

0 1 2

© Copyright Fraher Architects Limited
Do not scale from this drawing
All dimensions to be checked on site
Any discrepancies shall be immediately notified to the Architect in writing.

NOTES

1 ALL DIMENSIONS AND LEVELS ARE TO BE DETERMINED AND OR CHECKED BY THE CONTRACTOR ON SITE. SHOULD ANY DISCREPANCY BE IDENTIFIED BETWEEN THE DIMENSIONS, AND OR DETAILS DETERMINED ON SITE, AND THOSE SHOWN THOSE SHOWN ON THE RELEVANT DRAWINGS, THE ARCHITECT SHALL BE NOTIFIED IMMEDIATELY, AND HIS INSTRUCTIONS OBTAINED PRIOR TO THE COMMENCEMENT OF THE WORK.

2 HE CONTRACTOR SHALL BE RESPONSIBLE FOR THE DESIGN AND IMPLEMENTATION OF ALL TEMPORARY WORKS, AND THE SAFETY AND STABILITY OF THE NEW WORKS AND ADJACENT STRUCTURES DURING CONSTRUCTION.

3. WHERE A PRODUCT IS SPECIFIED TO BE OBTAINED FROM A MANUFACTURER OR SUPPLIER, THE CONTRACTOR SHALL INSTALL THE PRODUCT IN ACCORDANCE WITH THE INSTRUCTIONS SUPPLIED BY THE THE MANUFACTURER. SHOULD THERE BE ANY VARIATION BETWEEN THE WORK SPECIFIED ON THE DRAWINGS AND THE MANUFACTURERS INSTRUCTIONS, THE CONTRACTOR SHALL REFER THE MATTER TO THE ARCHITECT FOR INSTRUCTION BEFORE PROCEEDING.

P01	03.08.2018	FORM B SUBMISSION

REVISIONS

Project: 1814 Restaurant/Bar Fit-Out

Client: Morty and Bob's

Location: Coal Drops Yard, Unit 49 Kings Cross,N1C 4DQ London

Fraher Architects
1st Floor Unit F
Damsel House
Dragonfly Place
London SE4 2FN
United Kingdom
Telephone
+44(0)20 8291 6947
Email
mail@fraher.co
www.fraher.com

Title: 0200 Proposed Plans
Proposed Ground Floor Plan

Status: Information
Scale: 1:25 @ A1/1:50 A3

Drawn: JS
Checked: GB
Authorised: JF

Revision: P01
Date: 18.06.2018

1814 0200 A L 001