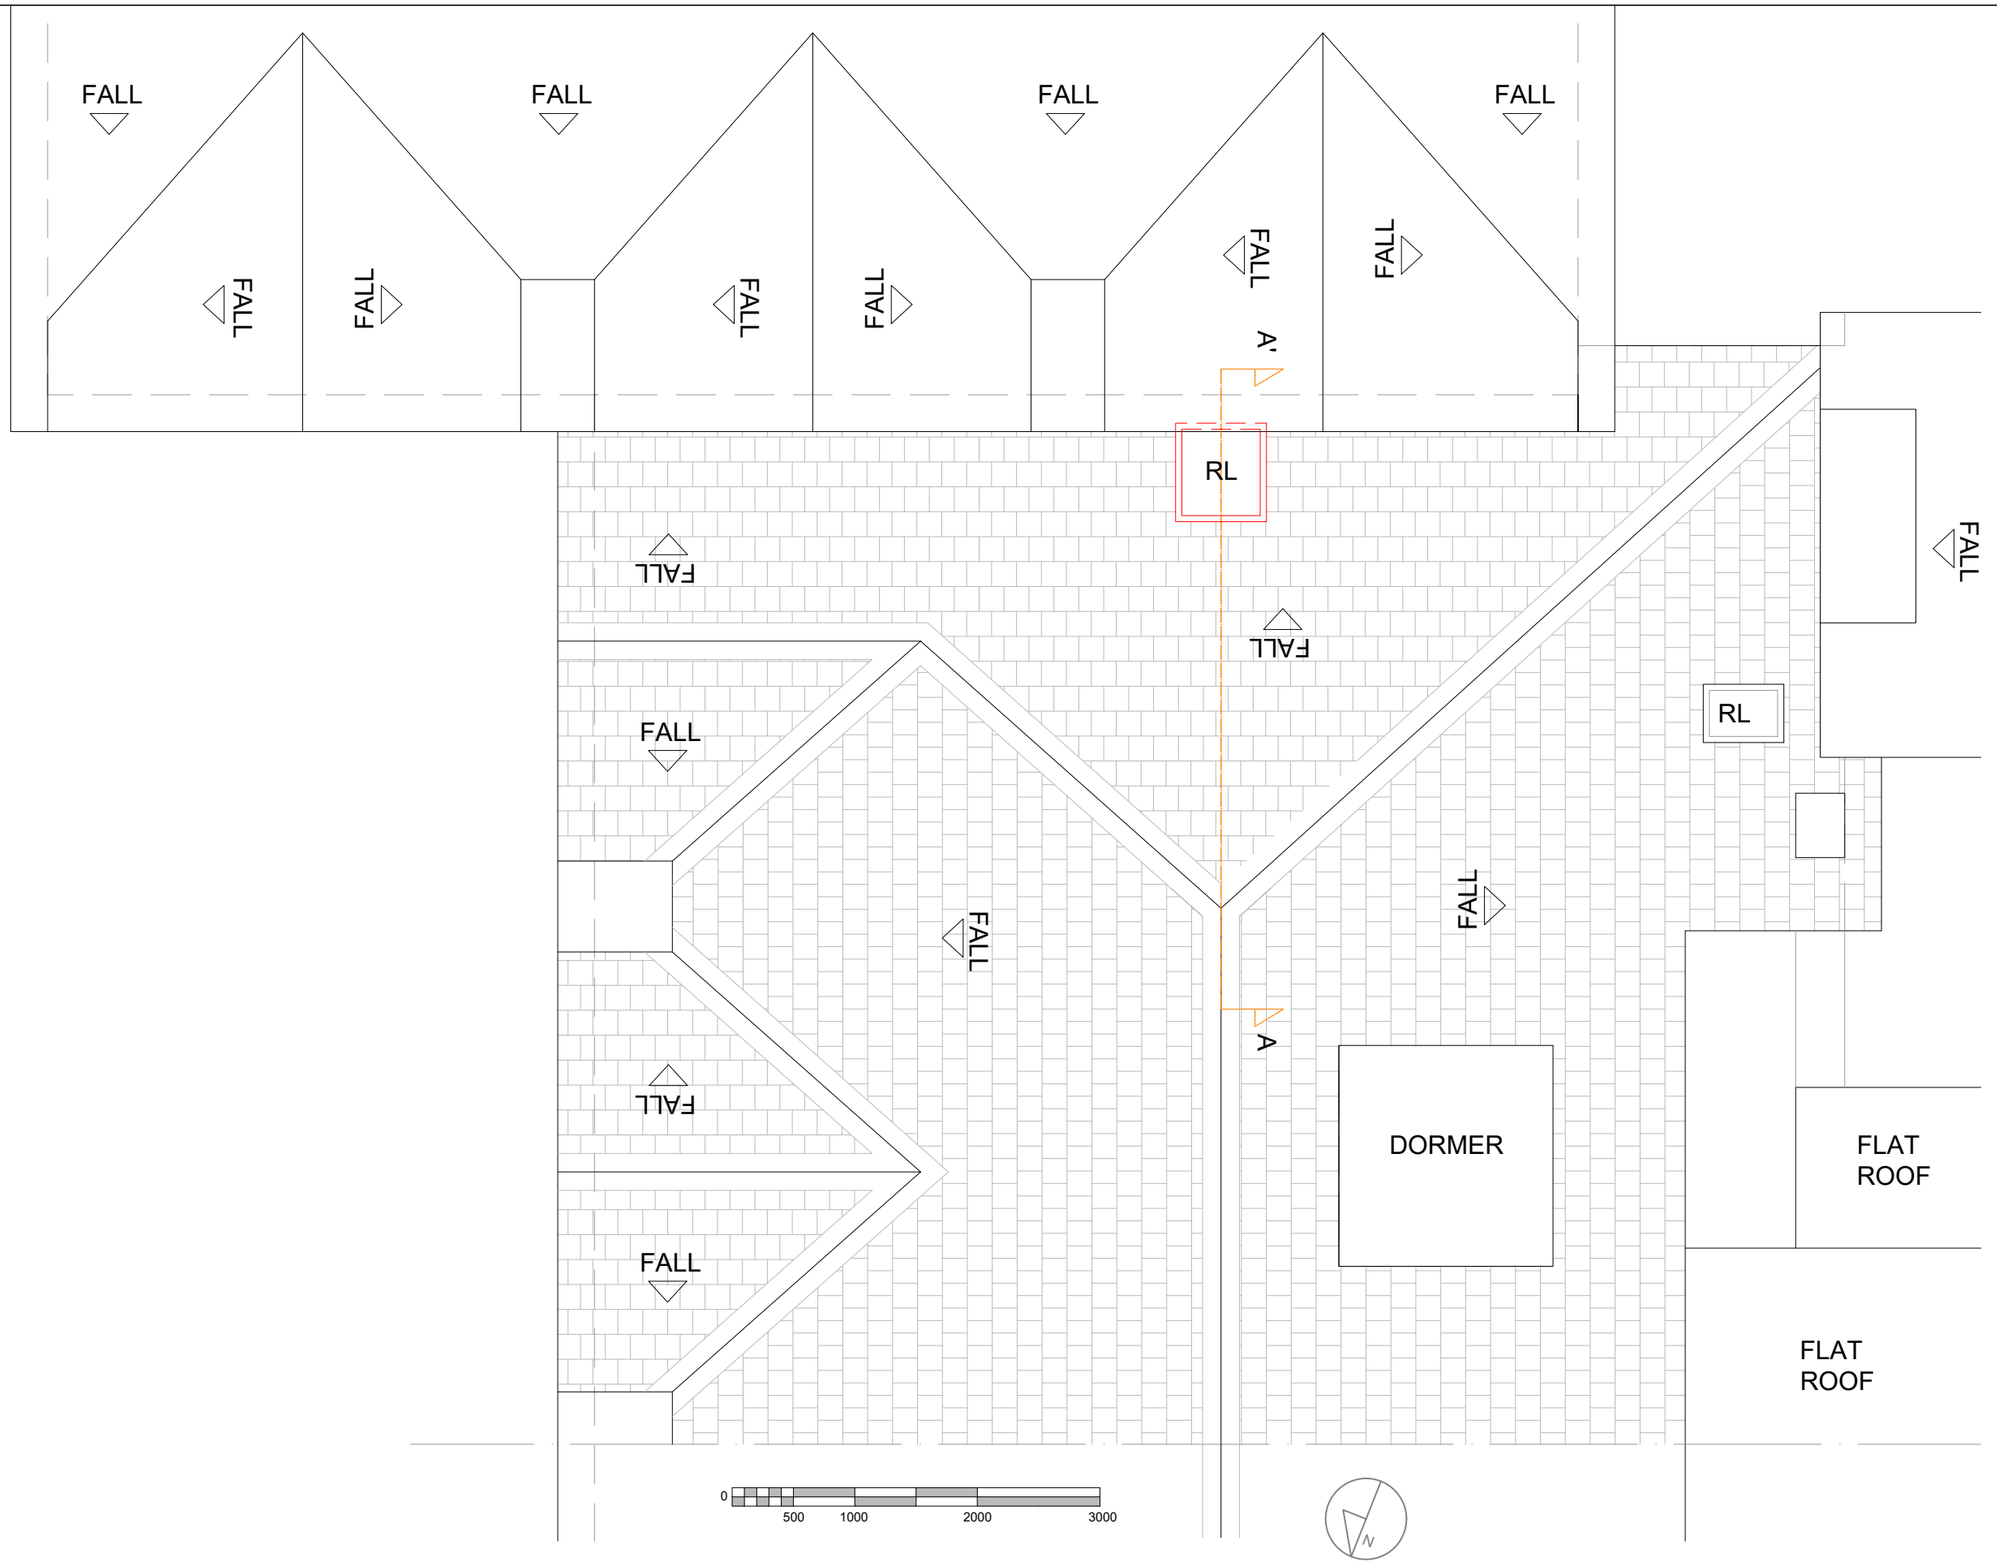

Dimensions must be checked on site.
All site works must be to current drawing and to comply with current Building Regulations.
All work to be the satisfaction of the local authority-building surveyor.
Builder to serve building notice and comply fully in all respect.
Owner to be responsible for compliance with Party Wall Act 1996.
All proprietary materials to manufacturers recommendations.
Drawing information must be read in conjunction with all relevant scheme drawings, specification and schedules.

DATE: 10-01-2018

REV: -

Ana Salcedo
architectural services
+44(0) 7728018135 aisalsan@gmail.com

Client: **Ali Moshref**

New Rooflights
Flat 20, Hampstead Gates, 38 Ryland Road NW5 3EH

Title: **Proposed Roof Plan**

DWG no:	Scale:	Sheet:
AM-010	1/50	A3

All measurements are taken using laser measure and therefore, may be subject to a small margin of error.

Plans not suitable for construction purposes