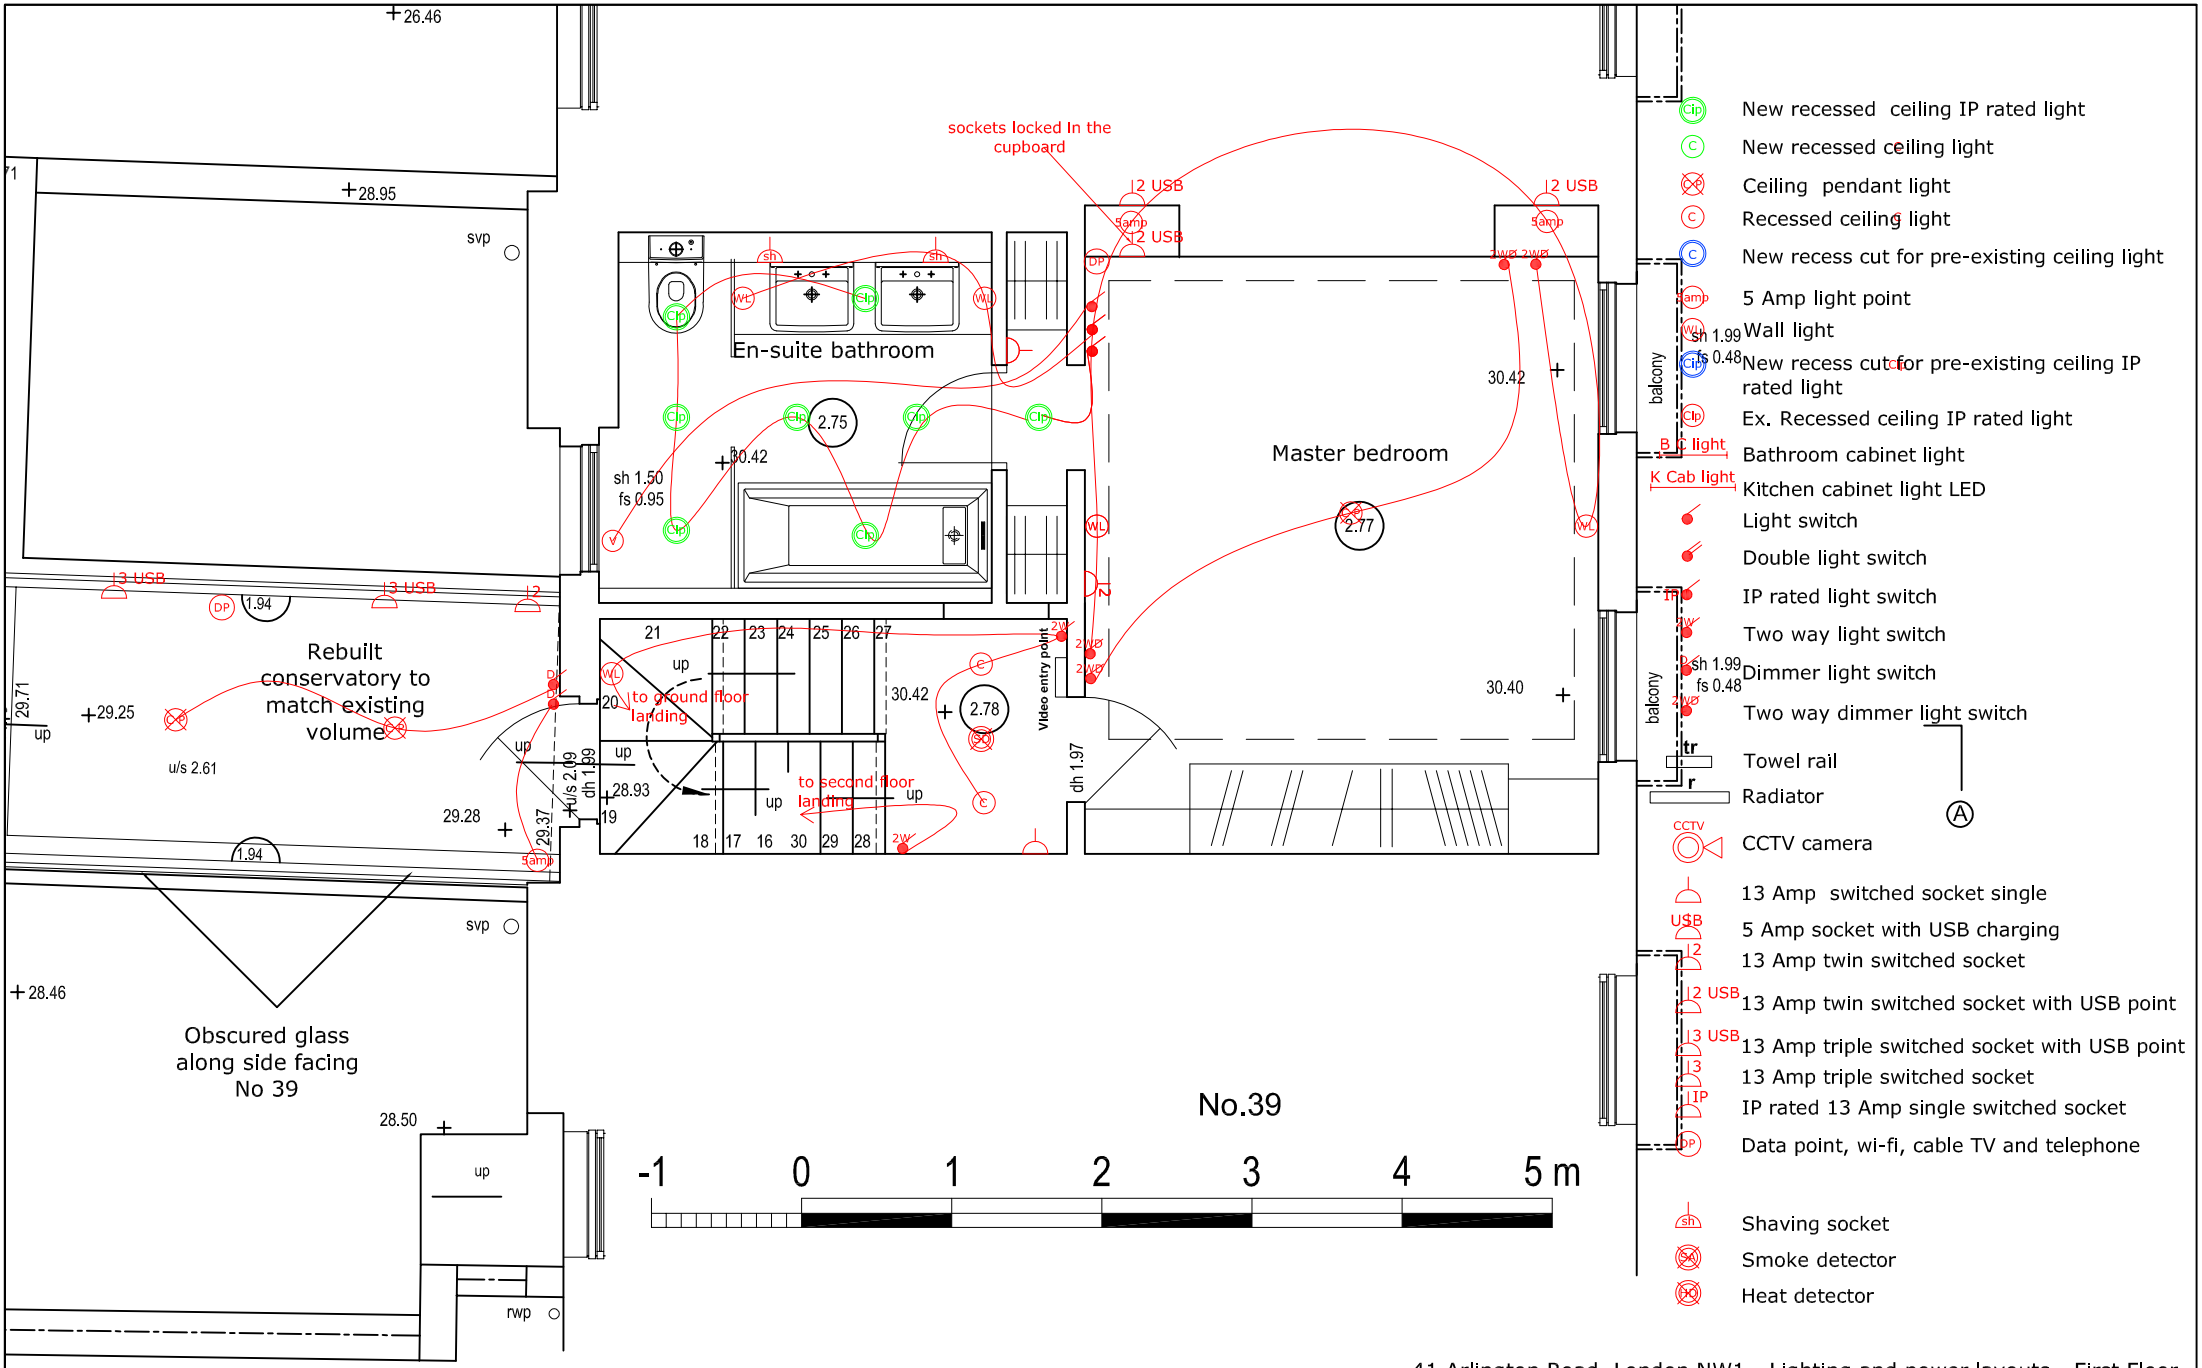

41 Arlington Road, London NW1 - Lighting and power layouts - First Floor

Issue	for comment

ad design concepts — planning - architecture - interiors

Project	41 Arlington Road NW1
Drawing Title:	Lighting and power layouts First Floor
Drawing Number:	69-403
Revision:	E
Date:	October 2018
Scale:	1:25@A2; 1:50@A4

AD Design Concepts Ltd - 28 Grampian Gardens, London NW2 1JH - www.addconcepts.co.uk - tel. 07882090343 - fax. 02084514254 - email info@addconcepts.co.uk