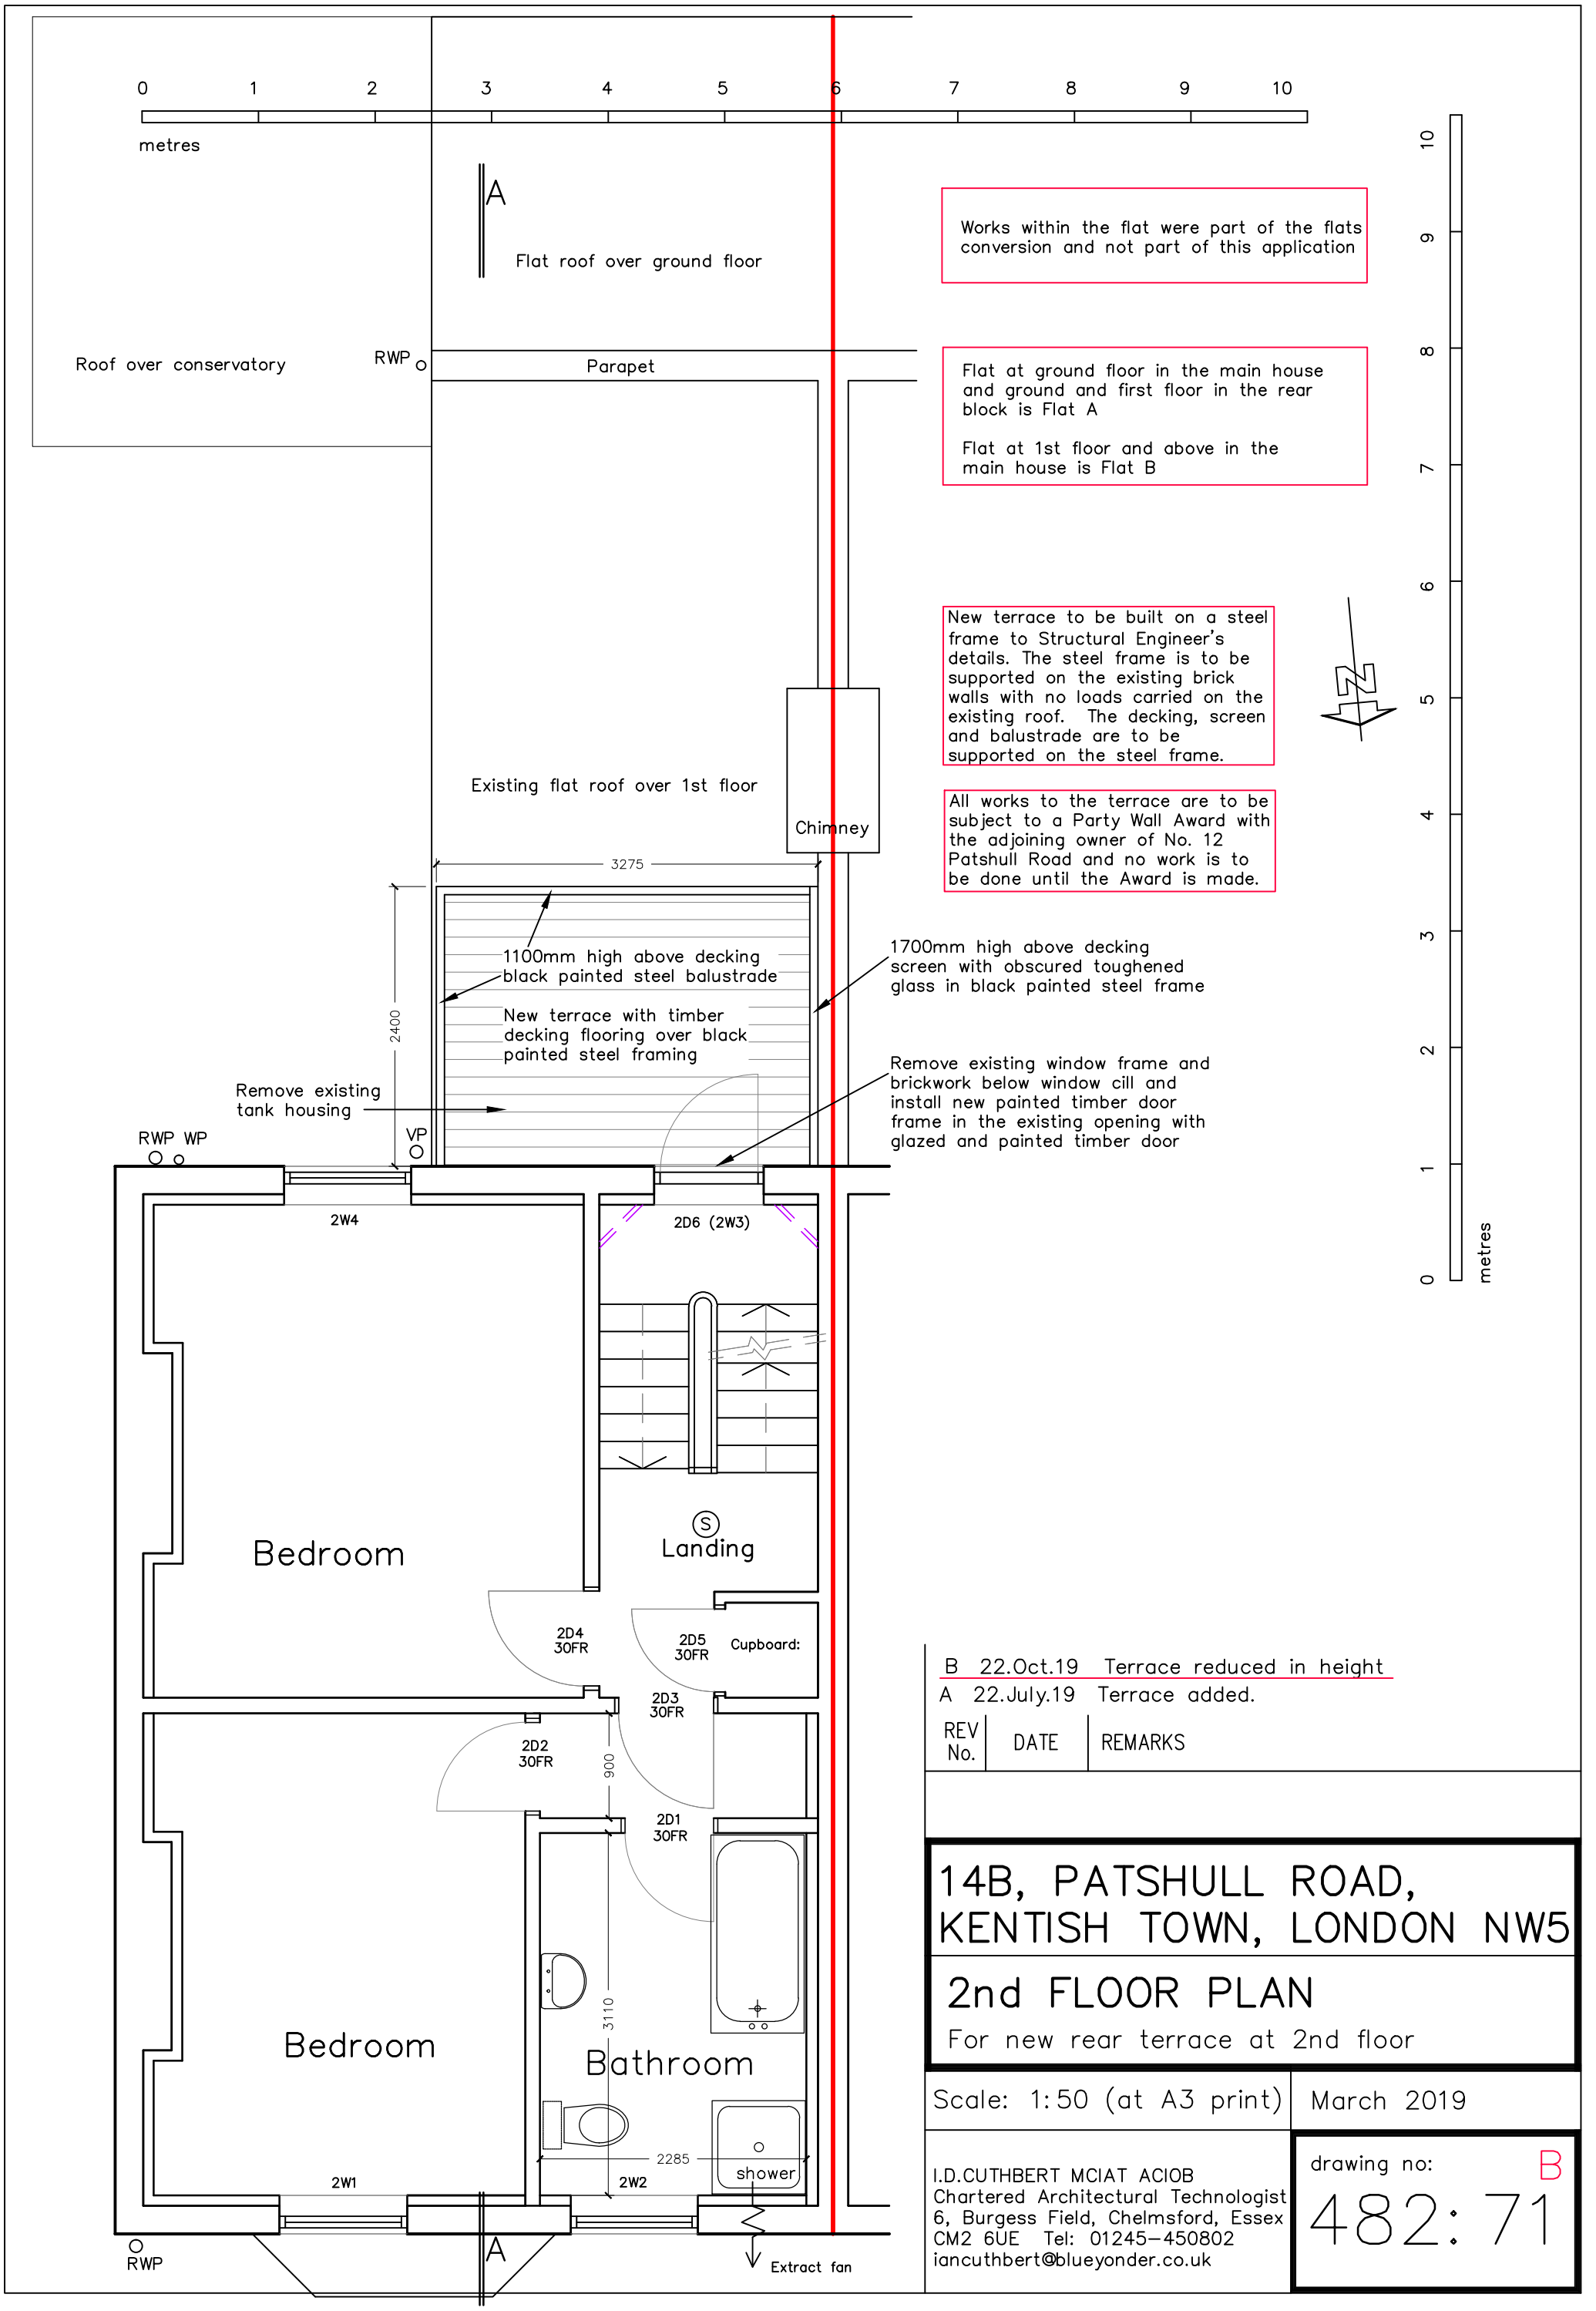

B 22.Oct.19 Terrace reduced in height
A 22.July.19 Terrace added.

REV No.	DATE	REMARKS

14B, PATSHULL ROAD, KENTISH TOWN, LONDON NW5

2nd FLOOR PLAN

For new rear terrace at 2nd floor

Scale: 1:50 (at A3 print) | March 2019

I.D.CUTHBERT MCIAT ACIOB
Chartered Architectural Technologist
6, Burgess Field, Chelmsford, Essex
CM2 6UE Tel: 01245–450802
iancuthbert@blueyonder.co.uk

drawing no: B
482: 71