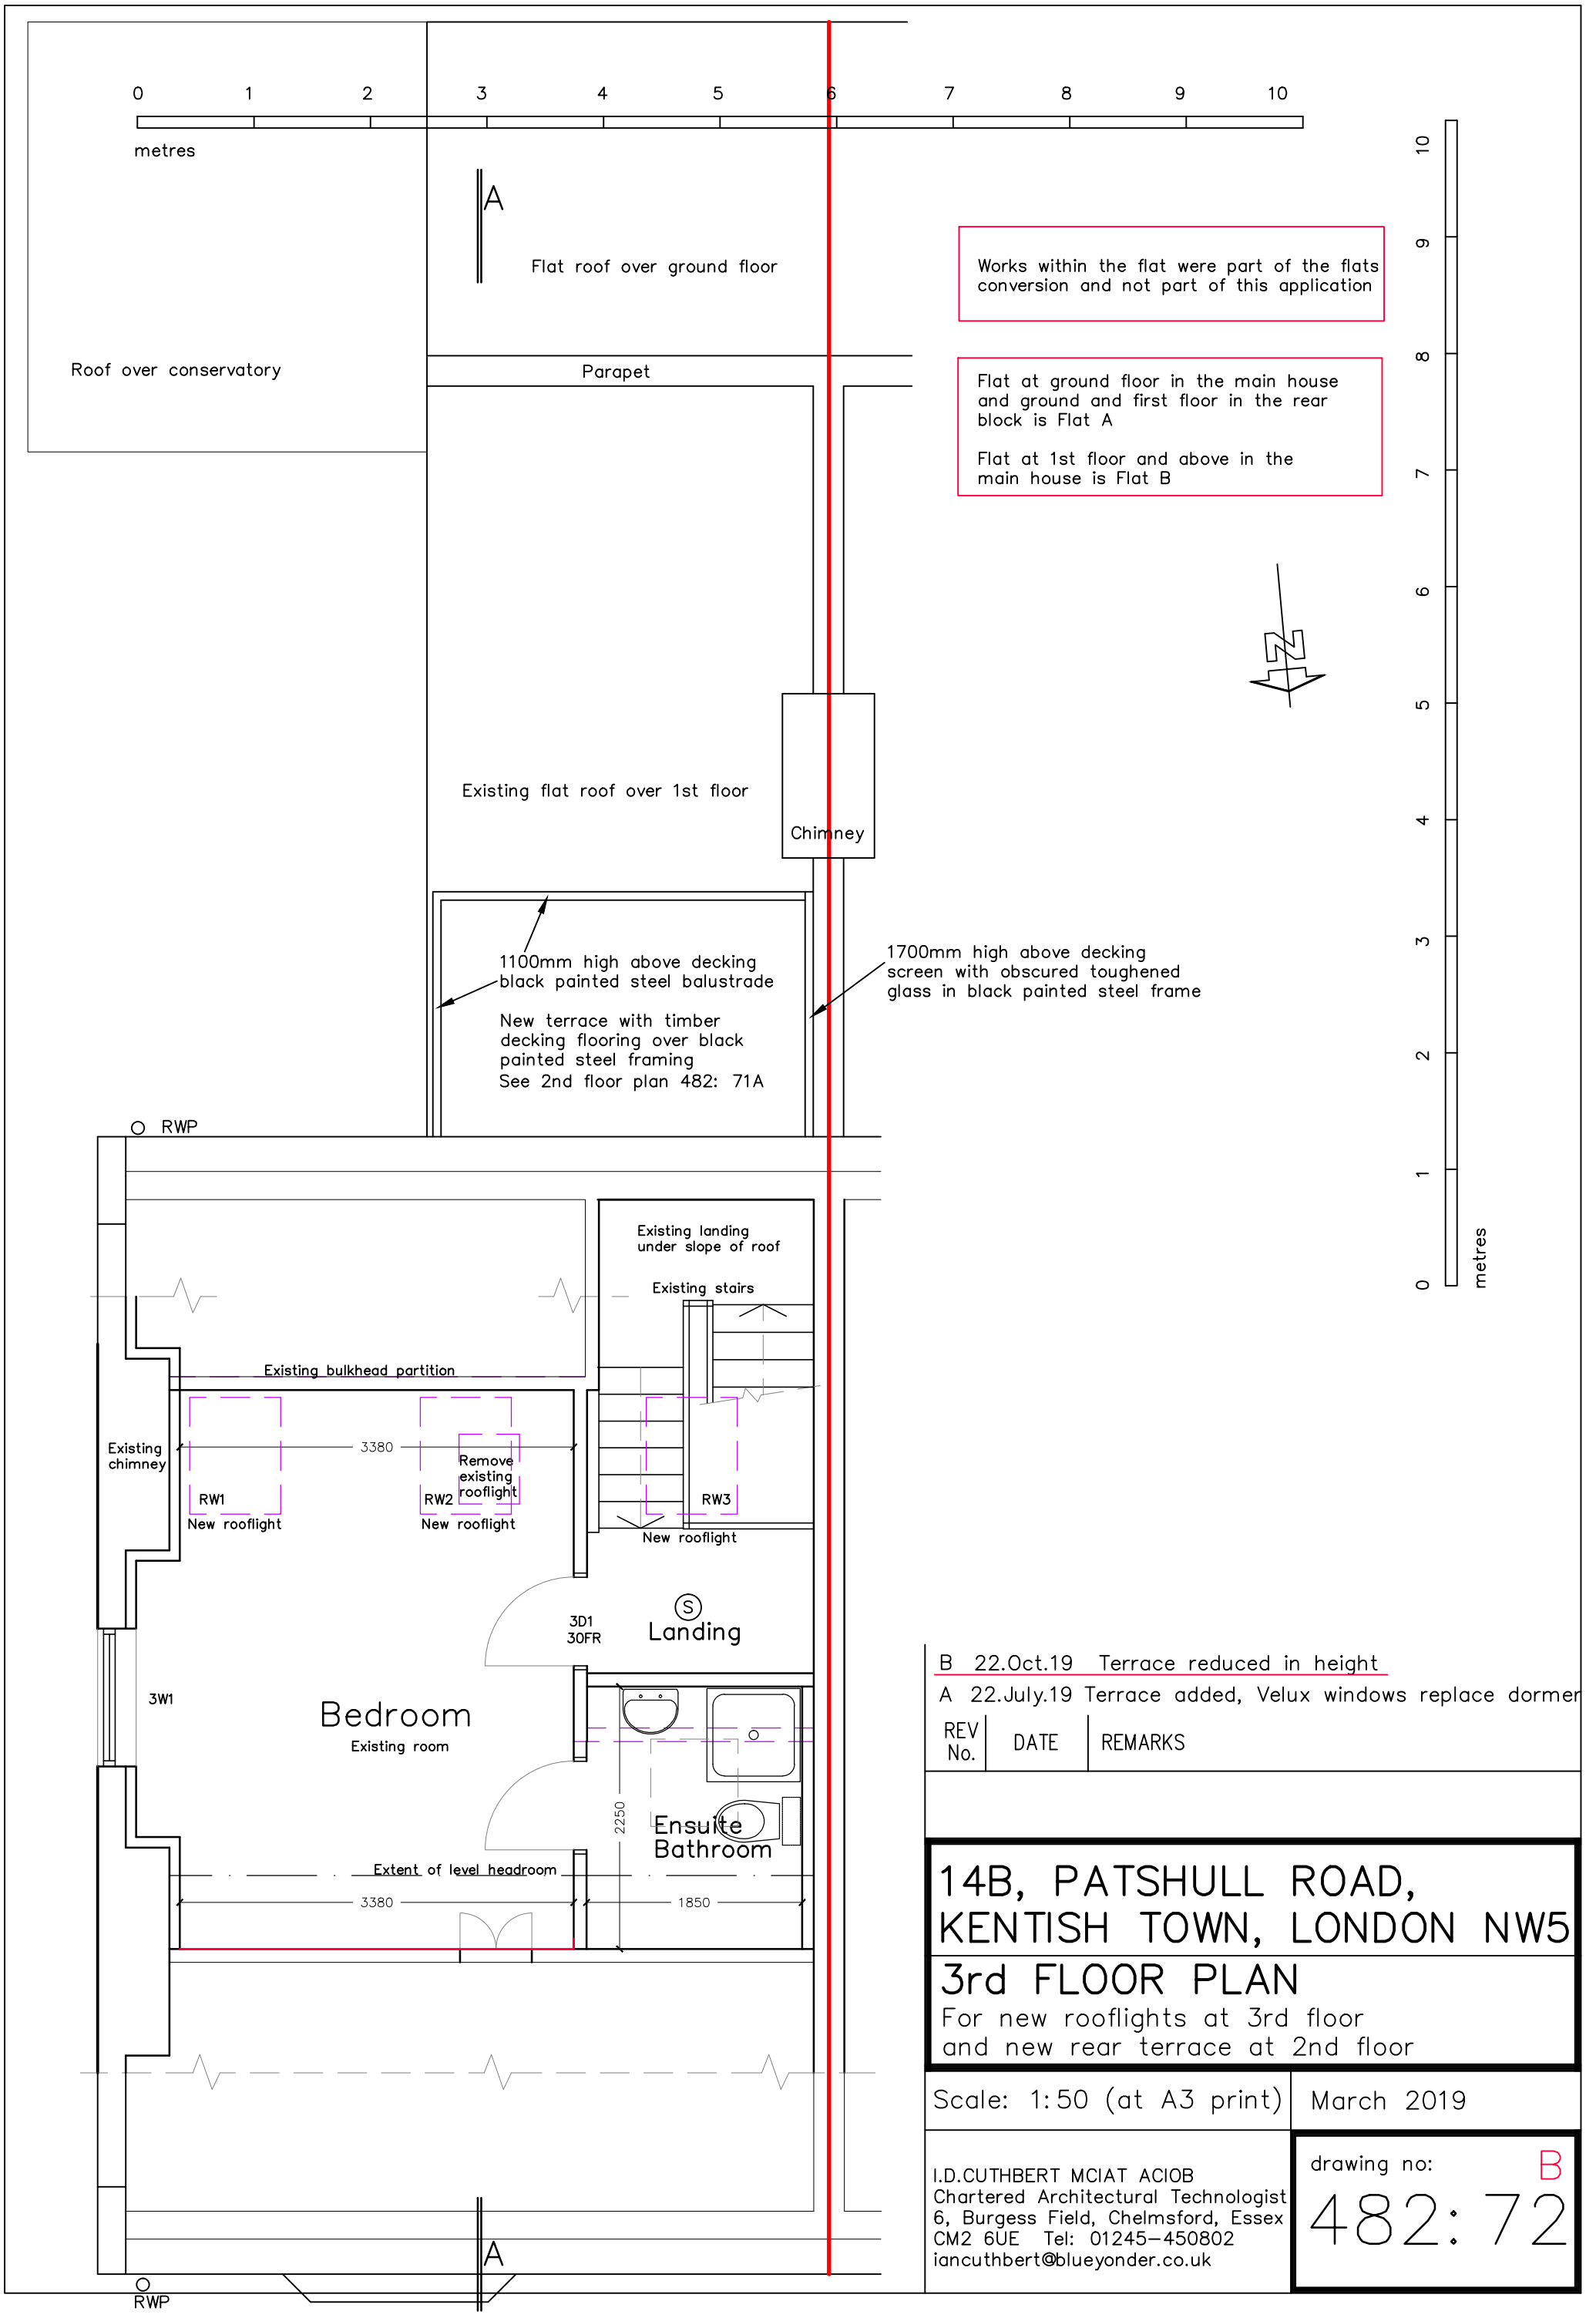

B 22.Oct.19 Terrace reduced in height

A 22.July.19 Terrace added, Velux windows replace dormer

REV No.	DATE	REMARKS

14B, PATSHULL ROAD, KENTISH TOWN, LONDON NW5

3rd FLOOR PLAN

For new rooflights at 3rd floor and new rear terrace at 2nd floor

Scale: 1:50 (at A3 print)

March 2019

I.D.CUTHBERT MCIAT ACIOB
Chartered Architectural Technologist
6, Burgess Field, Chelmsford, Essex
CM2 6UE Tel: 01245–450802
iancuthbert@blueyonder.co.uk

drawing no: B

482: 72