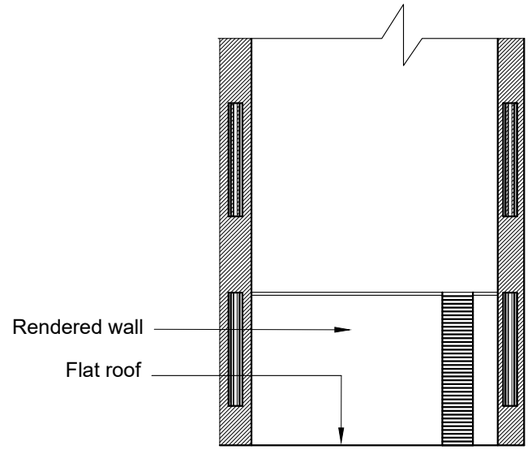


01 ELEVATION TO REAR WALL
Scale 1:50

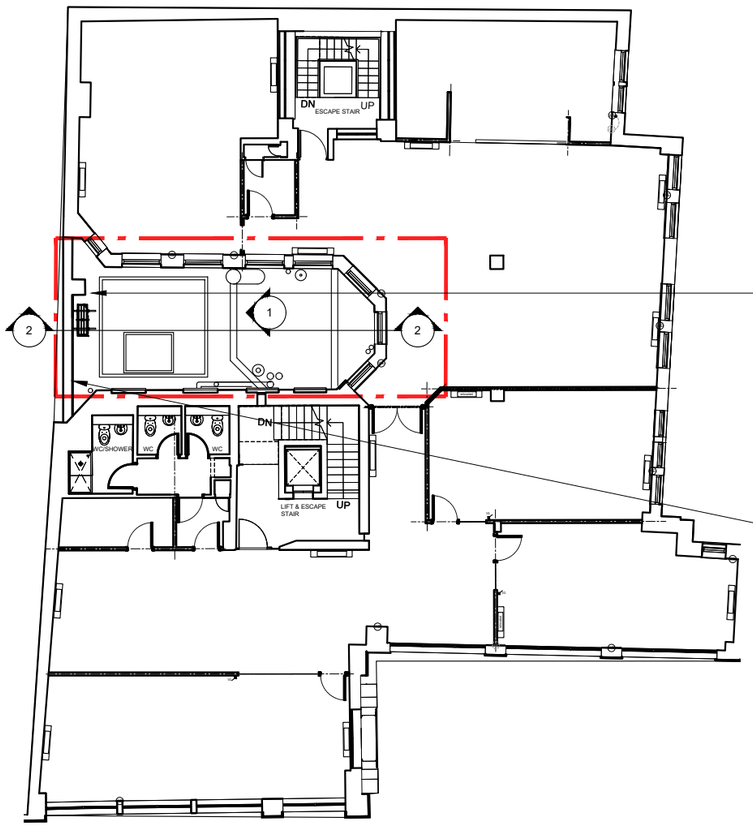


01 SITE PLAN
Scale 1:100

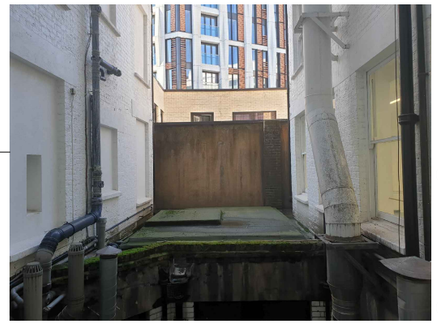

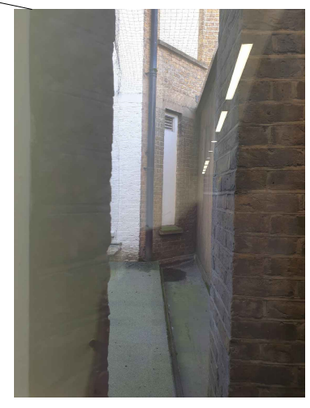

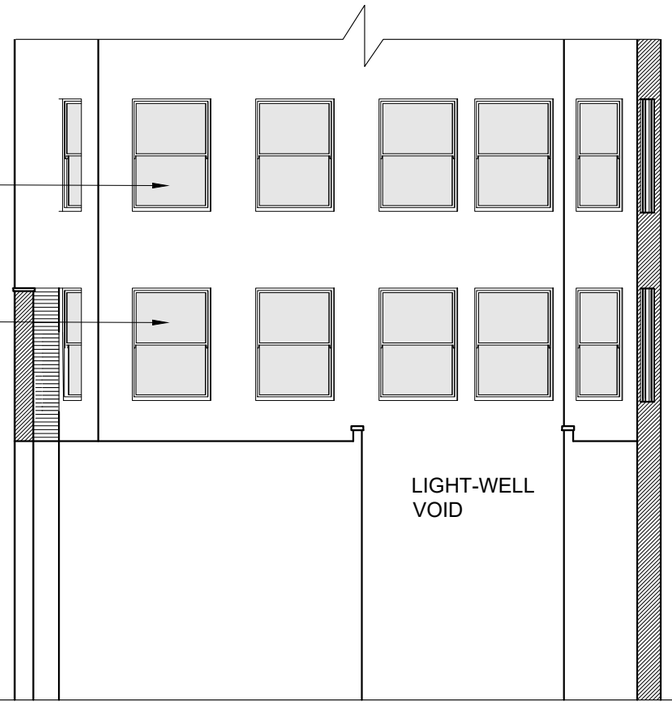


02 SECTIONAL ELEVATION TO LIGHTWELL
Scale 1:50

0 2 5 10m
SCALE 1:100

0 1 2.5 5m
SCALE 1:50

**NOTE**

This drawing is not to be scaled.

Appointed contractors are requested to notify Peldon Rose Limited of any discrepancies or variations relating to setting-out prior to manufacture and construction.

All information is subject to statutory approval and site survey.

The general contractor is to carry out a check site survey to confirm that the design intent can be met and that it is appropriate for the environment in which it is to be installed.

The general contractor is to notify Peldon Rose Limited in writing of all preparation works that are required to be carried out prior of their works.

**DRAWING STATUS**

FOR APPROVAL

**REVISIONS**

| REV | DATE | DESCRIPTION | BY | CHK |
|---|---|---|---|---|
| - | - | - | - | - |

**CLIENT**

**PROJECT**

**WALLACESPACE**
**53 PARKER STREET**
**LONDON - WC2B 5PT**

**TITLE**

**PLANNING APPLICATING**
**LIGHT-WELL**
**EXISTING ELEVATION**

Peldon Rose

Peldon Rose Limited
Sterling House, 42 Worple Road
London SW19 4EQ
Telephone: 020 8971 7777
web: www.peldonrose.com

| DATE | SHEET | DRAWN BY |
|---|---|---|
| 18.10.2019 | A1 | PH |
| SCALE | FILE REF. | CHECKED BY |
| 1:50 / 100 @ A1 | / | - |

**DRAWING NUMBER**

| PROJECT NUMBER | FLOOR/TYPE | NUMBER | REVISION |
|---|---|---|---|
| EN2510 | 01 | 104 | - |

This drawing is protected under copyright and at no time should this drawing be reproduced in whole or in part without the permission of Peldon Rose Limited.
© COPYRIGHT