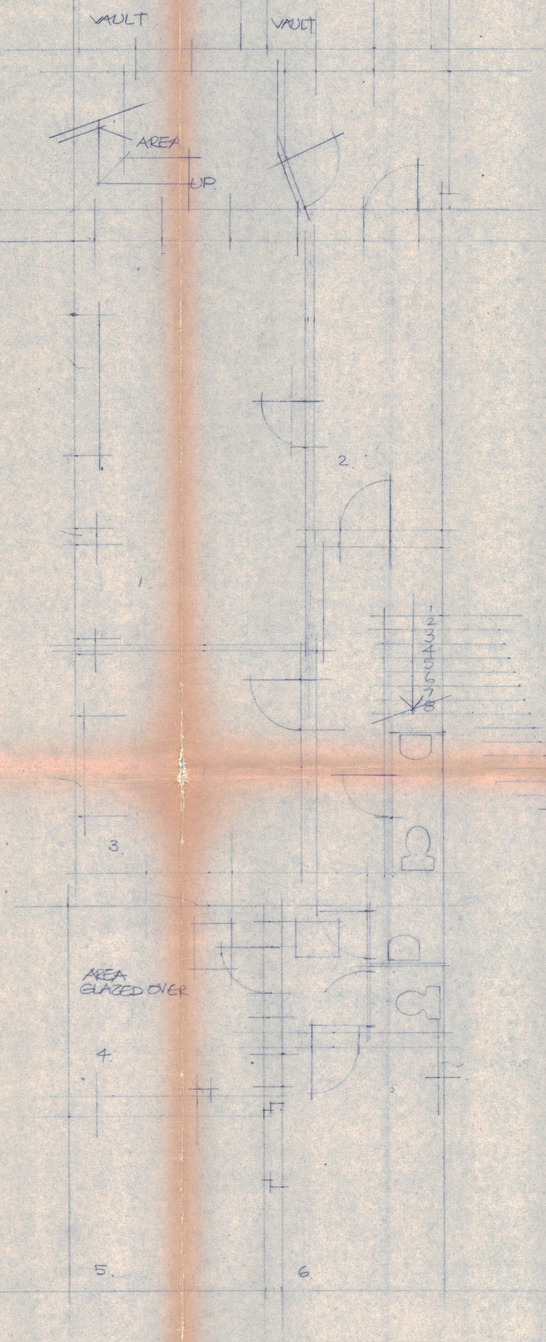

BASEMENT

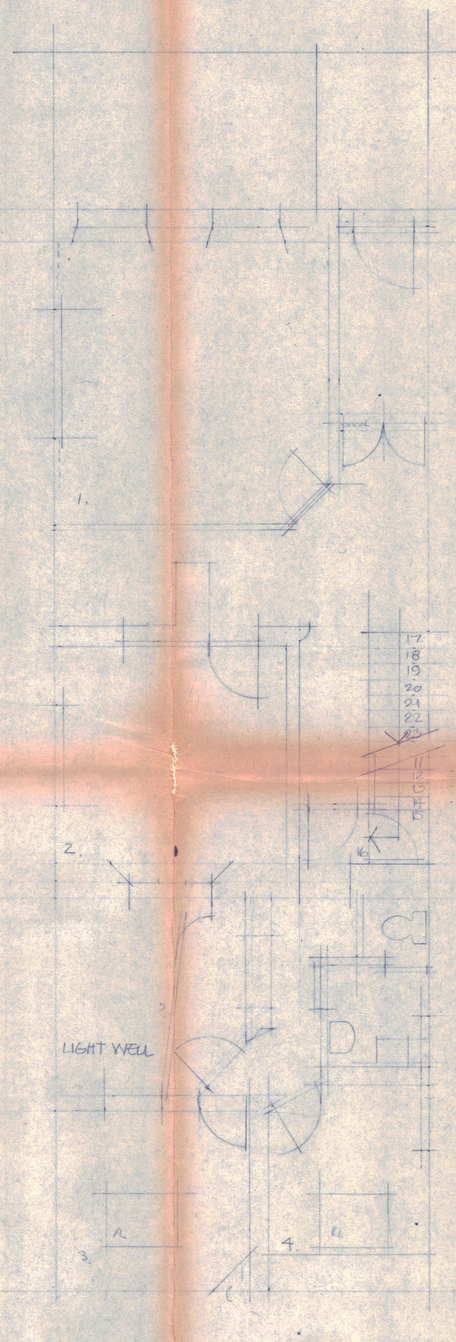

GROUND

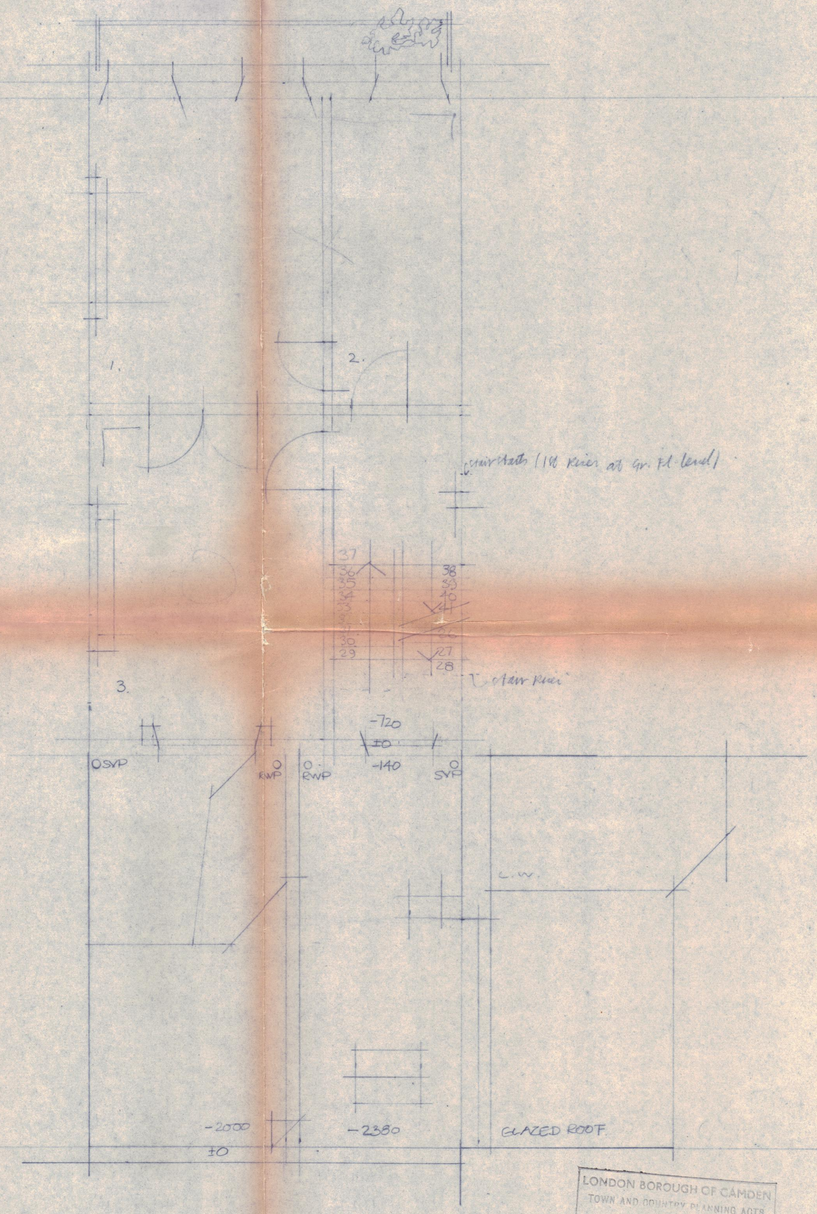

FIRST

LONDON BOROUGH OF CAMDEN
TOWN AND COUNTRY PLANNING ACTS
25 MAR 1982
PLANS APPROVED
ON BEHALF OF THE COUNCIL

CTP/mx/27/23/33733(R1)
HG2820(R1)

N

SIR JOHN BURNET, TAIT & PTNS., ARCHITECTS, 9 GOWER STREET, LONDON W.C.1.	drawn DW	chkd.	scale 1:50	date NOV. 1981
31 FITZROY SQUARE	job no.		Cl/Sfb	
FLOOR PLANS. *Survey Drawing*	drg. no. 01			