0 500 1 2 3 4 5m

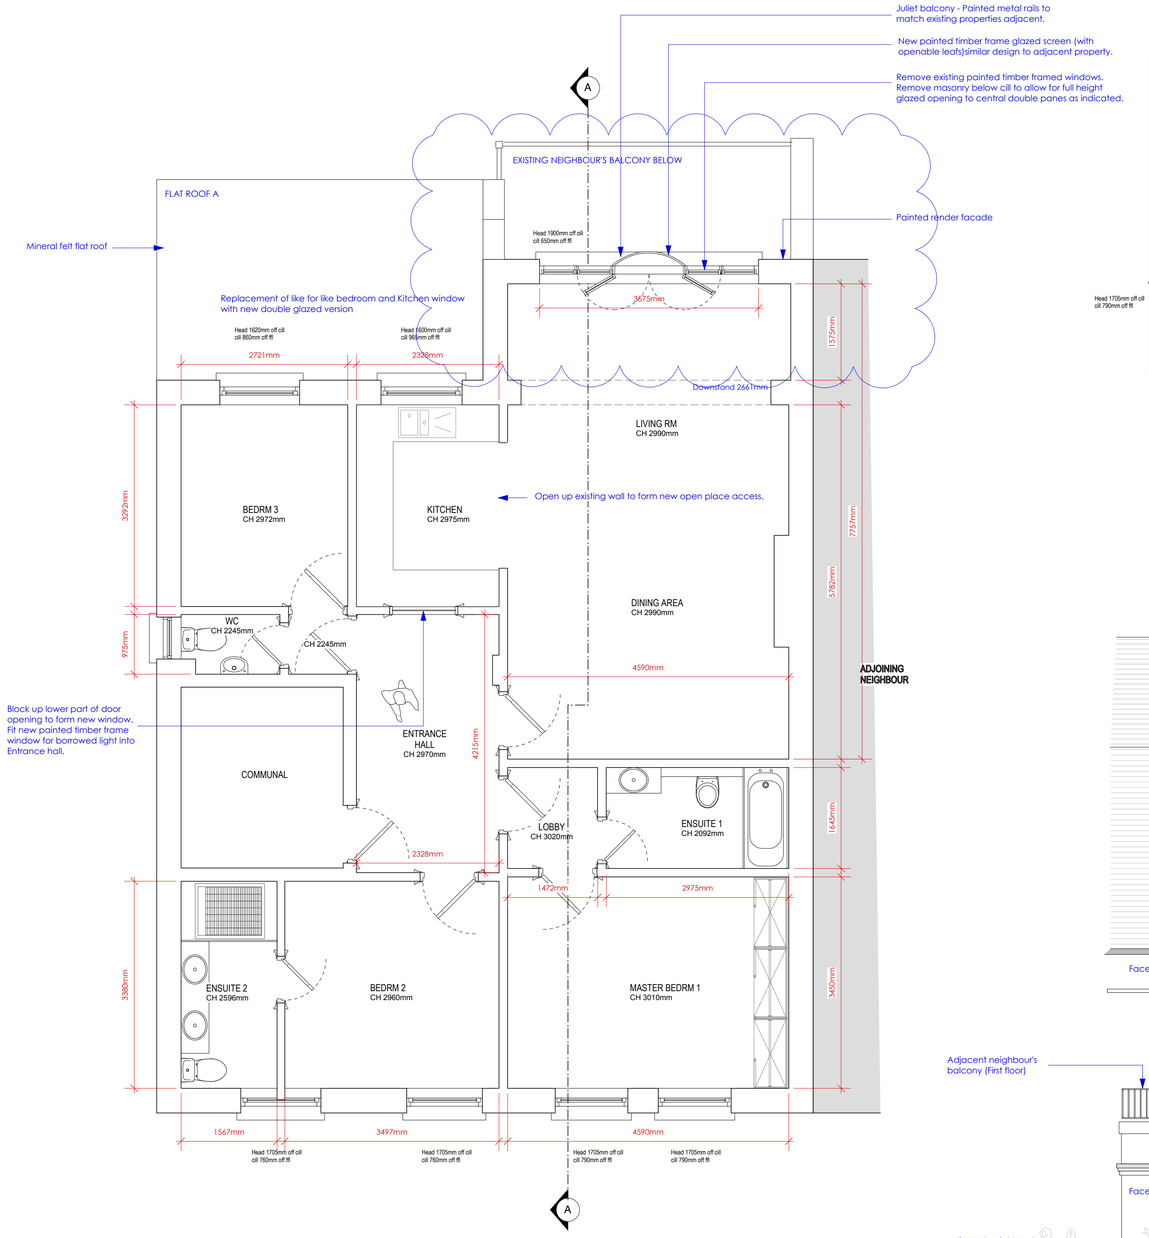

1 Proposed First floor plan

Scale 1:50@A1

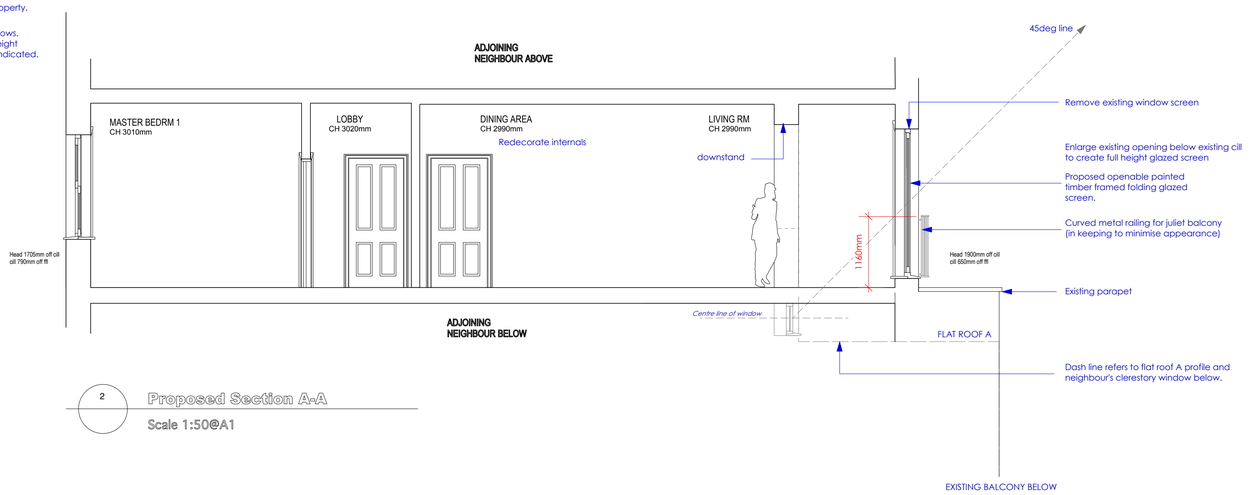

2 Proposed Section A-A

Scale 1:50@A1

3 Proposed Rear Elevation

Scale 1:50@A1

ANA architecture + design

5 The Malthouses, Canterbury Road,
East Brabourne, Kent, TN25 5LL

Alan Miller BA Hons Dip Arch RIBA Chartered Architect
Mob 07904 168 733
email: anaarchitecturedesign@gmail.com

Status	PLANNING ISSUE
Client	Mrs F Gardie
Project	117 Broadhurst Gardens, London NW6 3BJ
Drawing	Proposed Plans, Rear Elevation and Section A-A
Drawing No	205AL(1)01
Rev	1
Date	JULY 2019
Scale	1:50/1:100@A1

Revisions
1 - Adjust window design and juliet balcony AHM1119

DO NOT SCALE
copyright of ANA architecture + design
Any discrepancy or query concerning this drawing should be referred to the Architect