Smarts Place

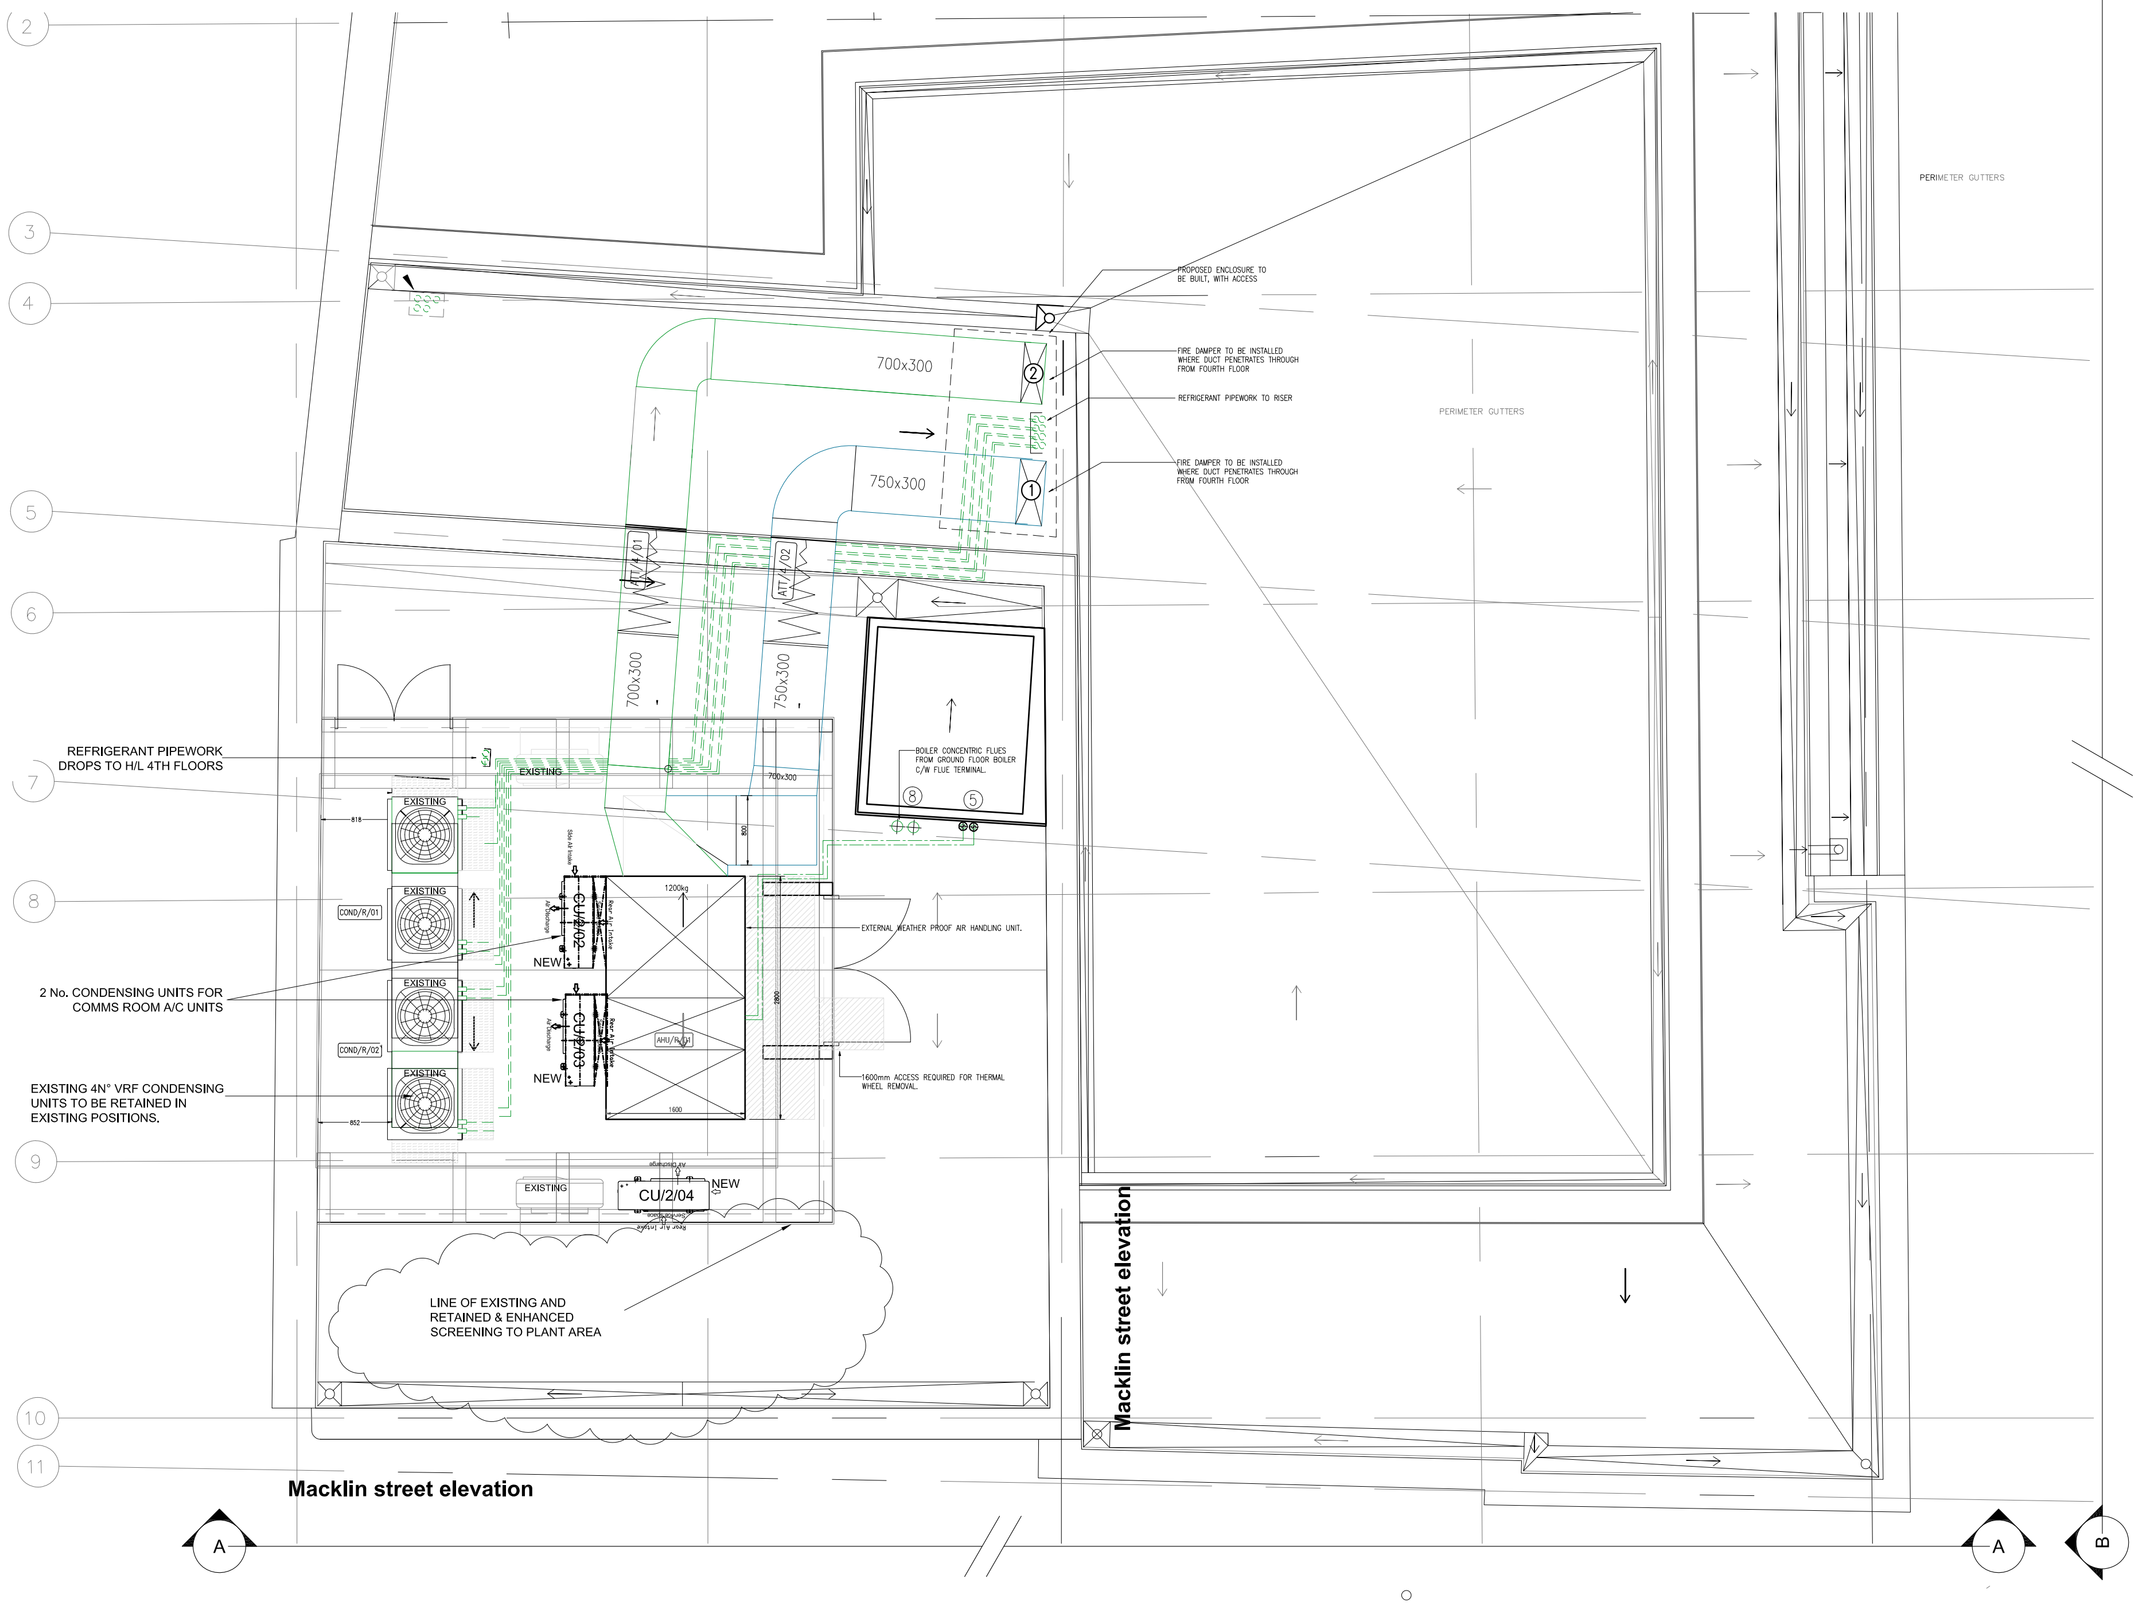

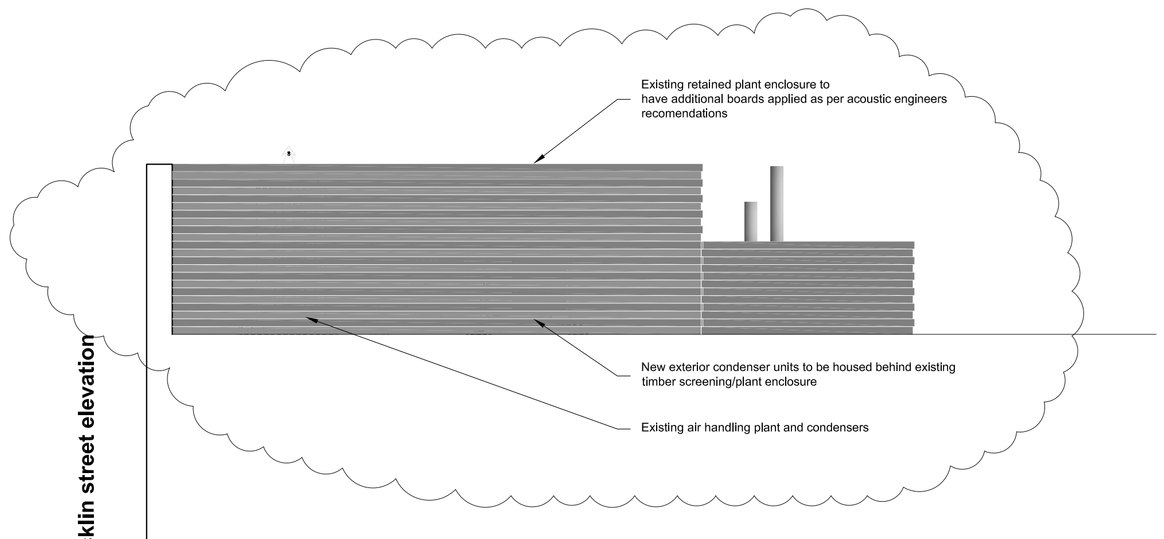

ELEVATION AA AT ROOF LEVEL

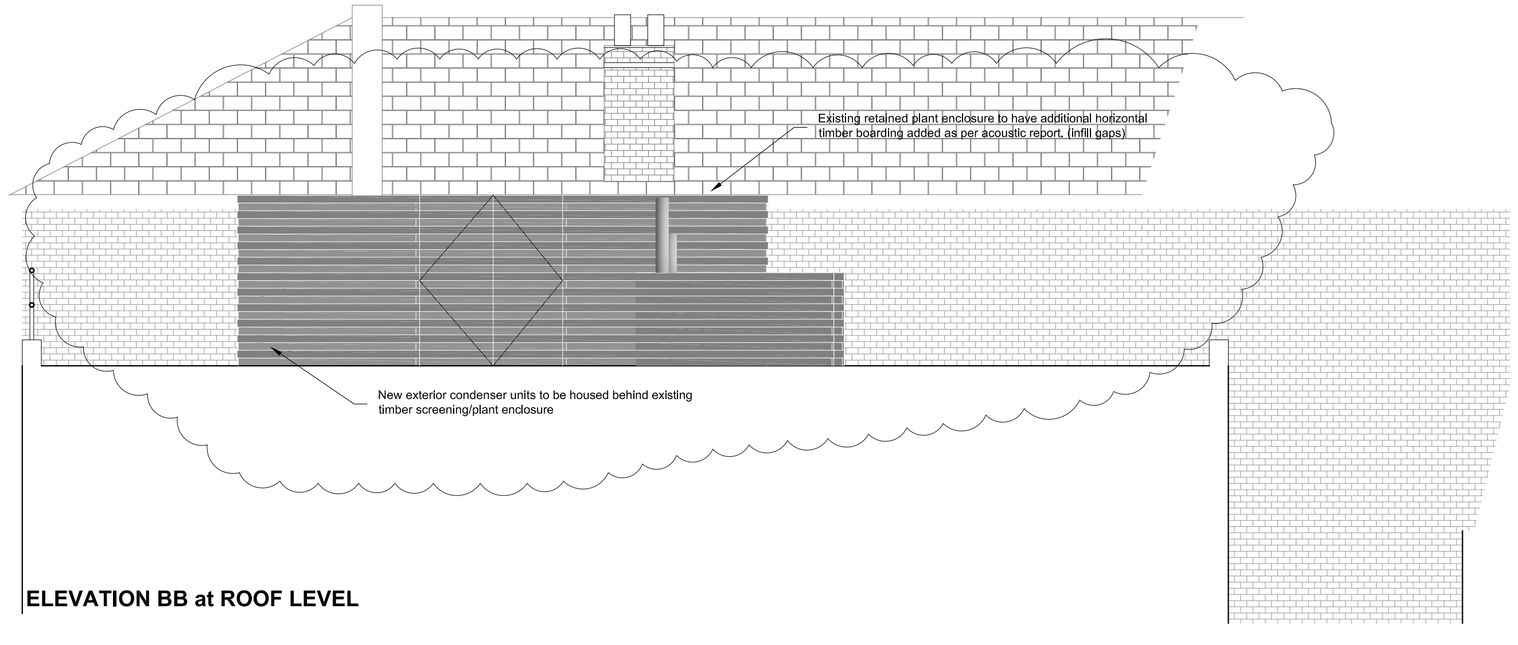

ELEVATION BB at ROOF LEVEL

NOTE

This drawing is not to be scaled.

Appointed contractors are requested to notify Peldon Rose Limited of any discrepancies or variations relating to setting-out prior to manufacture and construction.

All information is subject to statutory approval and site survey.

The general contractor is to carry out a check site survey to confirm that the design intent can be met and that it is appropriate for the environment in which it is to be installed.

The general contractor is to notify Peldon Rose Limited in writing of all preparation works that are required to be carried out prior of their works.

DRAWING STATUS

FOR APPROVAL

REVISIONS

	DATE	DESCRIPTION	BY	CHK
-	-	-	-	-

LOVE productions

PROJECT

15 MACKLIN STREET
LONDON
WC2B 5NG

TITLE

ROOF LEVEL PROPOSED NEW MECHANICAL PLANT

Peldon Rose
Workplace thinkers & makers™

Peldon Rose Limited
Sterling House, 42 Worple Road
London SW19 4EQ
Telephone: 020 8971 7777
web: www.peldonrose.com

DATE	SHEET	DRAWN BY
13.05.2019	A1	-
SCALE	FILE REF.	CHECKED BY
1:50 @ A1	/	-

PROJECT NUMBER	FLOOR/TYPE	NUMBER	REVISION
EN2414	R	01	A

0 1 2.5 5m

SCALE 1:50